


06 Battery Box - TENB45R Solid Acoustic Fence.dwg

FENCE ELEVATION

- LEGEND
1. DETAILS SHOWN HAVE BEEN BASED UPON MANUFACTURER SPECIFICATIONS AND DIMENSIONS.

2. ALL DIMENSIONS ARE IN MILLIMETERS.

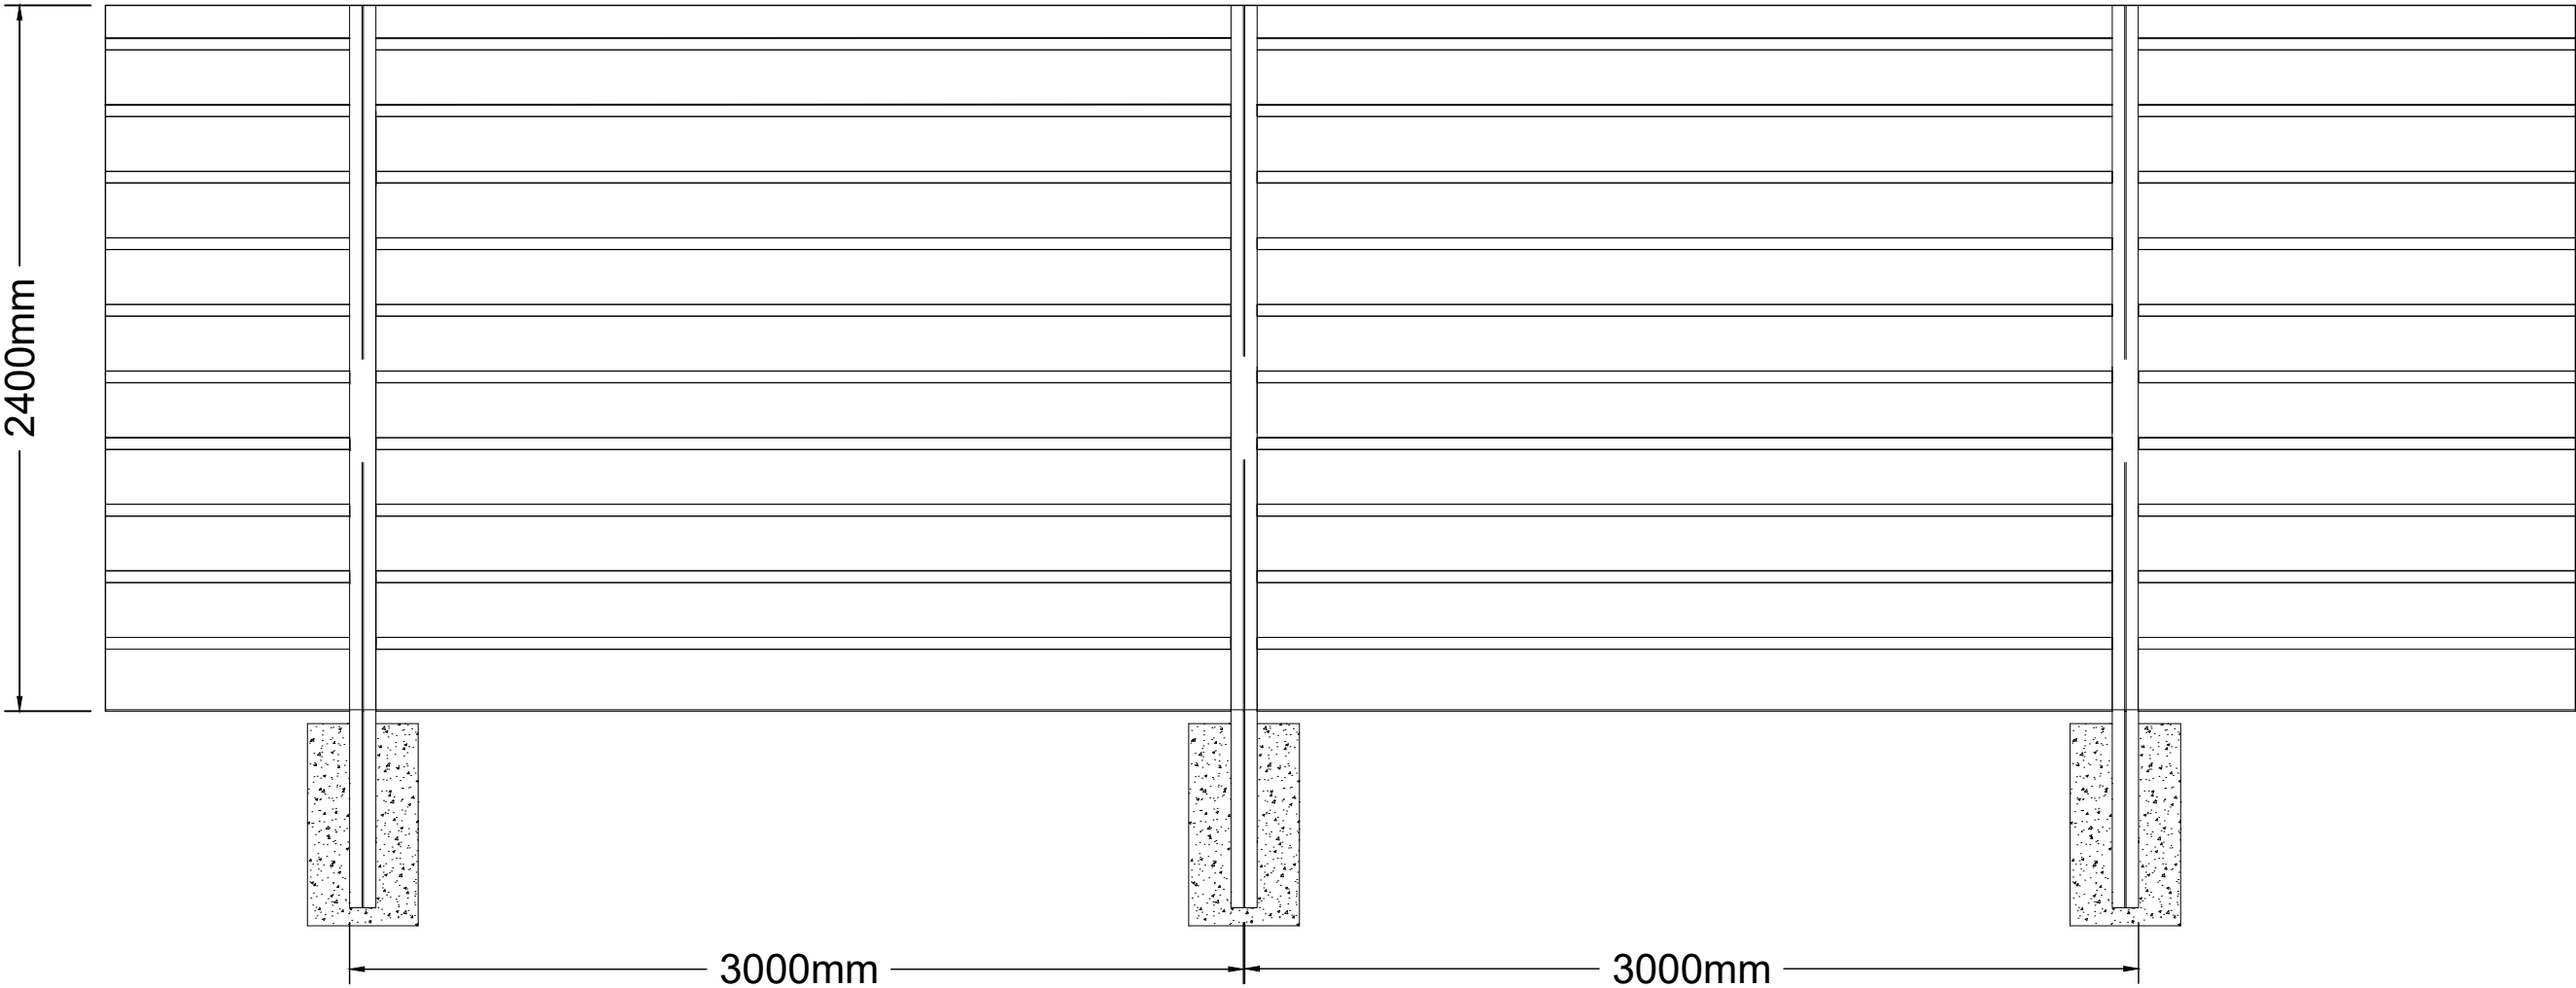

Solid acoustic fence is supplied by Tilon CG Ltd
Reflective B3 rating, Absorptive A3/B3 rating
<https://tiloncg.com/noise-barriers/>



BATTERY BOX



AMP Clean Energy
1 Dover Street
London
W1S 4LD

200kW / 800kWh
MICRO ENERGY STORAGE UNIT

BATTERY BOX
2.4m HIGH SOLID ACOUSTIC FENCE

ACOUSTIC FENCE ELEVATIONS

PLAN 6

ScaleAS SHOWN