
DO NOT SCALE THIS DRAWING USE DIMENSIONS ONLY


VERIFY ALL DIMENSIONS ON SITE BEFORE COMMENCING ANY WORK OR SHOP DRAWINGS

INFORM THE ARCHITECT BEFORE ANY WORK STARTS IF THIS DRAWING EXCEEDS THE QUANTITIES IN ANY WAY


Revision	Date	
A	April 2003	First Floor Accommodation over

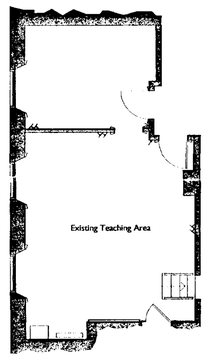


EXISTING FIRST FLOOR PLAN (PART) 1:100
Area Over Year 3 Classroom

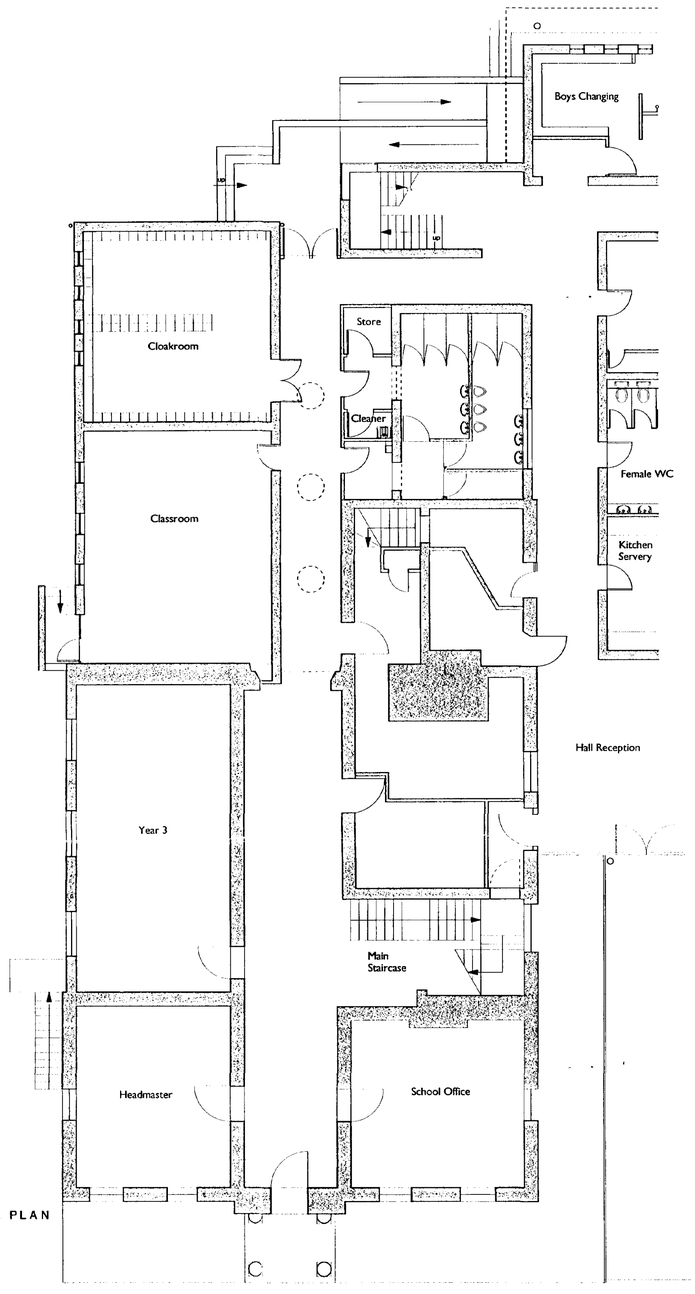


EXISTING GROUND FLOOR PLAN (PART) 1:100

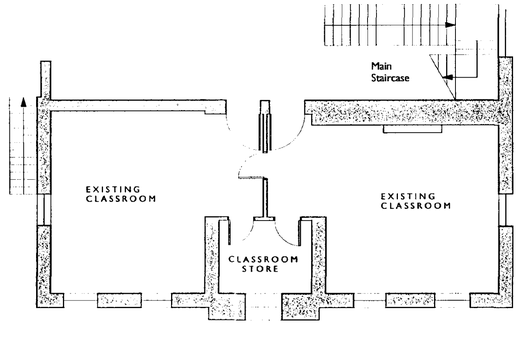


EXISTING FIRST FLOOR PLAN (PART) 1:100
Area Over School Office & Headmasters Office

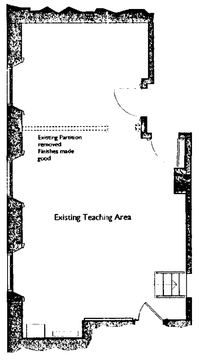

PROPOSED FIRST FLOOR PLAN (PART) 1:100
Area Over Year 3 Classroom

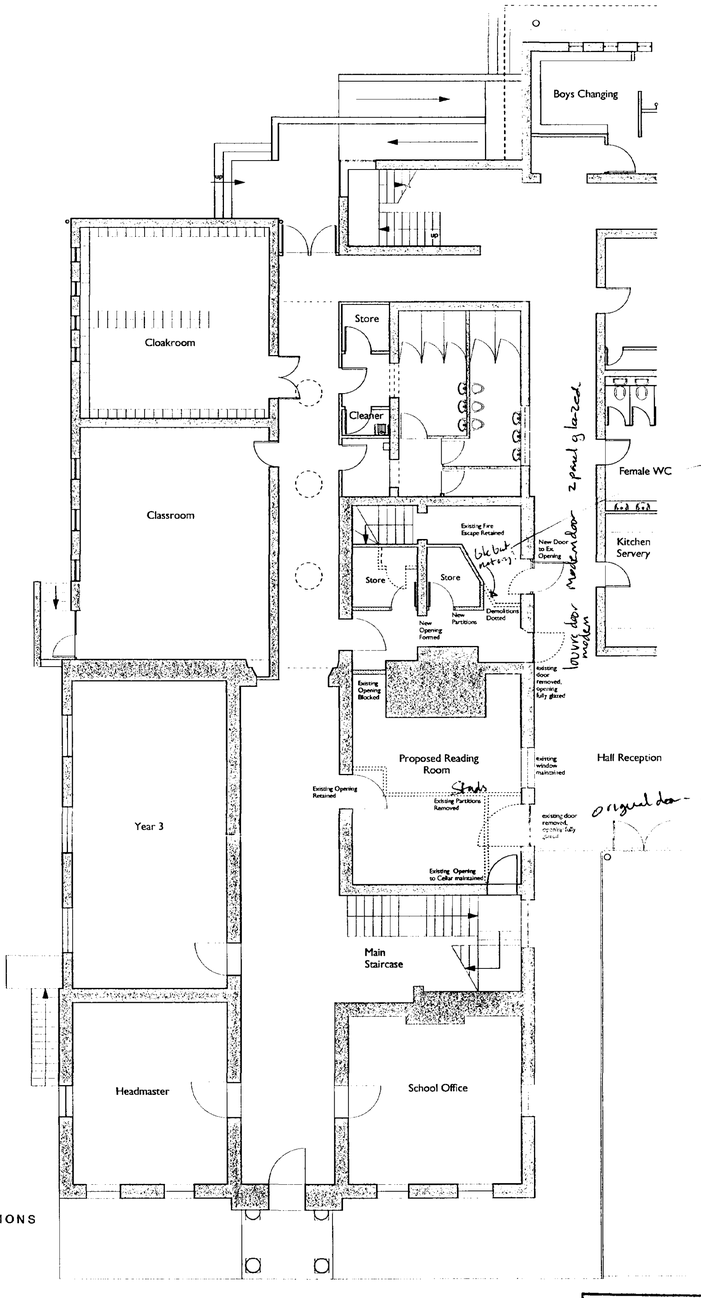

PROPOSED INTERNAL ALTERATIONS (PART) 1:100

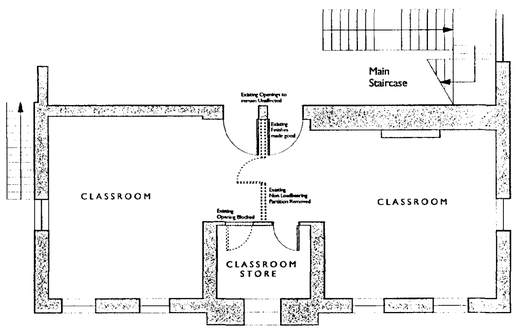

PROPOSED INTERNAL ALTERATIONS (PART) 1:100

DRAWING ISSUE STATUS	REVISION N°	DATE	SIGNED
RISK ASSESSMENT UNDERTAKEN			
PLANNING APPLICATION N° 1			
PLANNING APPLICATION N° 2			
PLANNING CONSENT			
LISTED BLDG APPLICATION	A	April 2003	MSS
LISTED BLDG CONSENT			
DAC APPROVAL			
BLDG CONTROL APPLICATION			
BLDG CONTROL APPROVAL			
TENDER DOCUMENT			
CONTRACT DOCUMENT			

SHDC Planning & Development - 6 MAY 2003 Ref 0570/03

SUPERSEDED

Retain

CLIENT
Aysoughfee Hall School

PROJECT
Proposed Multi Function Hall and Ancillary Accommodation

TITLE
Proposed Reading Area and Internal Alterations Ground and First Floor Layout

SCALE 1:100

DATE April 2003


DRAWN hb/mss

JOB N° 01.015


DRAWING N° 48A

Acanthus Clews architects
The Old Swan
Great Bourton • Banbury
Oxfordshire • OX17 1QR
Tel: 01295 758101
Fax: 01295 750387
architects@acanthusclews.co.uk
www.acanthusclews.co.uk

©

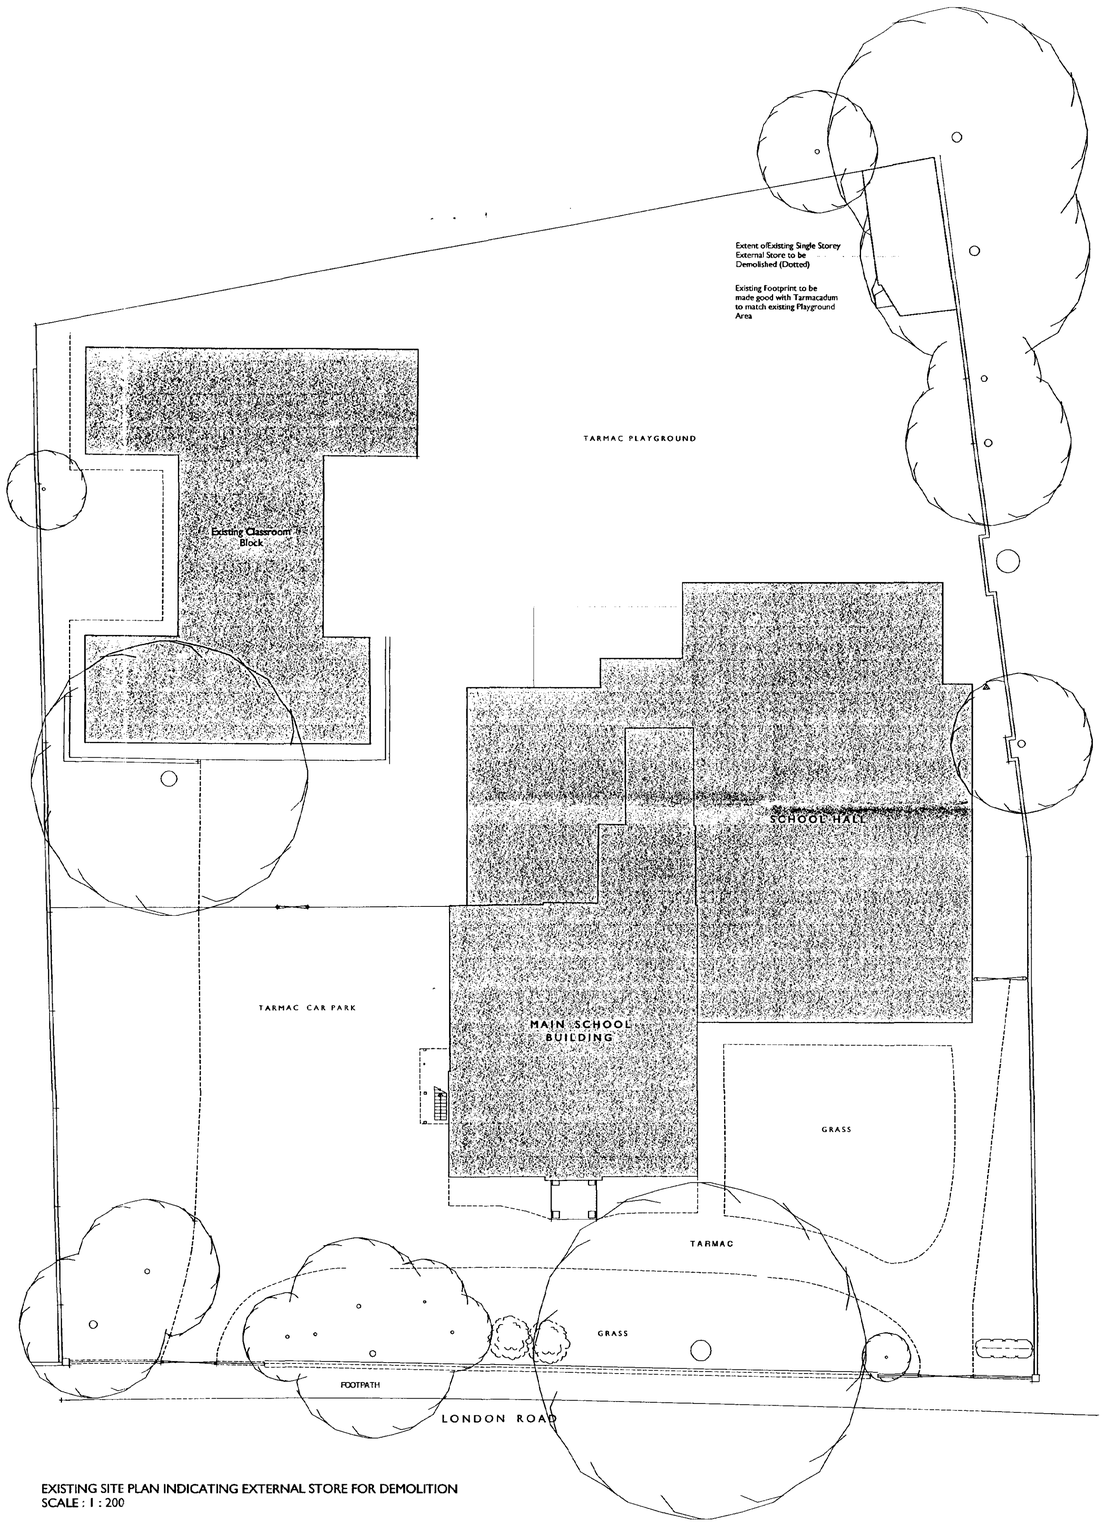

EXISTING SITE PLAN INDICATING EXTERNAL STORE FOR DEMOLITION
SCALE : 1 : 200

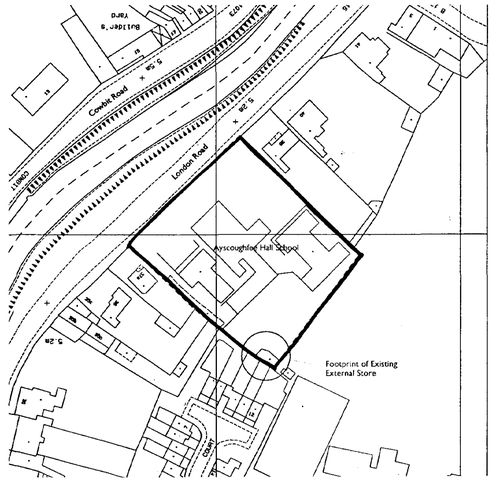

EXISTING LOCATION PLAN INDICATING EXTERNAL STORE FOR DEMOLITION
SCALE : 1 : 1250

DO NOT SCALE THIS DRAWING USE FIGURED DIMS

VERIFY ALL DIMENSIONS ON SITE BEFORE COMMENCING ANY WORK OR SHOP DRAWINGS

INFORM THE ARCHITECT BEFORE ANY WORK STARTS IF THIS DRAWING EXCEEDS THE QUANTITIES IN ANY WAY

Revision	Date

DRAWING ISSUE STATUS	REVISION N°	DATE	SIGNED
RISK ASSESSMENT UNDERTAKEN			
PLANNING APPLICATION N° 1			
PLANNING APPLICATION N° 2			
PLANNING CONSENT			
LISTED BLDG APPLICATION	—	April 2003	MSS
LISTED BLDG CONSENT			
DAC APPROVAL			
BLDG CONTROL APPLICATION			
BLDG CONTROL APPROVAL			
TENDER DOCUMENT			
CONTRACT DOCUMENT			

JOB No 01.015

RECEIVED - 9 MAY 2003

SHDC Planning & Development - 8 MAY 2003 Ref 05/0703

CLIENT
Ayscoughfee Hall School

PROJECT
Proposed Multi Function Hall and Ancillary Accommodation

TITLE
Proposed Reading Area and Internal Alterations Proposed Site Layout

timber panelled former changing room rendered blks lapped asbestos slate "modern" windows

SCALE
1:200 + 1:1250

DATE
April 2003

DRAWN
mss


JOB N°
01.015

DRAWING N°
49


Acanthus Clews architects
The Old Swan
Great Bourton • Banbury
Oxfordshire • OX17 1QR
Tel: 01295 758101
Fax: 01295 750387
architects@acanthusclews.co.uk
www.acanthusclews.co.uk

©


DETERMINED PLAN

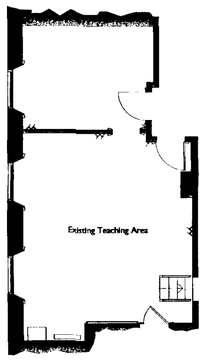


EXISTING FIRST FLOOR PLAN (PART) 1:100
Area Over Year 3 Classroom

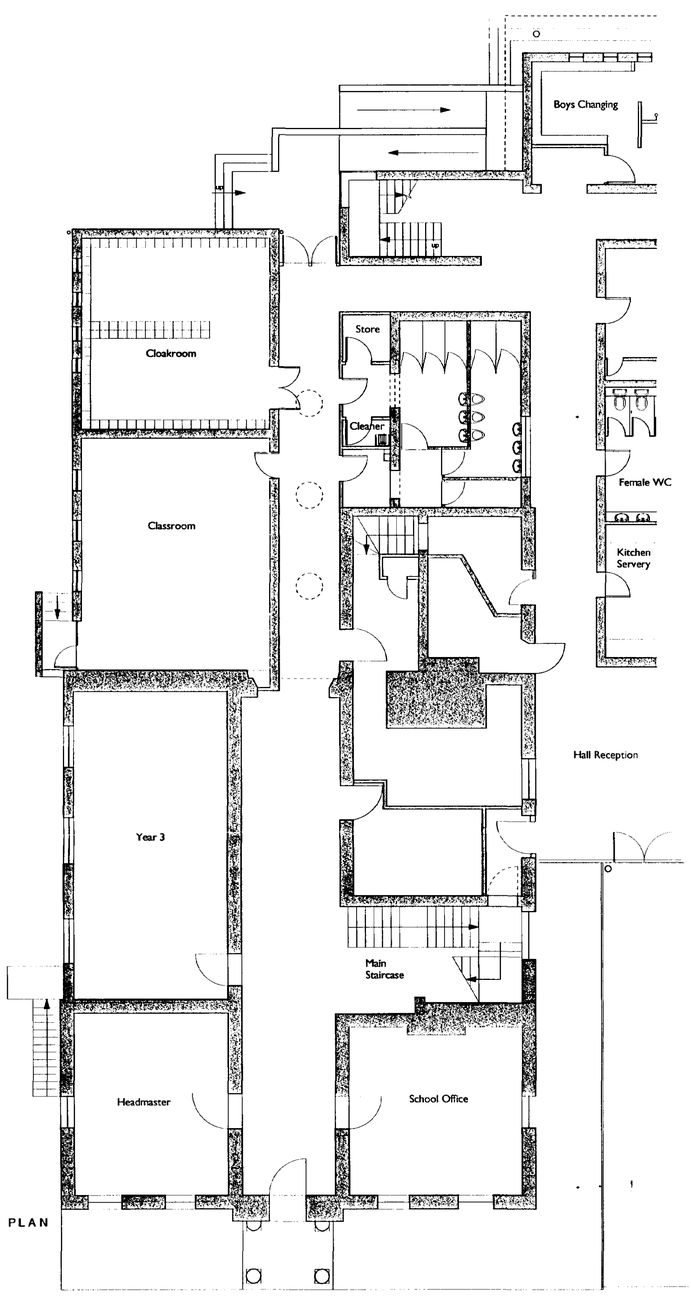


EXISTING GROUND FLOOR PLAN (PART)
1:100

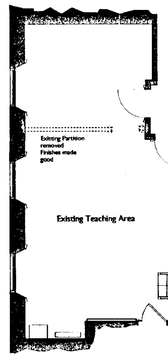


PROPOSED FIRST FLOOR PLAN (PART) 1:100
Area Over Year 3 Classroom

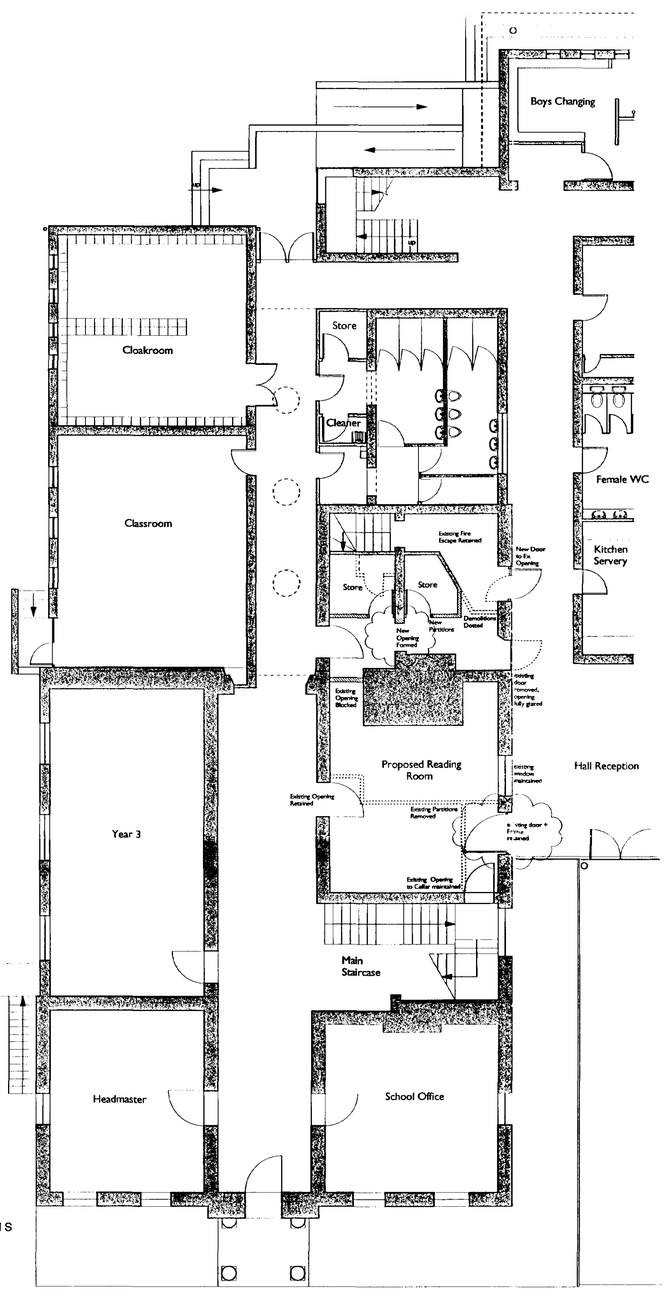

PROPOSED INTERNAL ALTERATIONS (PART)
1:100

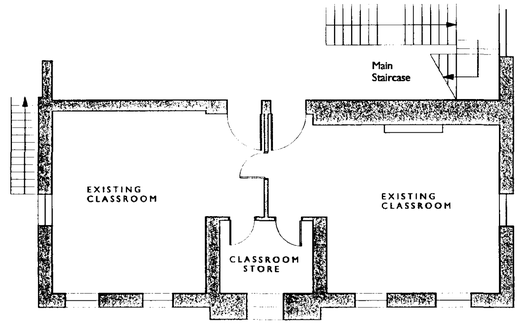

EXISTING FIRST FLOOR PLAN (PART)
1:100
Area Over School Office & Headmasters Office

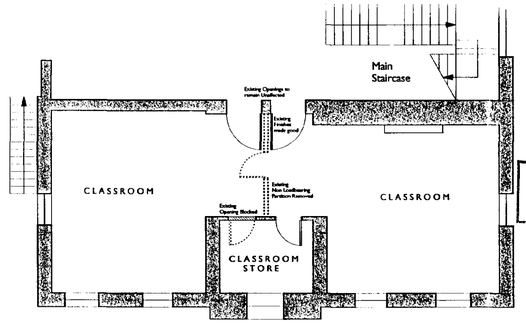

PROPOSED INTERNAL ALTERATIONS (PART)
1:100

DO NOT SCALE THIS DRAWING USE DIMENSIONS ONLY

VERIFY ALL DIMENSIONS ON SITE BEFORE COMMENCING ANY WORK OR SHOP DRAWINGS

INFORM THE ARCHITECT BEFORE ANY WORK STARTS IF THIS DRAWING EXCEEDS THE QUANTITIES IN ANY WAY

Revision	Date	
A	April 2003	First Floor Accommodation over
B	July 2003	Door retained and nib added

DRAWING ISSUE STATUS	REVISION N°	DATE	SIGNED
RISK ASSESSMENT UNDERTAKEN			
PLANNING APPLICATION N° 1			
PLANNING APPLICATION N° 2			
PLANNING CONSENT			
LISTED BLDG APPLICATION			
LISTED BLDG CONSENT			
DAC APPROVAL			
BLDG CONTROL APPLICATION			
BLDG CONTROL APPROVAL			
TENDER DOCUMENT			
CONTRACT DOCUMENT			

CLIENT
Ayscoughfee Hall School

PROJECT
Proposed Multi Function Hall and Ancillary Accommodation

TITLE
Proposed Reading Area and Internal Alterations Ground and First Floor Layout

DETERMINED PLAN

SCALE 1:100

DATE April 2003

DRAWN hb/mss

JOB N° 01.015

DRAWING N° 48B

SHDC Planning & Development 11 AUG 2003

The 0570/03

Ref.

Acanthus Clews architects
The Old Swan
Great Bourton • Banbury
Oxfordshire • OX17 1QR
Tel: 01295 758101
Fax: 01295 750387
architects@acanthusclews.co.uk
www.acanthusclews.co.uk

©