
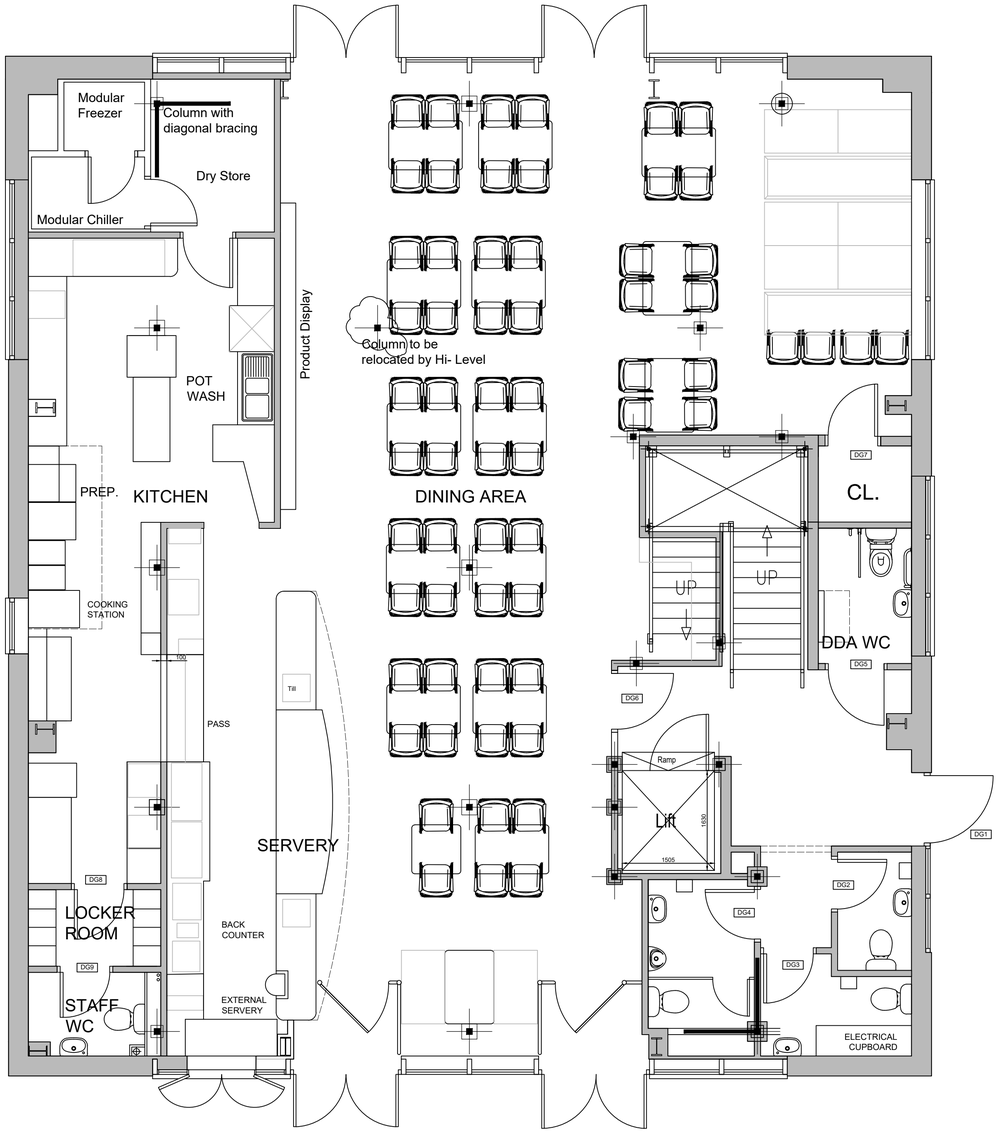


PROPOSED GROUND FLOOR PLAN

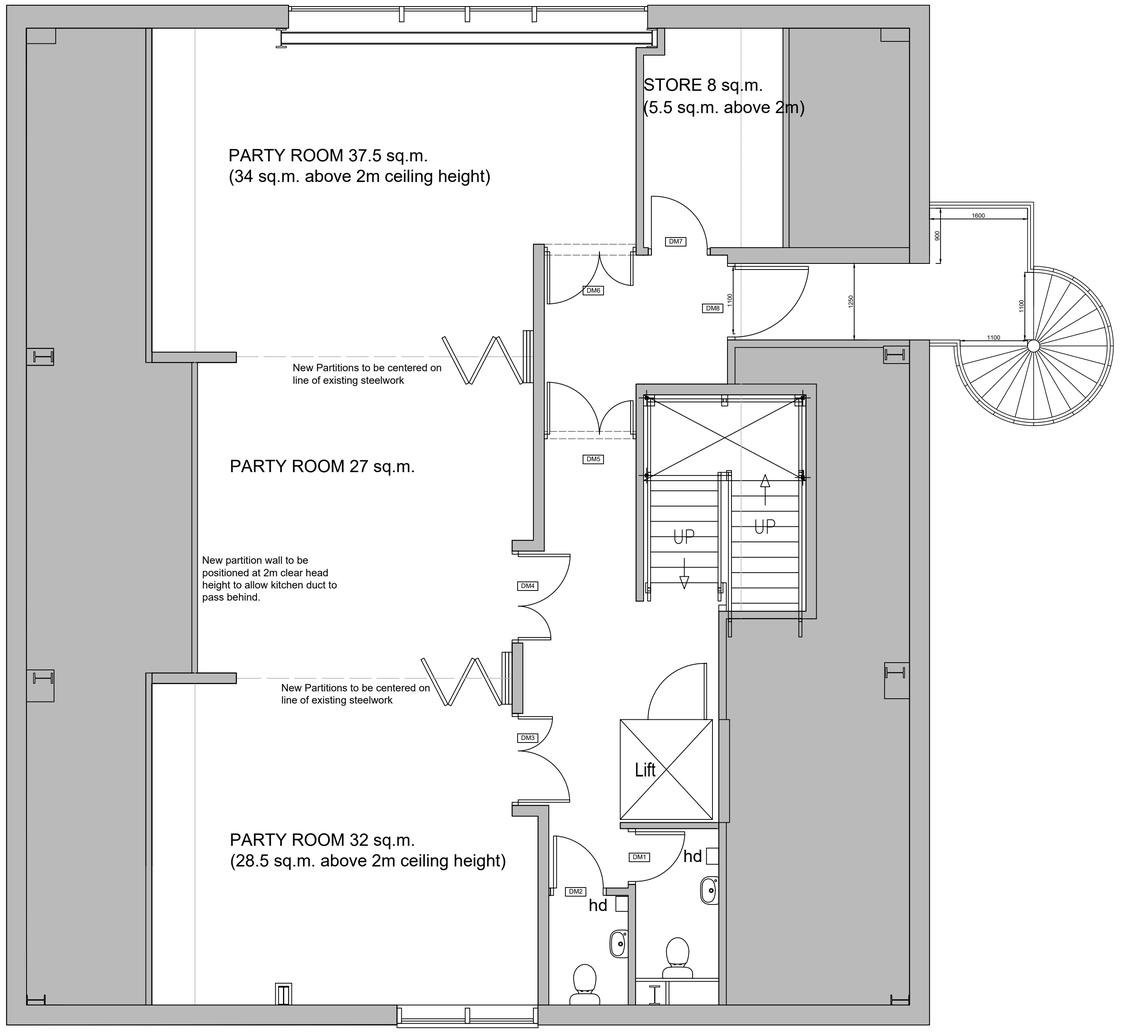

PROPOSED FIRST FLOOR PLAN

This drawing is protected by the Design Copyright Act 1968 and may not be copied or reproduced without consent.

Do not scale from this drawing. Dimensions are to be confirmed on site and subject to building control and statutory approvals.

Dimensions shown on these drawings are based on the best information available at the time of site check. If in doubt ask.

This drawing is indicative of design intent only. All construction details, finishes & interfaces to be confirmed & agreed with the Architect prior to construction.

Approved	
Date	
Checked	
Date	

Description	Rev	Date	Drawn
Ground Floor toilets reconfigured, folding partitions moved onto line of existing structure	A	08.03.18	RJJ
Second escape stair relocated	B	09.03.18	RJJ
Access to fire escape from corridor	C	09.03.18	RJJ
Landing to external escape stair adjusted	D	13.03.18	RJJ
Ground floor toilets reconfigured	E	18.03.18	RJJ

INFORMATION

UK Workspace Ltd
Canada House
11 Commercial Street
Sheffield
S1 2AT
0844 463 9701
07710 001 442
www.ukworkspace.co.uk
UK WORKSPACE

Preliminary	Infomation ✳
Tender	Contract
Construction	As Built

Client
SPRINGFIELDS OUTLET SHOPPING

Location
SPALDING, SOUTH LINCOLNSHIRE

Level
GROUND & FIRST FLOOR LEVEL

Title
GENERAL ARRANGEMENT PROPOSED BUILDING LAYOUT

Dwg no
PP1130_(90) 011

Scale	1:50 @A1	Drawn	RJJ
		Revision	E
Date	18-03-18	Survey	-