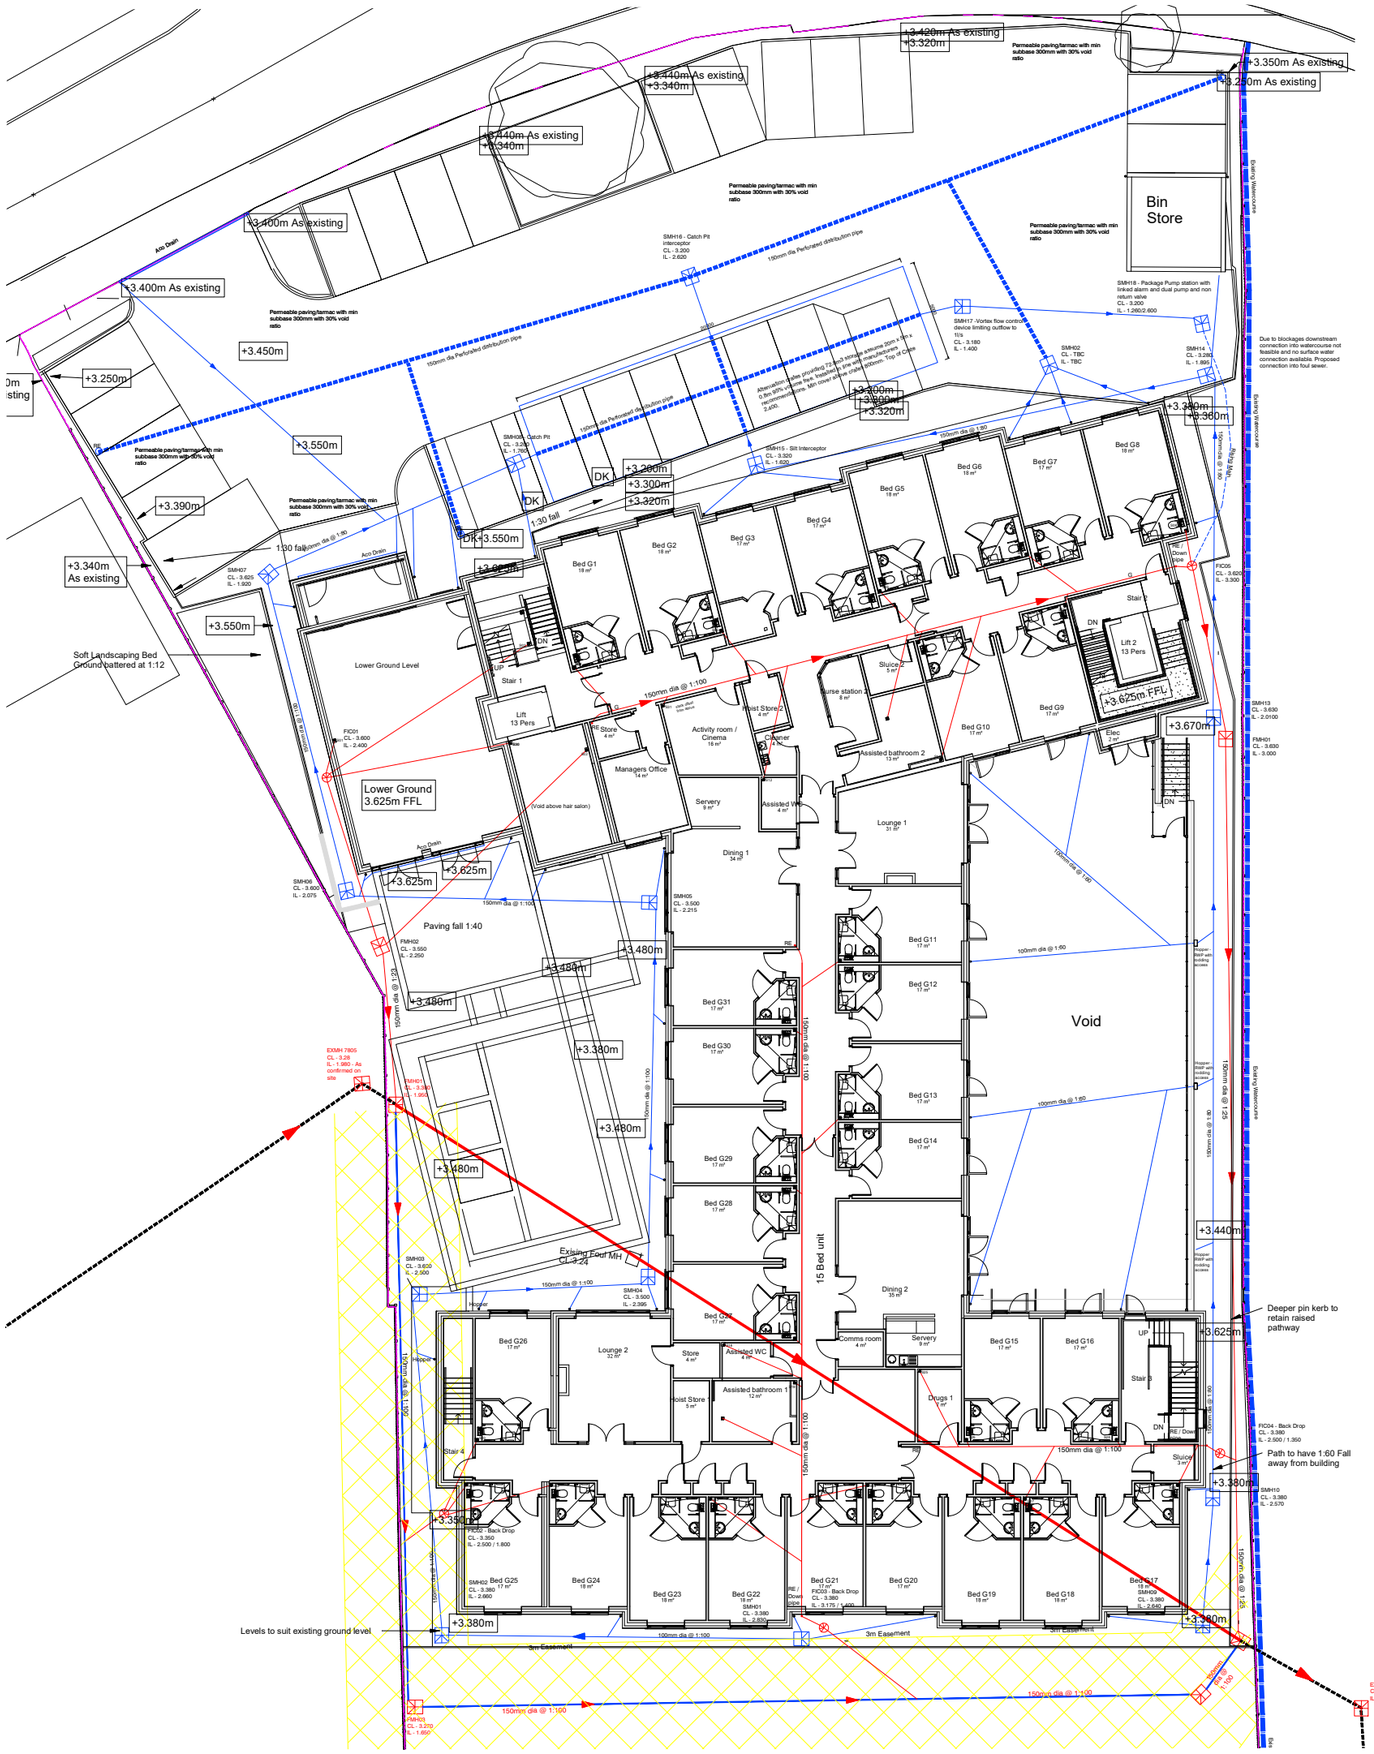

Bin Store
Void
15 Bed unit
Lower Ground 3.625m FFL
Lower Ground Level
Paving fall 1:40
Soft Landscaping Bed Ground battered at 1:12
Levels to suit existing ground level
Existing Foul MH CL: 3.24
Deeper pin kerb to retain raised pathway
Path to have 1:60 Fall away from building
Due to blockages downstream connection into watercourse not feasible and no surface water connection available. Proposed connection into foul sewer.
3m Easement
Activity room / Cinema
Lounge 1
Lounge 2
Dining 1
Dining 2
Servery
Assisted bathroom 1
Assisted bathroom 2
Comms room
Store
Lift 13 Pers
Lift 2 13 Pers
Stair 1
Stair 3
Stair 4
Stair 5
Bed G1
Bed G2
Bed G3
Bed G4
Bed G5
Bed G6
Bed G7
Bed G8
Bed G9
Bed G10
Bed G11
Bed G12
Bed G13
Bed G14
Bed G15
Bed G16
Bed G17
Bed G18
Bed G19
Bed G20
Bed G21
Bed G22
Bed G23
Bed G24
Bed G25
Bed G26
Bed G27
Bed G28
Bed G29
Bed G30
Bed G31
Drugs 1
Sluice 1
Sluice 2
Nurse station 1
Nurse station 2
Assisted WC
Down pipe
Permeable paving/tarmac with min subbase 300mm with 30% void ratio
150mm dia Perforated distribution pipe
Acu Drain
SMH16 - Catch Pit interceptor CL - 3.200 IL - 2.600
SMH17 - Vortex flow control device limiting outflow to 1l/s CL - 3.180 IL - 1.400
SMH18 - Package Pump station with linked alarm and dual pump and non return valve CL - 3.200 IL - 1.260/2.600
SMH02 CL - TBC IL - TBC
SMH14 CL - 3.280 IL - 1.880
SMH13 CL - 3.630 IL - 2.0100
FMH01 CL - 3.630 IL - 3.000
FIC05 CL - 3.820 IL - 3.300
SMH07 CL - 3.825 IL - 1.920
SMH08 CL - 3.600 IL - 2.075
FIC01 CL - 3.600 IL - 2.400
SMH05 CL - 3.500 IL - 2.215
FMH02 CL - 3.550 IL - 2.250
SMH03 CL - 3.620 IL - 2.000
SMH04 CL - 3.500 IL - 2.395
SMH01 CL - 3.380 IL - 1.830
FIC02 - Back Drop CL - 3.350 IL - 2.500 / 1.800
FIC03 - Back Drop CL - 3.380 IL - 3.175 / 1.600
FIC04 - Back Drop CL - 3.380 IL - 2.500 / 1.350
SMH09 CL - 3.380 IL - 2.580
SMH10 CL - 3.380 IL - 2.570
EXMH 7905 CL - 3.28 IL - 1.980 - As confirmed on site
+3.400m As existing
+3.340m As existing
+3.440m As existing
+3.420m As existing
+3.320m
+3.350m As existing
+3.250m As existing
+3.450m
+3.250m
+3.550m
+3.390m
+3.340m As existing
+3.625m
+3.480m
+3.380m
+3.300m
+3.320m
+3.360m
+3.670m
DK
1:30 fall
1:80 fall
150mm dia @ 1:100
100mm dia @ 1:60
100mm dia @ 1:125
100mm dia @ 1:100
150mm dia @ 1:125
