


KEY

- Existing vegetation to be retained.
- Proposed 20-25 cm girth Semi Mature Trees.
- Proposed 14-16 cm girth Extra Heavy Standard Trees.
- Proposed 12-14 cm girth Heavy Standard Trees.
- Trees in grilles.
- Proposed shrub, groundcover, specimen and hedge planting.
- Proposed climbers
- Grass seeding/turf.

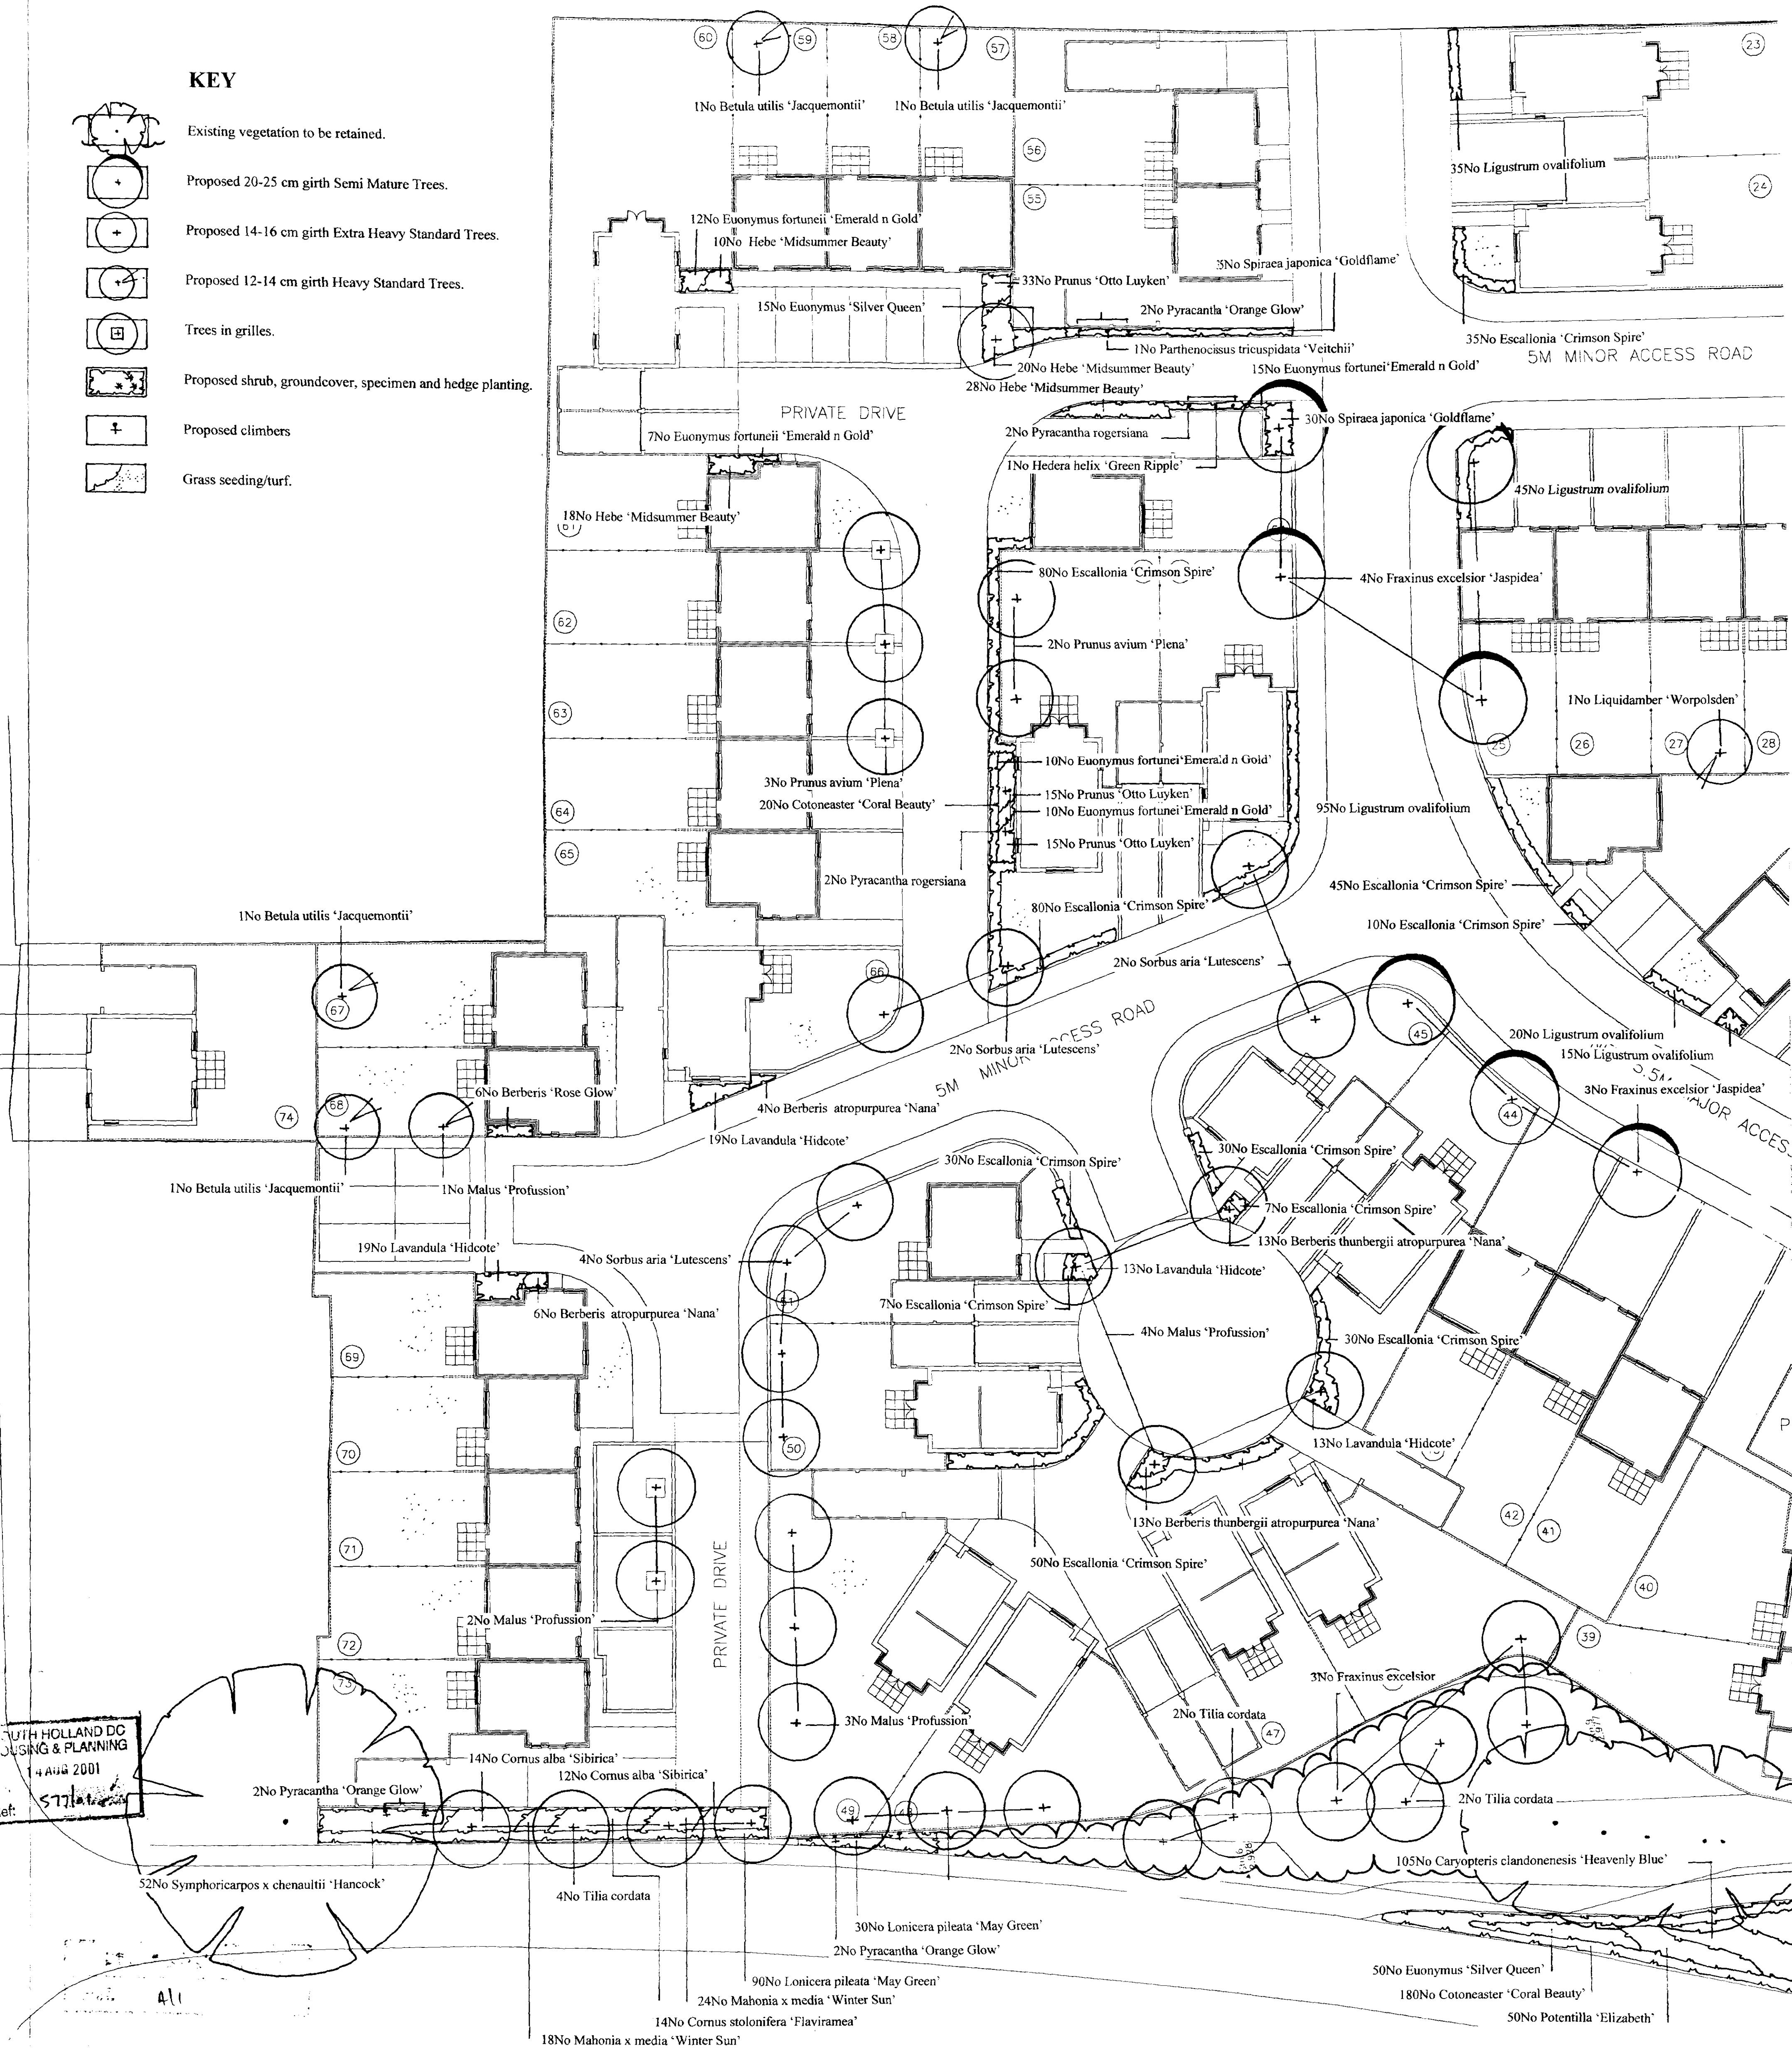

CLAY LAKE LANE, SPALDING
PLANTING SCHEDULE-
To accompany drawing numbers:
14 AUG 2001
5771

CLAY LAKE LANE, SPALDING
PLANTING SCHEDULE-
To accompany drawing numbers:

No.	SPECIES	GIRTH cm	HEIGHT cm	ROOTBALL CONTAINER	MIN BREAKS/ BRANCHES	NOTES
10	Betula utilis 'Jacquemontii'	12-14	300-350	RB	4	
4	Fraxinus excelsior	14-16	425-600	RB	4	
11	Fraxinus excelsior 'Jaspidea'	20-25	600+	RB	4	
2	Liquidambar 'Worplesdon'	12-14	300-350	RB	4	
2	Liquidambar 'Worplesdon'	20-25	600+	RB	4	
1	Malus 'Profusion'	12-14	300-350	RB	4	
13	Malus 'Profusion'	14-16	425-600	RB	4	
5	Prunus avium 'Plena'	14-16	425-600	RB	4	
1	Prunus x sargentii	12-14	300-425	RB	4	
7	Prunus x sargentii	14-16	425-600	RB	4	
13	Pyrus calleryana 'Chanticleer'	14-16	425-600	RB	4	
15	Sorbus aria 'Lutescens'	14-16	425-600	RB	5	
23	Tilia cordata	14-16	425-600	RB	4	

Trees: All trees to be container grown if planted outside the recognised planting season of end October to end March.

DENSITY	No.	SPECIES	HEIGHT SPREAD	POT SIZE	HABIT	MIN BREAKS	NOTES
As shown	3	Photinia fraseri 'Red Robin'	80 - 100	10L	Branched	6	
As shown	6	Phormium tenax 'Dazzler'		10L	Triple crown		

No.	SPECIES	HEIGHT	POT SIZE	HABIT	MIN BREAK	CANE/ FRAME	NOTES
4	Hedera helix 'Green Ripple'	80-100	3L	Sev Shoots	3	Ca	
3	Parthenocissus tricuspidata 'Veitchii'			Leader & laterals	3	Ca	
12	Pyracantha 'Orange Glow'	60-80	3L	Leader & laterals	3	Ca	
9	Pyracantha rogersiana	60-80	3L	Leader & laterals	3	Ca	

DENSITY	No.	SPECIES	HEIGHT SPREAD	POT SIZE	HABIT	MIN BREAK	NOTES
5m' (450mm cts)	25	Artemisia arborescens 'Powis Castle'	20-24	2L			
5m' (450mm cts)	81	Berberis thunbergii atropurpurea 'Nana'	20-30	3L			
4m' (500mm cts)	15	Berberis 'Rose Glow'	30-40	3L			
5m' (450mm cts)	105	Caryopteris clandonensis 'Heavenly Blue'	30-40	3L			
3m' (600mm cts)	162	Cornus alba 'Elegantissima'	40-60	3L	Branched	4	
2m' (750mm cts)	168	Cornus alba 'Sibirica'	40-60	3L	Branched	4	
2m' (750mm cts)	89	Cornus stolonifera 'Flaviramea'	40-60	3L	Branched	4	
1m' (900mm cts)	5	Cotinus coggygria 'Royal Purple'	60-80	3L			
5m' (450mm cts)	515	Cotoneaster 'Coral Beauty'	30-40	2L			
See notes	551	Escallonia 'Crimson Spire'	40-60	3L			Hedging
5m' (450mm cts)	99	Euonymus fortunei 'Emerald n Gold'	20-30	3L			
5m' (450mm cts)	136	Euonymus fortunei 'Silver Queen'	30-40	3L			
4m' (500mm cts)	124	Hebe 'Midsummer Beauty'	30-40	3L	Bushy	7	
5m' (450mm cts)	60	Hebe 'Red Edge'	20-30	3L	Bushy	7	
5m' (450mm cts)	107	Hypericum x mosenianum	30-40	3L			
5m' (450mm cts)	64	Lavandula angustifolia 'Hidcote'	20-30	3L	Bushy	7	
See notes	577	Ligustrum ovalifolium	40-60	3L			Hedging
5m' (450mm cts)	383	Lonicera pileata 'Maygreen'	20-30	2L			
5m' (450mm cts)	42	Mahonia x media 'Winter Sun'	30-40	3L	Bushy	2	
5m' (450mm cts)	100	Potentilla 'Elizabeth'	30-40	3L			
5m' (450mm cts)	408	Prunus 'Otto Luyken'	30-40	3L	Bushy	3	
5m' (450mm cts)	128	Spiraea japonica 'Goldflame'	20-30	2L			
4m' (500mm cts)	159	Symphoricarpos x chenaultii 'Hancock'	40-60	3L			

Hedging: Planting in double staggered rows @ 5No/m. Hedges clipped and maintained at 1.2m in height.
Planting associated with play area: Cornus spp clipped and maintained at 1.2m in height.


GROUND CONTROL

Ground Control Ltd
Landscape Design, Construction & Maintenance
PLAN

Ardmore House
London Road
Billericay
Essex CM12 8HS

Tel: 01277 650987 Fax: 01277 630746
Email: info@ground-control.co.uk

Description HPC (HOMES) PLC CLAY LAKE LANE SPALDING	Drawing Name PLANTING PLAN 1 OF 2
Drawn by MS	Dwg number GC/1062/02
	Rev A
	Scale(s) 1:200
	Date 08/08/2001

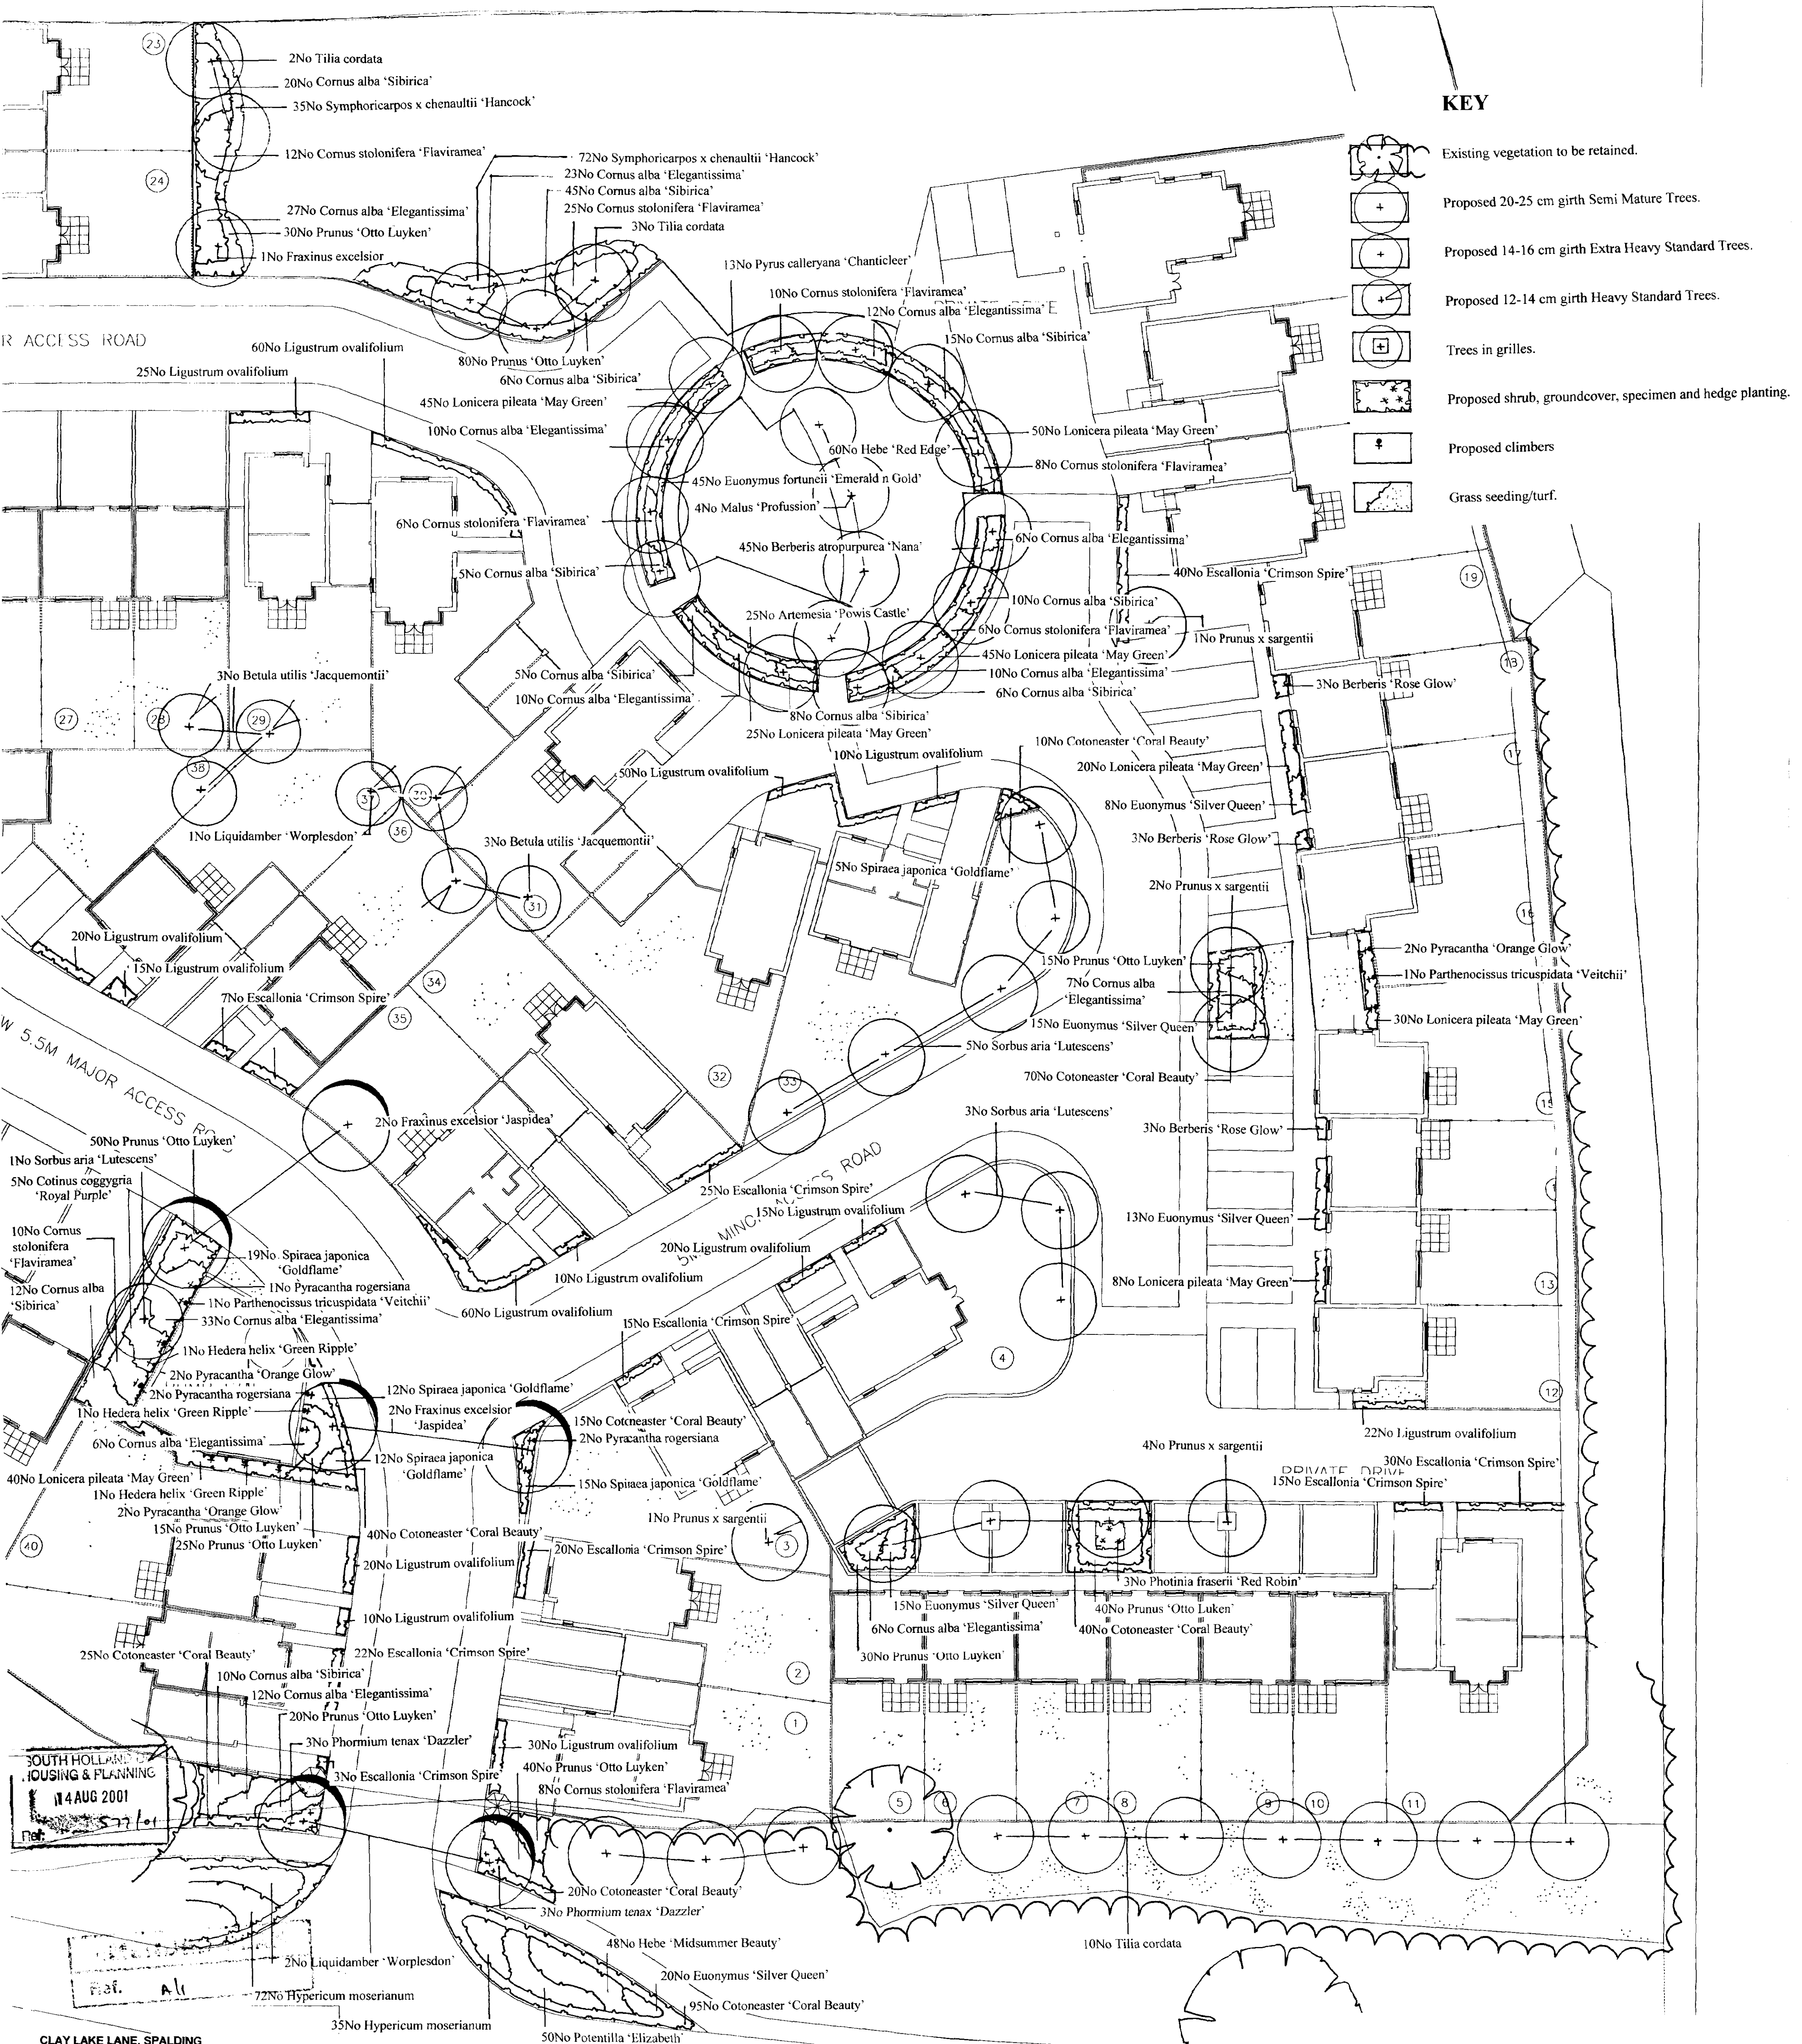

**CLAY LAKE LANE, SPALDING
PLANTING SCHEDULE**

To accompany drawing numbers:

TREES						
No.	SPECIES	GIRTH/ cm	HEIGHT/ cm	ROOTBALL/ CONTAINER	MIN. BREAKS/ BRANCHES	NOTES
10	Betula utilis 'Jacquemontii'	12-14	300-350	RB	4	
4	Fraxinus excelsior	14-16	425-600	RB	4	
11	Fraxinus excelsior 'Jaspidea'	20-25	600+	RB	4	
2	Liquidambar 'Worplesdon'	12-14	300-350	RB	4	
2	Liquidambar 'Worplesdon'	20-25	600+	RB	4	
1	Malus 'Profusion'	12-14	300-350	RB	4	
13	Malus 'Profusion'	14-16	425-600	RB	4	
5	Prunus avium 'Plena'	14-16	425-600	RB	4	
1	Prunus x sargentii	12-14	300-425	RB	4	
7	Prunus x sargentii	14-16	425-600	RB	4	
13	Pyrus calleryana 'Chanticleer'	14-16	425-600	RB	4	
15	Sorbus aria 'Lutescens'	14-16	425-600	RB	4	
23	Tilia cordata	14-16	425-600	RB	4	


Trees: All trees to be container grown if planted outside the recognised planting season of end October to end March.

SPECIMENS						
DENSITY	No.	SPECIES	HEIGHT/ SPREAD	POT SIZE	HABIT	MIN. BREAKS
As shown	3	Photinia fraseri 'Red Robin'	80-100	10L	Branched	6
As shown	6	Phormium tenax 'Dazzler'		10L	Triple crown	

CLIMBERS						
No.	SPECIES	HEIGHT	POT SIZE	HABIT	MIN. BREAKS	CANE/FRAME
4	Hedera helix 'Green Ripple'			Sev. Shoots	3	Ca
3	Parthenocissus tricuspidata 'Veitchii'	80-100	3L	Leader	3	Ca
12	Pyracantha 'Orange Glow'	60-80	3L	Leader & laterals	3	Ca
9	Pyracantha rogersiana	60-90	3L	Leader & laterals	3	Ca

SHRUBS / GROUNDCOVERS / HEDGING						
DENSITY	No.	SPECIES	HEIGHT/ SPREAD	POT SIZE	HABIT	MIN. BREAKS
5m ² (450mm cts)	25	Artemisia arborescens 'Powis Castle'	20-24	2L		
5m ² (450mm cts)	81	Berberis thunbergii atropurpurea 'Nana'	20-30	3L		
4m ² (500mm cts)	15	Berberis 'Rose Glow'	30-40	3L		
5m ² (450mm cts)	105	Caryopteris dandonensis 'Heavenly Blue'	30-40	3L		
3m ² (600mm cts)	162	Cornus alba 'Elegantissima'	40-60	3L	Branched	4
2m ² (750mm cts)	168	Cornus alba 'Sibirica'	40-60	3L	Branched	4
2m ² (750mm cts)	99	Cornus stolonifera 'Flaviramea'	40-60	3L	Branched	4
1m ² (900mm cts)	5	Cotinus coggygia 'Royal Purple'	50-80	3L		
5m ² (450mm cts)	515	Cotoneaster 'Coral Beauty'	30-40	2L		
See notes	581	Escallonia 'Crimson Spire'	40-60	3L		Hedging
5m ² (450mm cts)	99	Euonymus fortunei 'Emerald n Gold'	20-30	3L		
5m ² (450mm cts)	136	Euonymus fortunei 'Silver Queen'	30-40	3L		
4m ² (500mm cts)	124	Hebe 'Midsummer Beauty'	30-40	3L	Bushy	7
5m ² (450mm cts)	60	Hebe 'Red Edge'	20-30	3L	Bushy	7
5m ² (450mm cts)	107	Hypericum x moserianum	30-40	3L		
5m ² (450mm cts)	64	Lavandula angustifolia 'Hidcote'	30-40	3L	Bushy	7
See notes	577	Ligustrum ovalifolium	40-60	3L		Hedging
5m ² (450mm cts)	383	Lonicera pileata 'May Green'	20-30	2L		
5m ² (450mm cts)	42	Manoria x media 'Winter Sun'	30-40	3L	Bushy	2
5m ² (450mm cts)	100	Potentilla 'Elizabeth'	30-40	3L		
5m ² (450mm cts)	408	Prunus 'Otto Luyken'	30-40	3L	Bushy	3
5m ² (450mm cts)	128	Spiraea japonica 'Goldflame'	20-30	2L		
4m ² (500mm cts)	159	Symphoricarpos x chenaultii 'Hancock'	40-60	3L		

Hedging: Planting in double staggered rows @ 500mm. Hedges clipped and maintained at 1.2m in height.
Planting associated with play area: Cornus spp clipped and maintained at 1.2m in height.

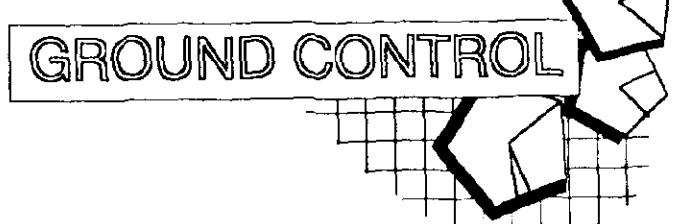

Ground Control Ltd
Landscape Design, Construction & Maintenance


Ardmore House
London Road
Billericay
Essex CM12 9HS

Tel: 01277 850887 Fax: 01277 830748
Email: info@ground-control.co.uk


DETERMINED PLAN

Description HPC (HOMES) PLC CLAY LAKE LANE SPALDING	Drawing Name PLANTING PLAN 2 OF 2
Drawn by MS	Dwg number GC/1062/03
Scale(s) 1:200	Date 08/08/2001

KEY

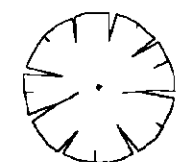

EXISTING TREES RETAINED

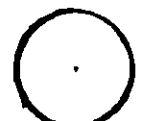

PROPOSED TREES



PROPOSED SHRUBS



FLAG PAVING: 600x600 & 450x450
Divided with block bands



BLOCK PAVING 100x200mm



TARMACADAM

2000 HIGH LARCH LAP FENCE

1200 HIGH POST AND WIRE FENCING

1800 HIGH CLOSE BOARDED FENCE

1800 HIGH CLOSE BOARDED FENCE
WITH 300MM TRELLIS

215 THICK 1800 HIGH BRICK WALL

SOUTH HOLLAND DC
HOUSING & PLANNING

14 AUG 2001

Ref: 577/01

NORTH

HPC (HOMES) PLANNED
CLAY LAKE LANE, SPALDING
LANDSCAPE MASTER PLAN

SCALE: 1:250

DWG: GC/1062/00/01 REV B

8/02/2001

GROUND CONTROL

Ground Control Ltd
Landscape Design, Construction & Maintenance

Ardmore House
London Road
Billericay
Essex CM12 8HS

Tel: 01277 650697 Fax: 01277 630746

Email: info@ground-control.co.uk

0 1 2 3 4 5 6 7 8 9 10