




East Elevation -
Adjacent to Broad Street

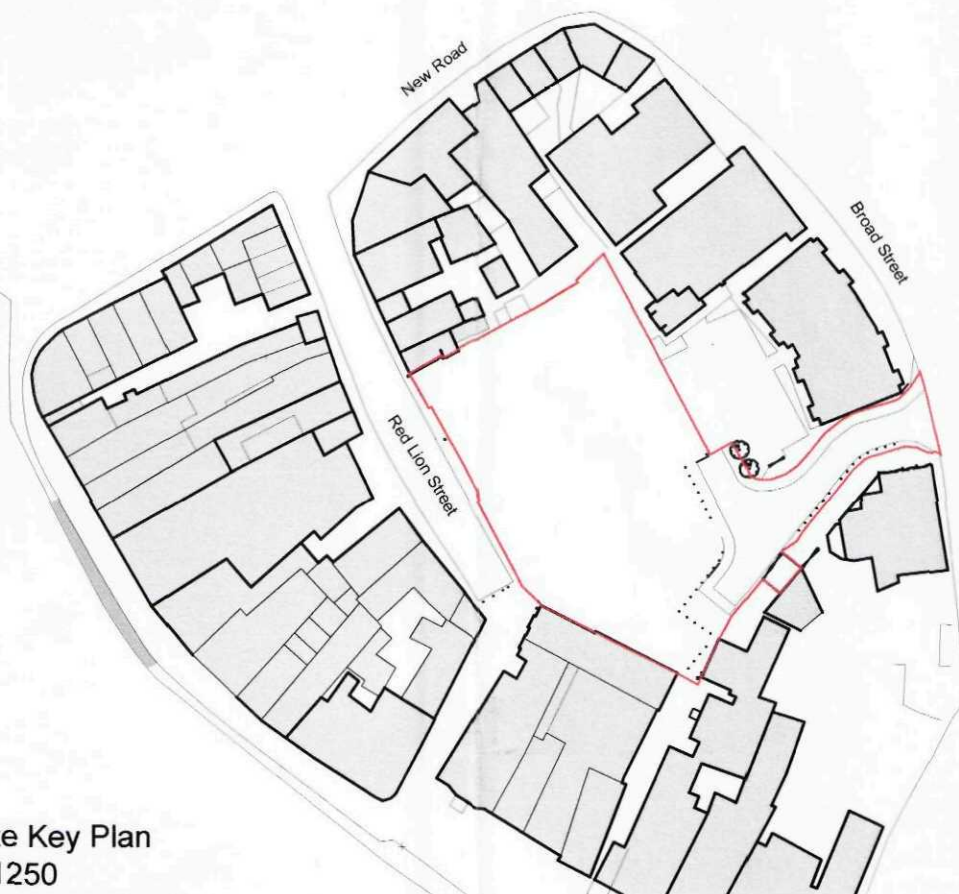

Site Key Plan
1:1250

MATERIALS

- 1 White render
- 2 Pre-patinated zinc
- 3 Red facing brick
- 4 Grey facing brick
- 5 Dark grey aluminium
- 6 Stone panels
- 7 Metal aerofoil solar shading
- 8 Dark grey aluminium doors and windows
- 9 Timber solar shading
- 10 Dark grey opaque glass panels
- 11 Frameless shopfront glazing
- 12 Dark grey metal louvres
- 13 Stone banding to match stone columns to west elevation

AMENDED PLAN
Ref. A1

SHDC
Planning & Development
18 SEP 2009
Ref: 0577/09

no.	date	revision & issue
D05	31.07.09	Issued for planning
D06	17.09.09 /kt	Revised for planning re-submission

PLANNING

Feilden + Mawson

1 Ferry Road, Norwich, Norfolk, NR1 1SU
Email: norwich@feildenandmawson.com
tel 01603 629 571 fax 01603 633 569
www.feildenandmawson.com

drawing
East Elevation

client
South Holland District Council

job
Red Lion Street, Spalding

scale	drawn	date
1:100 @ A1	GMC	07/09
paper size	checked	CADfile
A1	pg	
job no.	dwg no.	rev no.
6890	082	D06

Copyright Feilden + Mawson LLP

do not scale from this drawing
check all dimensions on site before construction

V:\050 Red Lion Foods Spalding\08 - CAD drawings\issue sheet and display\01 - Current Drawings\Revised Planning Application 17-09-09\Revised Planning Elevations PB 15-09-09.dwg - East Elevation\A1 (landscape)\Red Lion Street\01/7/2009 12:07 PM