


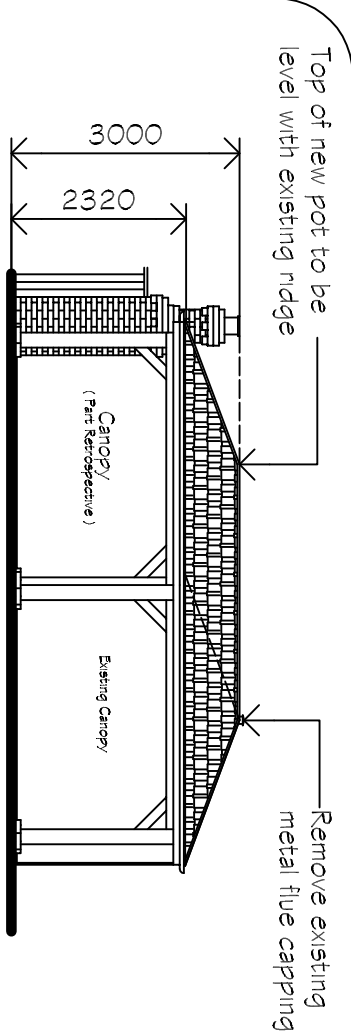


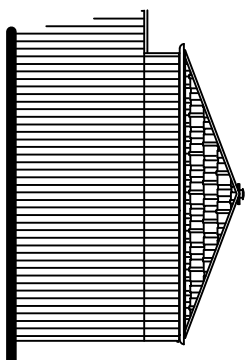


Proposed Front Elevation

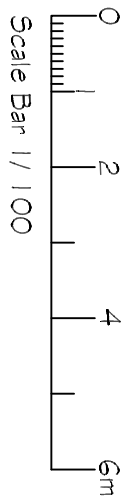


Proposed Side Elevation

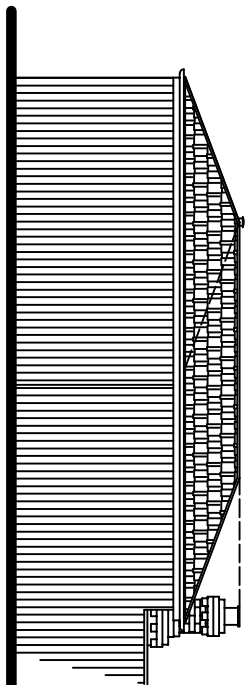


Proposed Rear Elevation

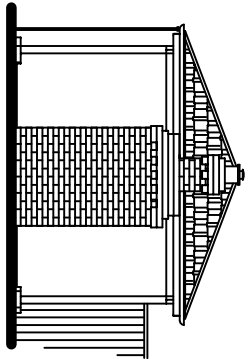

Proposed Side Elevation

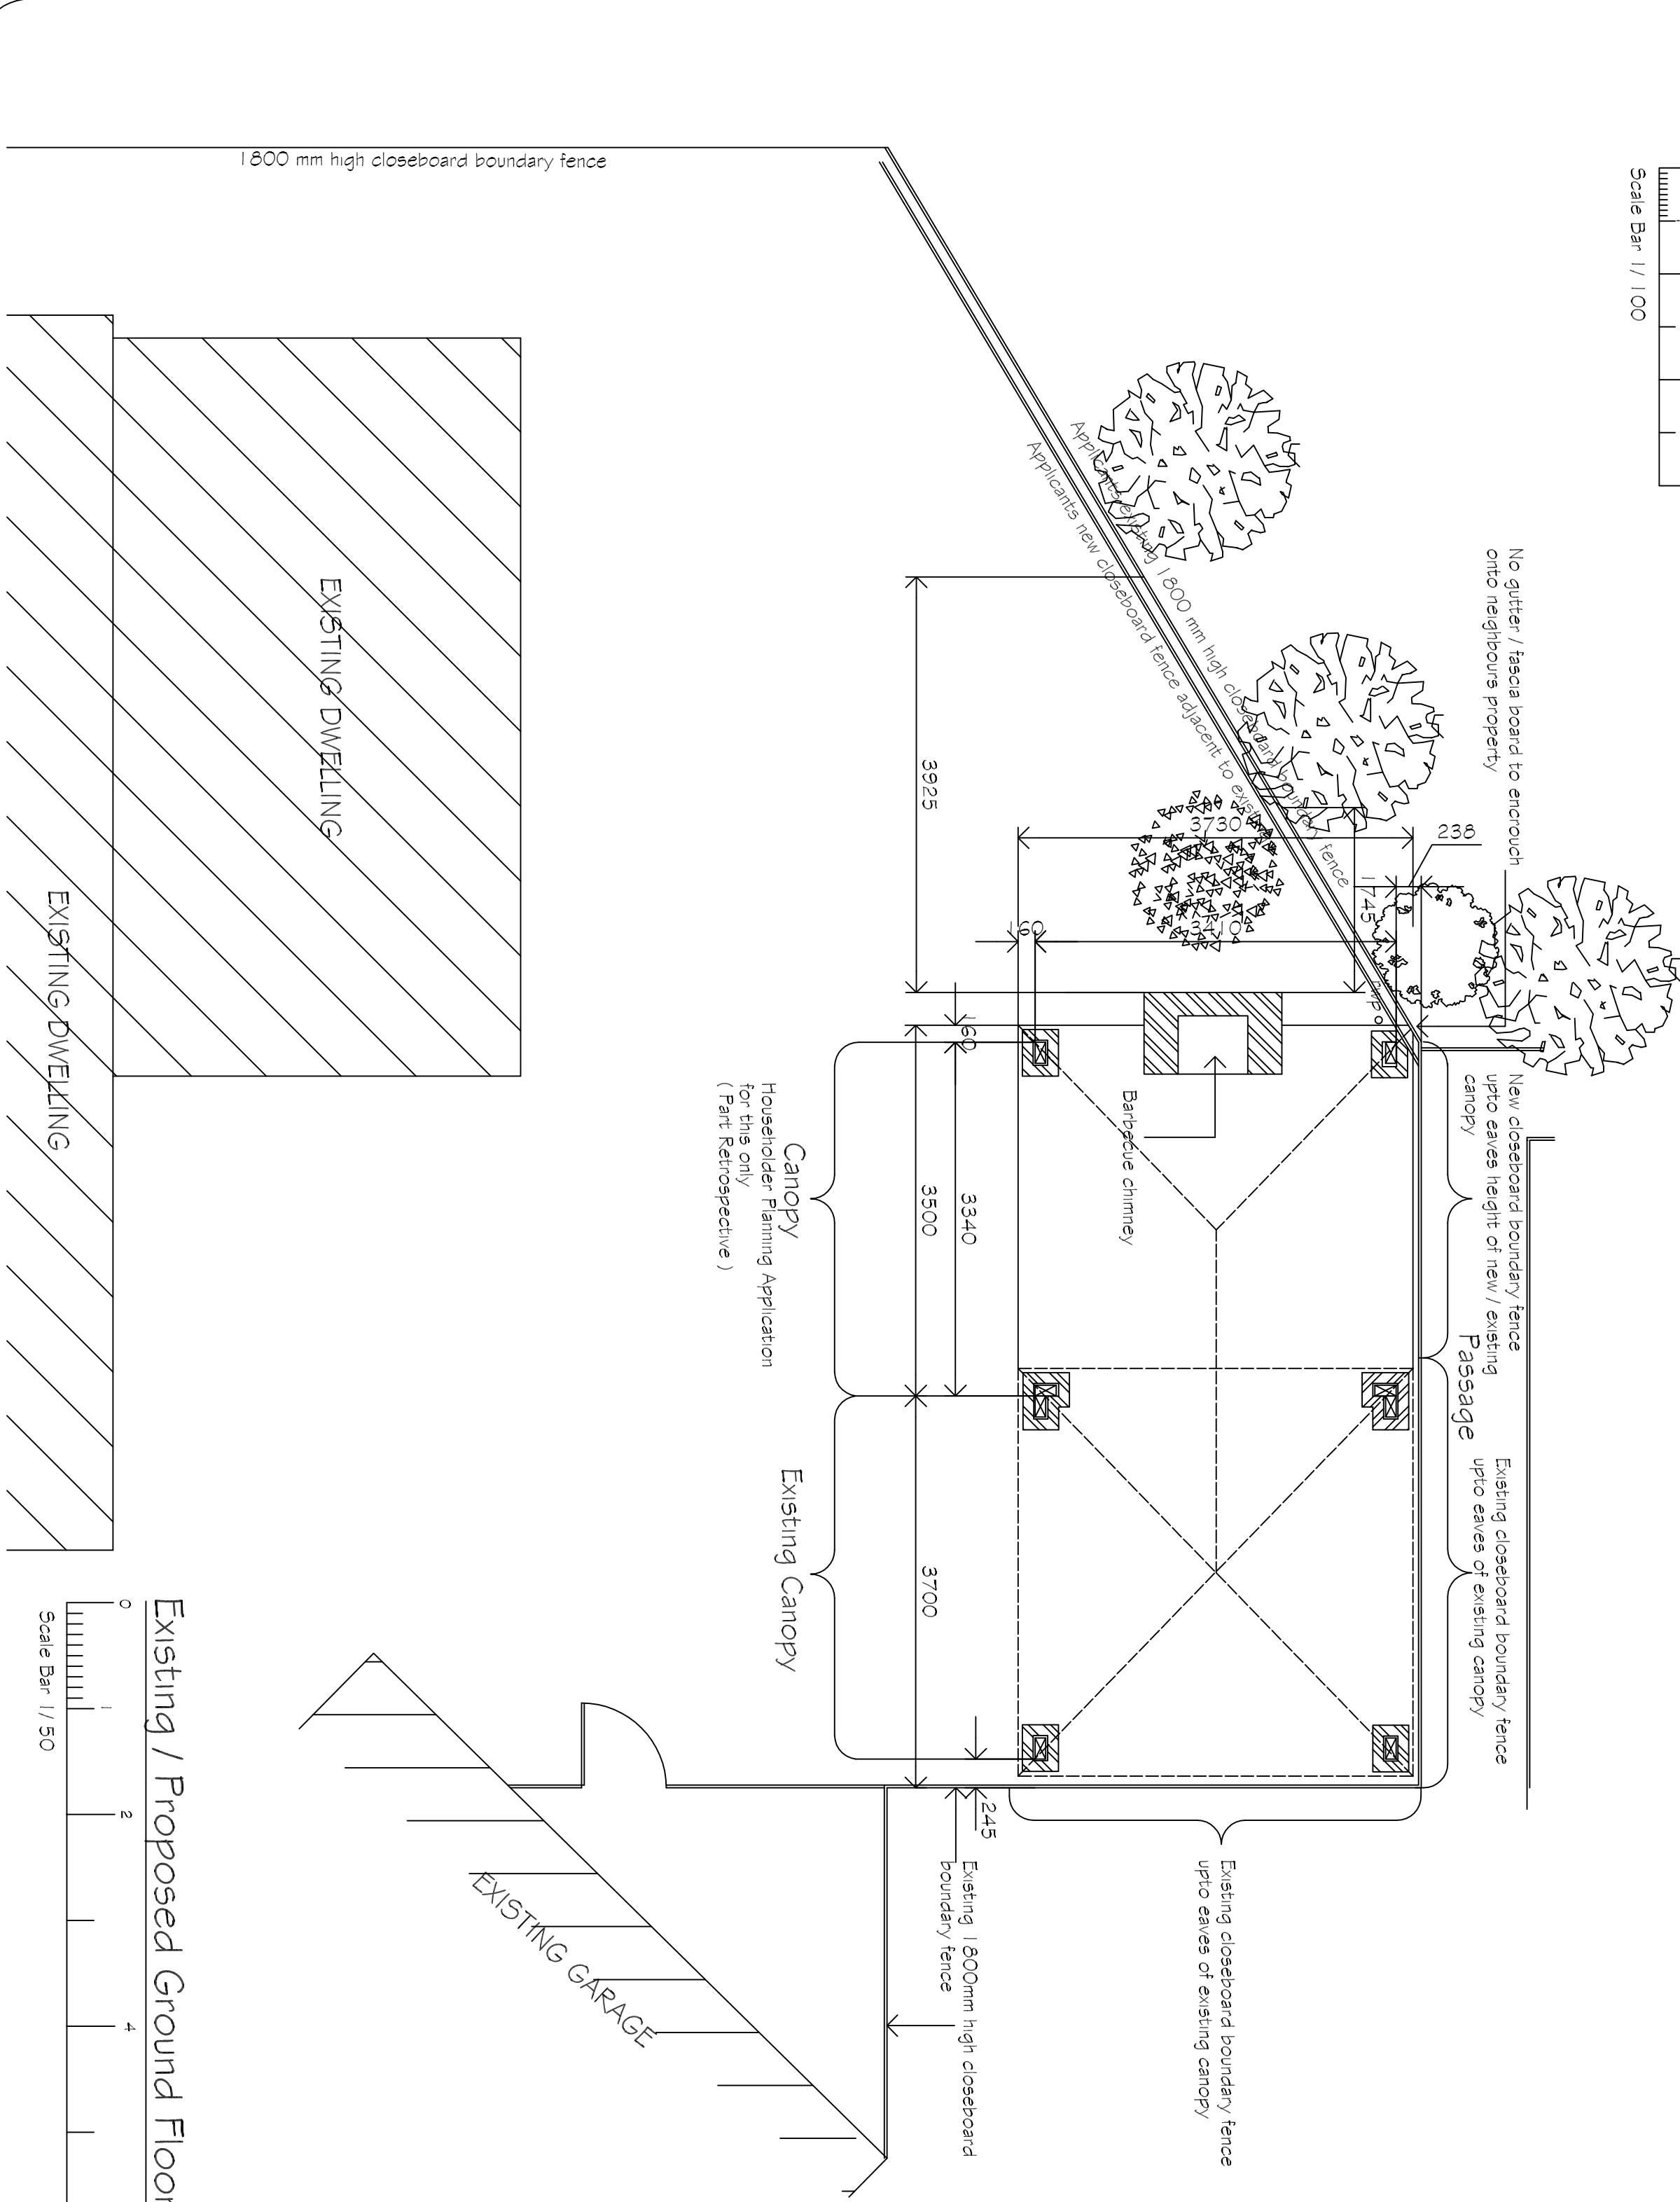

Existing / Proposed Ground Floor Plan

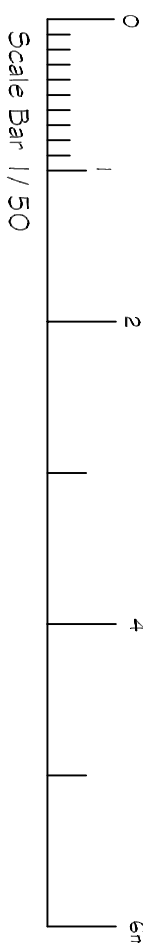

GENERAL NOTES :
Copies of drawings 6/11/1/2021 & 6/11/1/2021 must not be taken, traced or altered for any purpose other than that for which they are issued without written permission of MW Architectural - Detailing Services.
The drawings are produced only for the purpose of obtaining Planning Permission & do not contain a full specification for the proposed works & must not be used as a contract document alone.
The proposed work will not be supervised / inspected on site by MW Architectural - Detailing Services & it is therefore the client or their appointed Builder / Contractors responsibility to control their appointment / materials / specification & any variations to the contract (variations may require amended drawings / new application having to be submitted to S.H.D.C. Planning Dept. for approval, Builder / Contractor to confirm prior to any variations with S.H.D.C. Planning Dept.).

HEALTH & SAFETY
The client is to ensure that the appointed contractor is familiar with & complies with Health & Safety for Building Sites & Work Places.

- TILES :** EXISTING / PROPOSED
Felt shingle colour : charcoal
- TIMBER COLUMNS :**
Softwood timber colour : natural
- TIMBER COLUMN BRICKWORK DWARF PIERS :**
Class 'B' Engineering bwk colour : blue
- BARBECUE CHIMNEY BRICKWORK :**
Ipsstock Westminster Blend
- FASOLA :**
Softwood timber colour : natural
- RWPS / GUTTERS :**
PVCu rwps / gutters colour : black

REVISIONS		BY	DATE
DRAWN	MW		11/5/21
SCALE	1/50 1/100	CHECKED	

CLIENT
Mr & Mrs S. Inglis
64 Westside
Spalding
Lincs.
PE11 3WG

PROJECT
Proposed garden canopy extension and barbecue chimney within grounds of existing dwelling (Part Retrospective)

DETAILS
Existing / Proposed Elevations & Floor Plan

Malcolm Watson
Architectural - Detailing Services
Residential - Commercial - Industrial - Agricultural
Planning & Building Regulations Supervisors

LABC
13 Wintery Way, Farnham, Spalding, Lincs. PE11 3RY.
Tel: 01775 616600
Email: info@malcolmwatson.com

DRWG No. 6/11/1/2021