



THE PURPOSE OF THIS PRELIMINARY DESIGN IS TO PROVIDE INFORMATION FOR FURTHER TECHNICAL AND OPERATIONAL EVALUATION. THIS DOCUMENT SHOULD NOT AT ALL BE CONSIDERED AS AN INSTRUCTION FOR CONSTRUCTION PURPOSES.

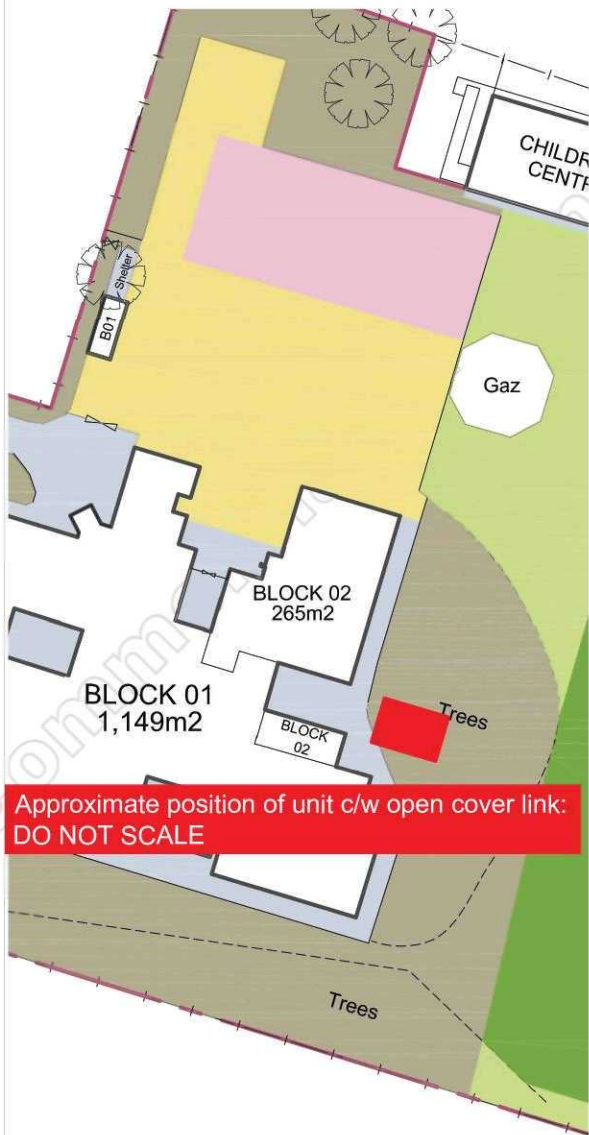


Location Plan Not to Scale

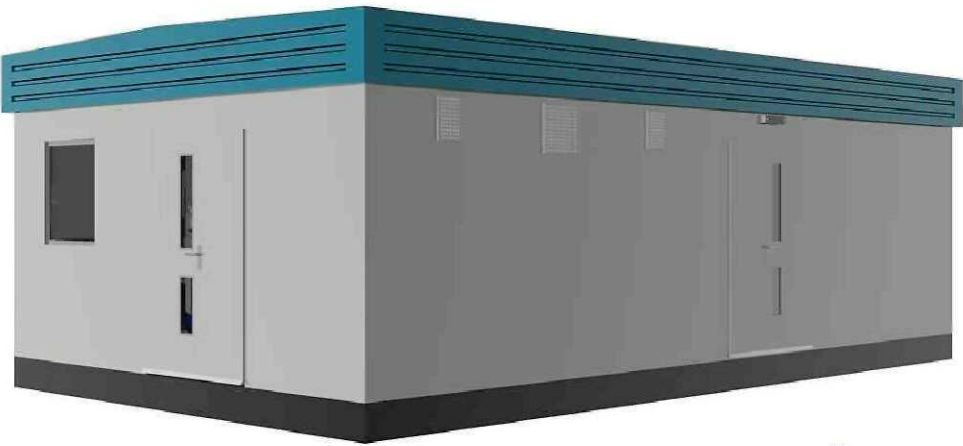

Perspective View

Unit Colour: Goosewing Grey
Pelmit Colour: Wedgewood Blue

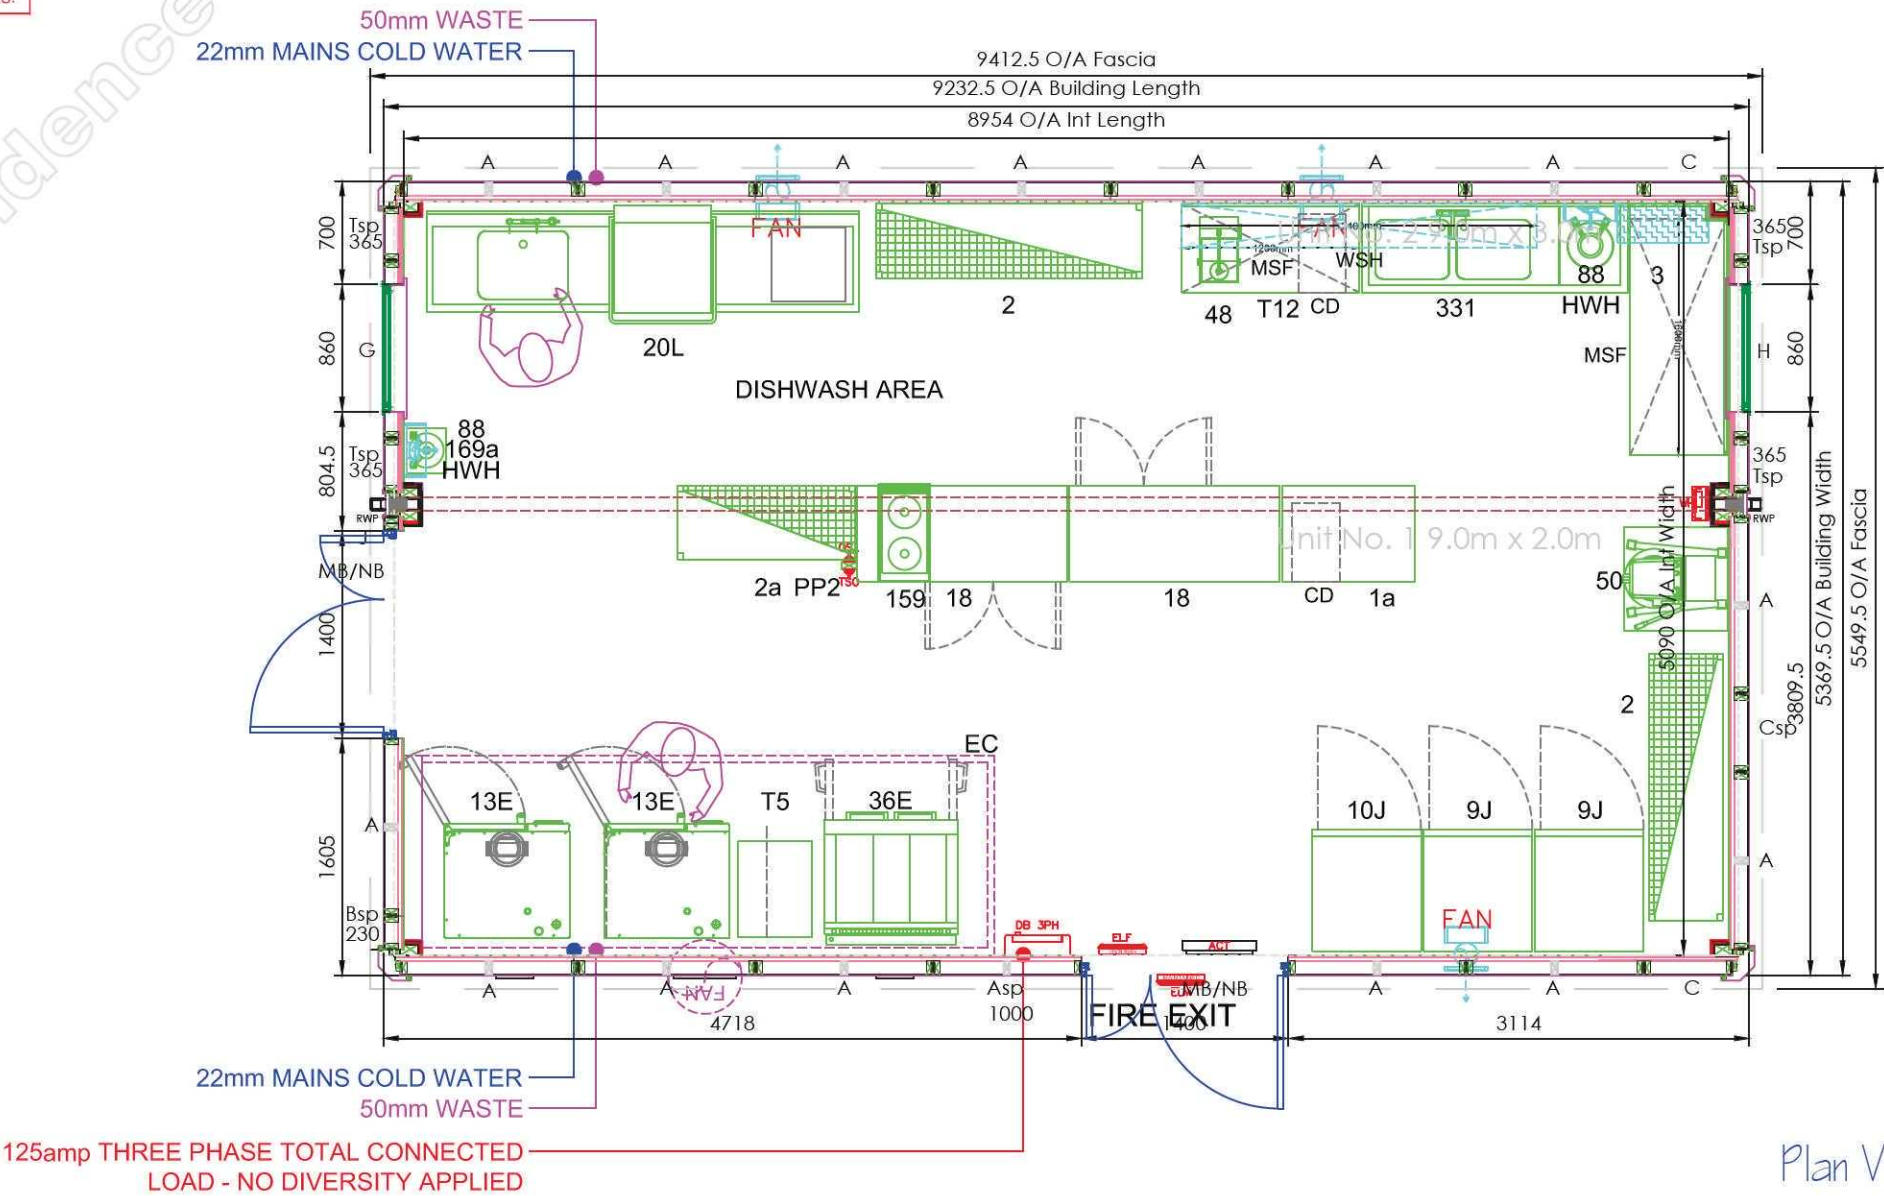

Plan View



Aerial View

NOTES A3 SHEET SIZE

EQUIPMENT LEGEND		
ID	QTY	DESCRIPTION
10J	1	UPRIGHT FREEZER 611LT
13E	2	COMBINATION OVEN 10 GRID
159	1	TWO RING BOILING TOP - ELECTRIC
169a	1	WASH HAND BASIN - WALL MOUNTED - 305MM
18	2	UNDERCOUNTER REFRIGERATOR
2	2	STORAGE RACKING 1800MM
20L	1	HOOD DISHWASHER - (WIKO)
2a	1	STORAGE RACKING 1200MM
3	1	WATER HEATER
331	1	CATERING SINK & WHB 1800 X 600MM
365	1	WEIGH UP TABLE
38E	1	SOLID TOP RANGE - ELECTRIC
48	1	VEGETABLE PREPARATION MACHINE
50	1	MIXER 20LT
50A	1	MIXER STAND
88	2	FLY KILLER
9J	2	UPRIGHT REFRIGERATOR 611LT
CD	2	CHEF'S DRAWER (ADDITION TO TABLE)
CTU	2	CALCIUM TREATMENT UNIT 18LT
EC	1	SELF BALANCING EXTRACT CANOPY CW S/S WALL CLADDING TO REAR AND SIDE
HWH	2	HAND WATER HEATER
MSF	2	TABLE MID-SHELF (SEE DRAWING FOR DIMENSIONS)
PP2	1	POWER POLE 2 NO. DOUBLE SOCKET
T12	1	WALL TABLE CW SHELF UNDER 1205 X 600MM
TS	1	PREPARATION TABLE 600MM
WSF	1	WALL SHELF 300MM DEEP - 2-TIER (SEE DRAWING FOR DIMENSIONS)

REV	DATE	DESCRIPTION	DR'N	CH'D
05	01.05.15	REVISION REVISED UNIT & DOORS	CG	EL
04	28.04.15	REVISION FABRICATION LAYOUT ADDED	CG	EL
03	20.04.15	REVISION Table top two ring boiling top added	CG	EL
02	26.03.15	REVISION Added table and shelf options. Removed slicer.	KH	EL
01	09.03.15	REVISION REVISED LAYOUT	CG	EL
00	18.02.15	FIRST ISSUE	DB	EL

CLIENT	ST. PAUL'S CP SCHOOL & NURSERY		
PROJECT	KPO/192500		
TITLE	GENERAL ARRANGEMENT		
STATUS	DETAIL DESIGN		
ORIGINATOR	KR	SCALE (ON A3)	1:50
DRAWN BY	DB	CREATED ON	18.02.2015
APPROVED BY	EL		
KP14383-2-GA			05
DRAWING N°			REVISION

PKL Group (UK) Ltd
Malvern View Business Park
Stella Way
Bishops Cleeve
Cheltenham
Gloucestershire GL52 7DQ
United Kingdom
Tel: +44 (0) 1242 663000
Fax: +44 (0) 1242 677819
postbox@pkl.co.uk
www.pkl.co.uk

KitchenPods

© 2011 PKL Group (UK) Ltd
This document and all information herein is confidential and the intellectual property of PKL Group (UK) Ltd. It is disclosed in confidence on terms that it will not be disclosed to any third party, used, sold, transferred, loaned, or reproduced in whole or in any part in any manner or form for manufacturing, marketing or for any other purposes without the written permission of PKL Group (UK) Ltd. The copyright is retained by PKL Group (UK) Ltd. © 2011 PKL Group (UK) Ltd.