



Extension to Polythene Tunnel: North Facing Elevation

Existing Tunnel

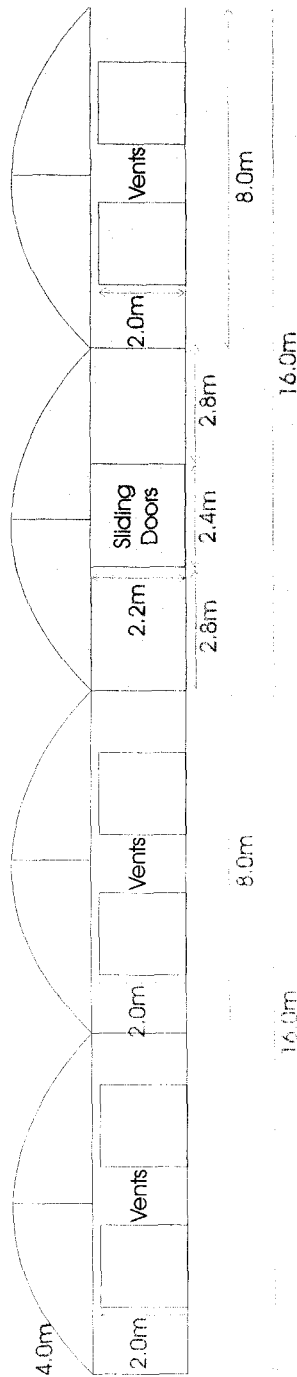

Extension to Polythene Tunnel: South Facing Elevation

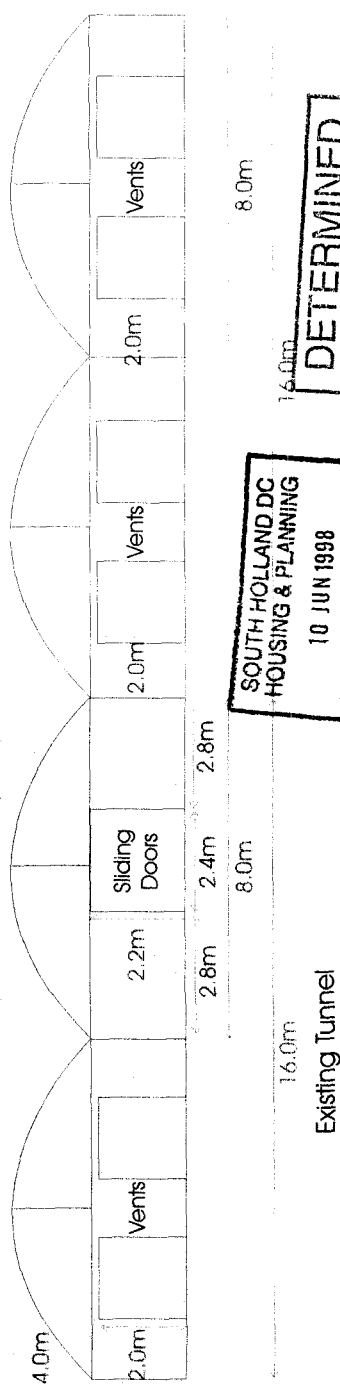


SOUTH HOLLAND DC
HOUSING & PLANNING
10 JUN 1998
Ref: 0588 98

DETERMINED
PLAN

Polythene Tunnel: Lengthways Elevation

28.0m

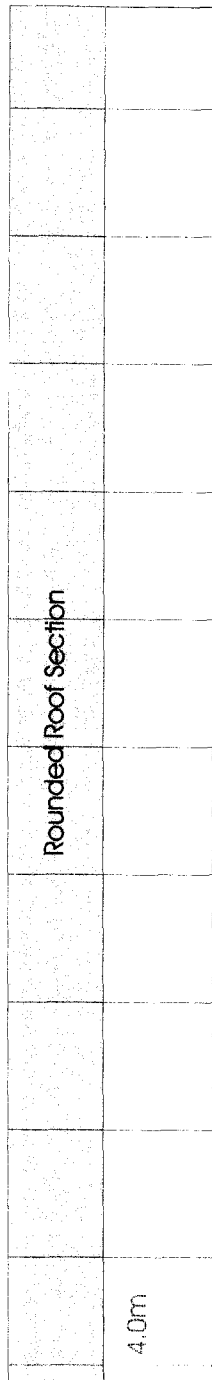

SOUTH HOLLAND DC
HOUSING & PLANNING
10 JUN 1998
Ref: 0588/98

DETERMINED
PLAN

Scale 1:100