



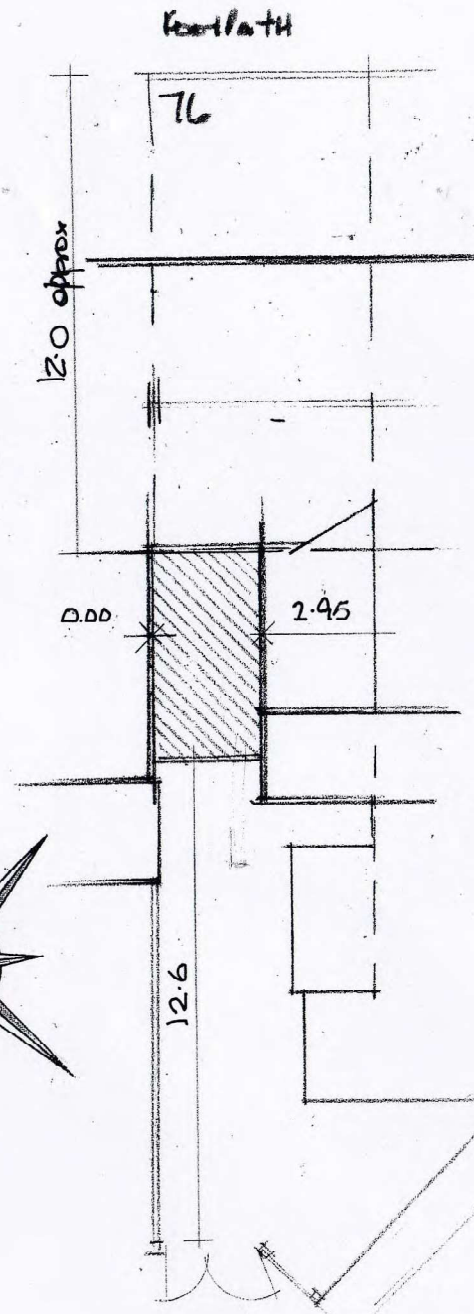

S EAST

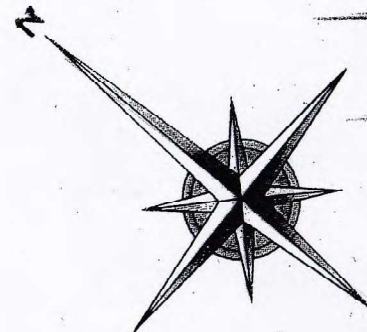

1202/02

1:100

EXISTING ELEVATION

BLOCK PLAN

1:200