




July 2010

SHDC
Planning & Development
19 JUL 2010
Ref: 0598-10

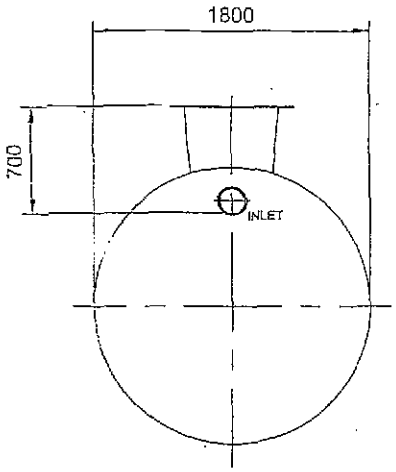

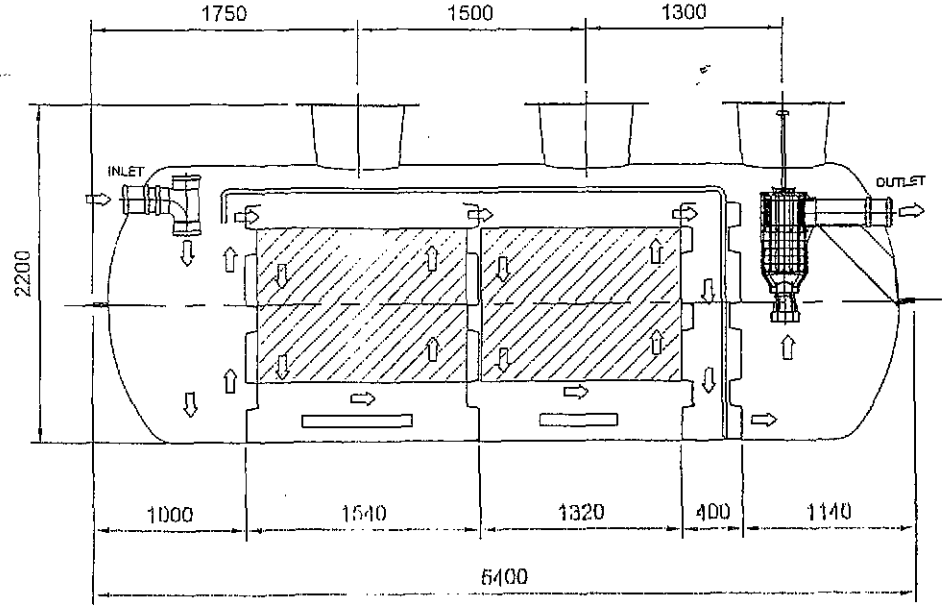

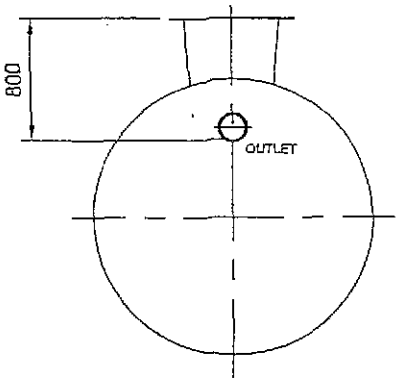

SHDC
Planning & Development
19 JUL 2010
Ref: 0598-10

1:50

WEIGHT : 500 KILOS
WARRANTY: 25 YEARS

DATE	BY	REV	DESCRIPTION	DATE	BY
		A	For Approval	18.05.10	

THIS DRAWING IS THE PROPERTY OF MARSH INDUSTRIES LTD. AND MUST NOT BE REPRODUCED OR CIRCULATED FOR ANY PURPOSE WHATSOEVER WITHOUT FIRST OBTAINING WRITTEN CONSENT FROM THE MARSH INDUSTRIES LTD.

CLIENT


ORIG. MUNRO DRAUGHTING Ltd. | CHKD | APPD | SCALE 1:20 | DATE 18.05.10

3RD ANGLE | DO NOT SCALE

TITLE
ULTRA POLYLOK
SEWAGE SYSTEM
1200 LITRE CAPACITY
GRAVITY HORIZONTAL
SUITABLE FOR


MARSH
MARSH INDUSTRIES LTD.
UNITS 9-13 ADDINGTON PARK IND. EST., LITTLE ADDINGTON, KETTERING, NORTHAMPTONSHIRE, NN14 4AS.

DRG. | REV

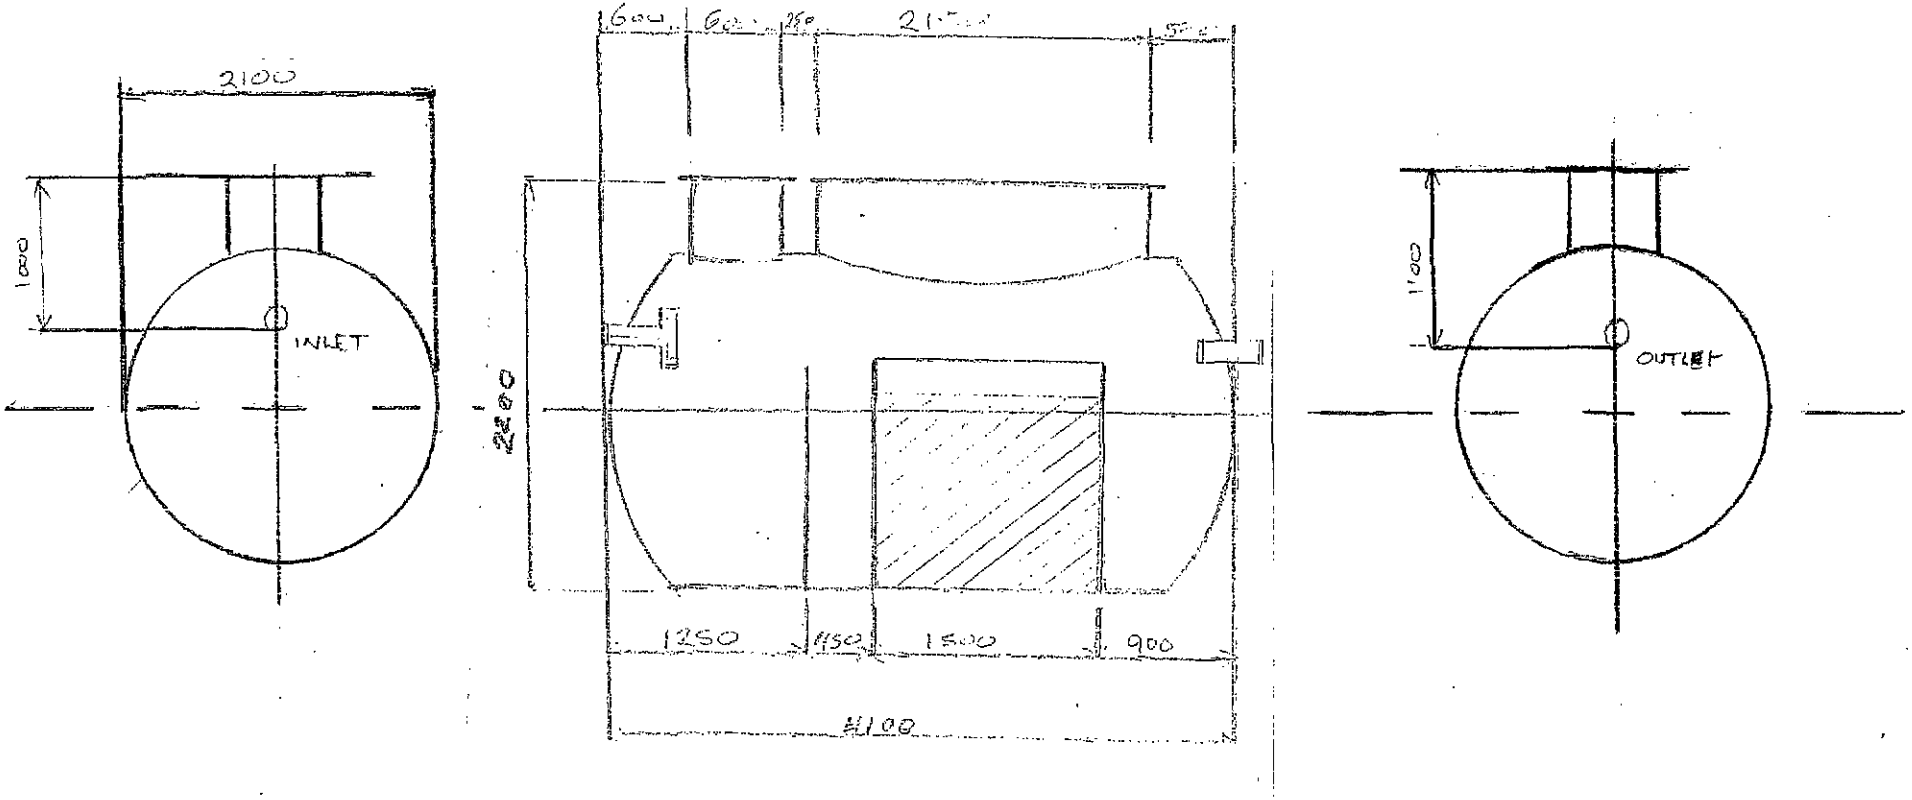

SHDC
Planning & Development
19 JUL 2010
Ref: 0598-10

SCALE 1:50

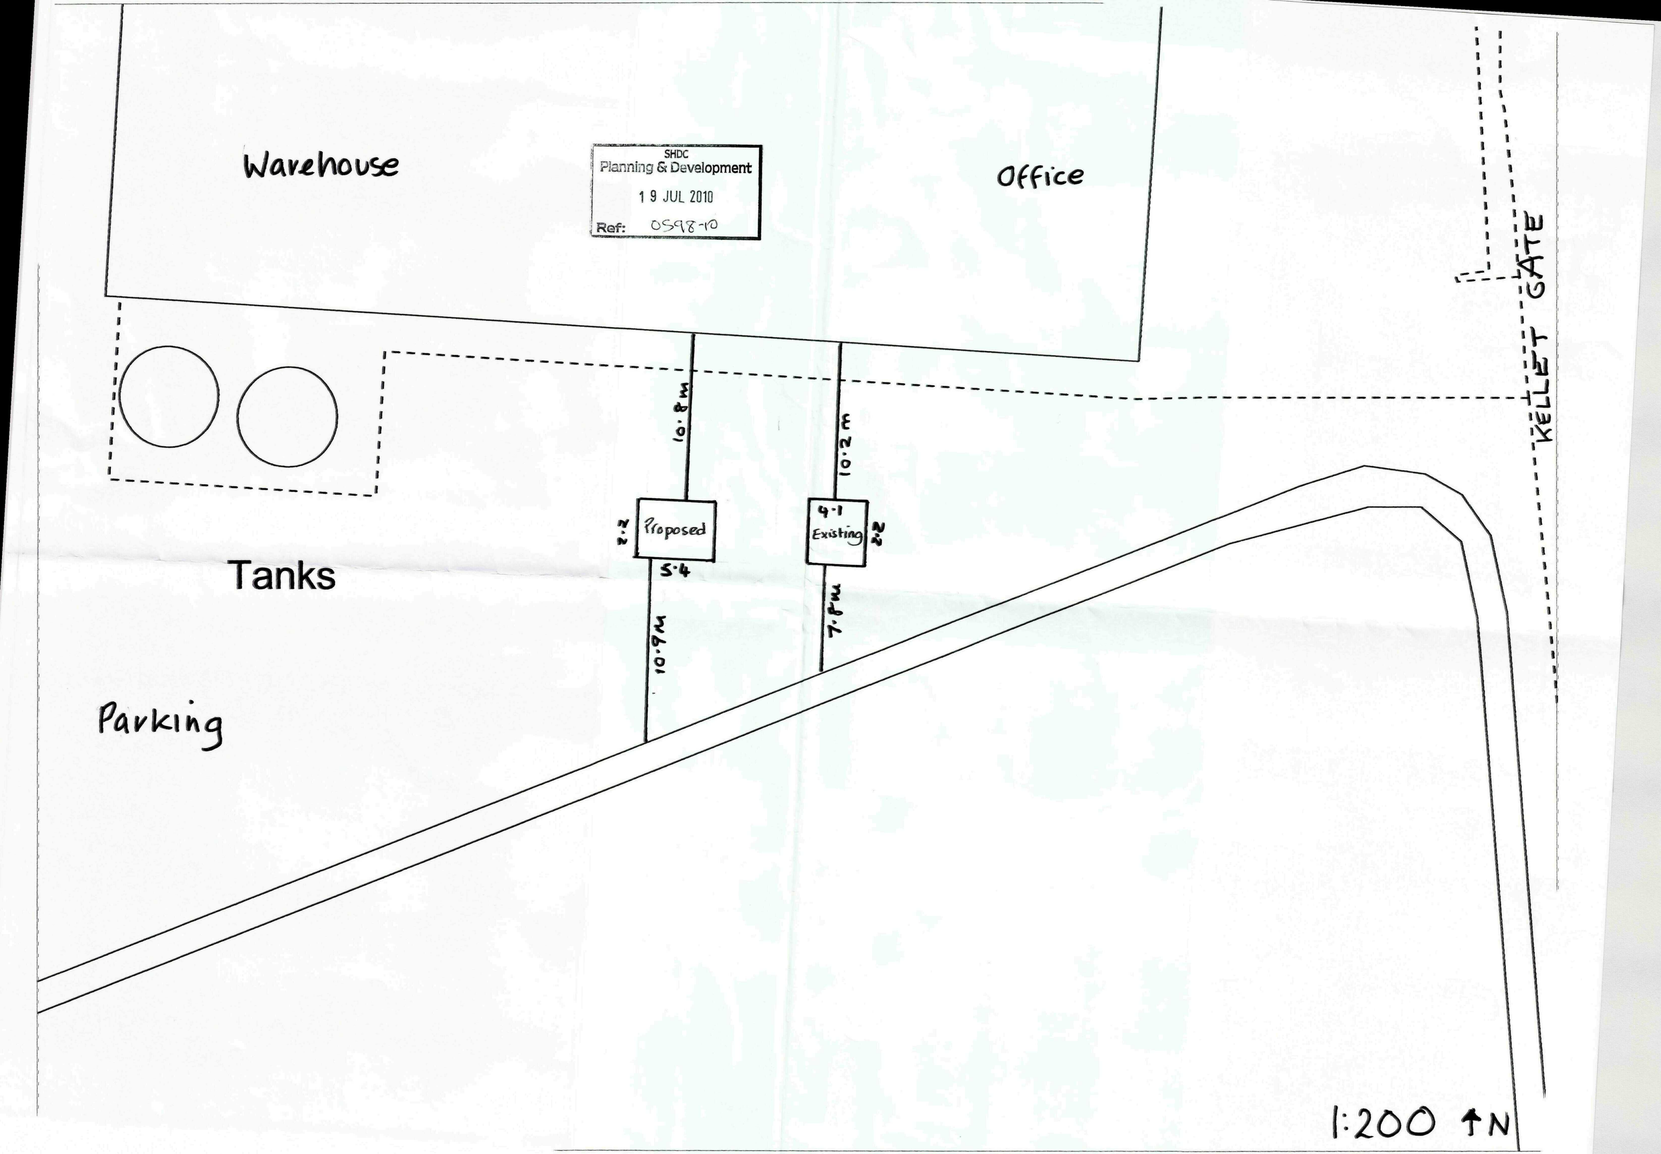
Warehouse
Office
SHDC
Planning & Development
19 JUL 2010
Ref: 0598-10
KELLET GATE
10.8m
10.2m
Proposed
Existing
2.2
9.1
2.2
5.4
10.9m
7.8m
Tanks
Parking
1:200
N