
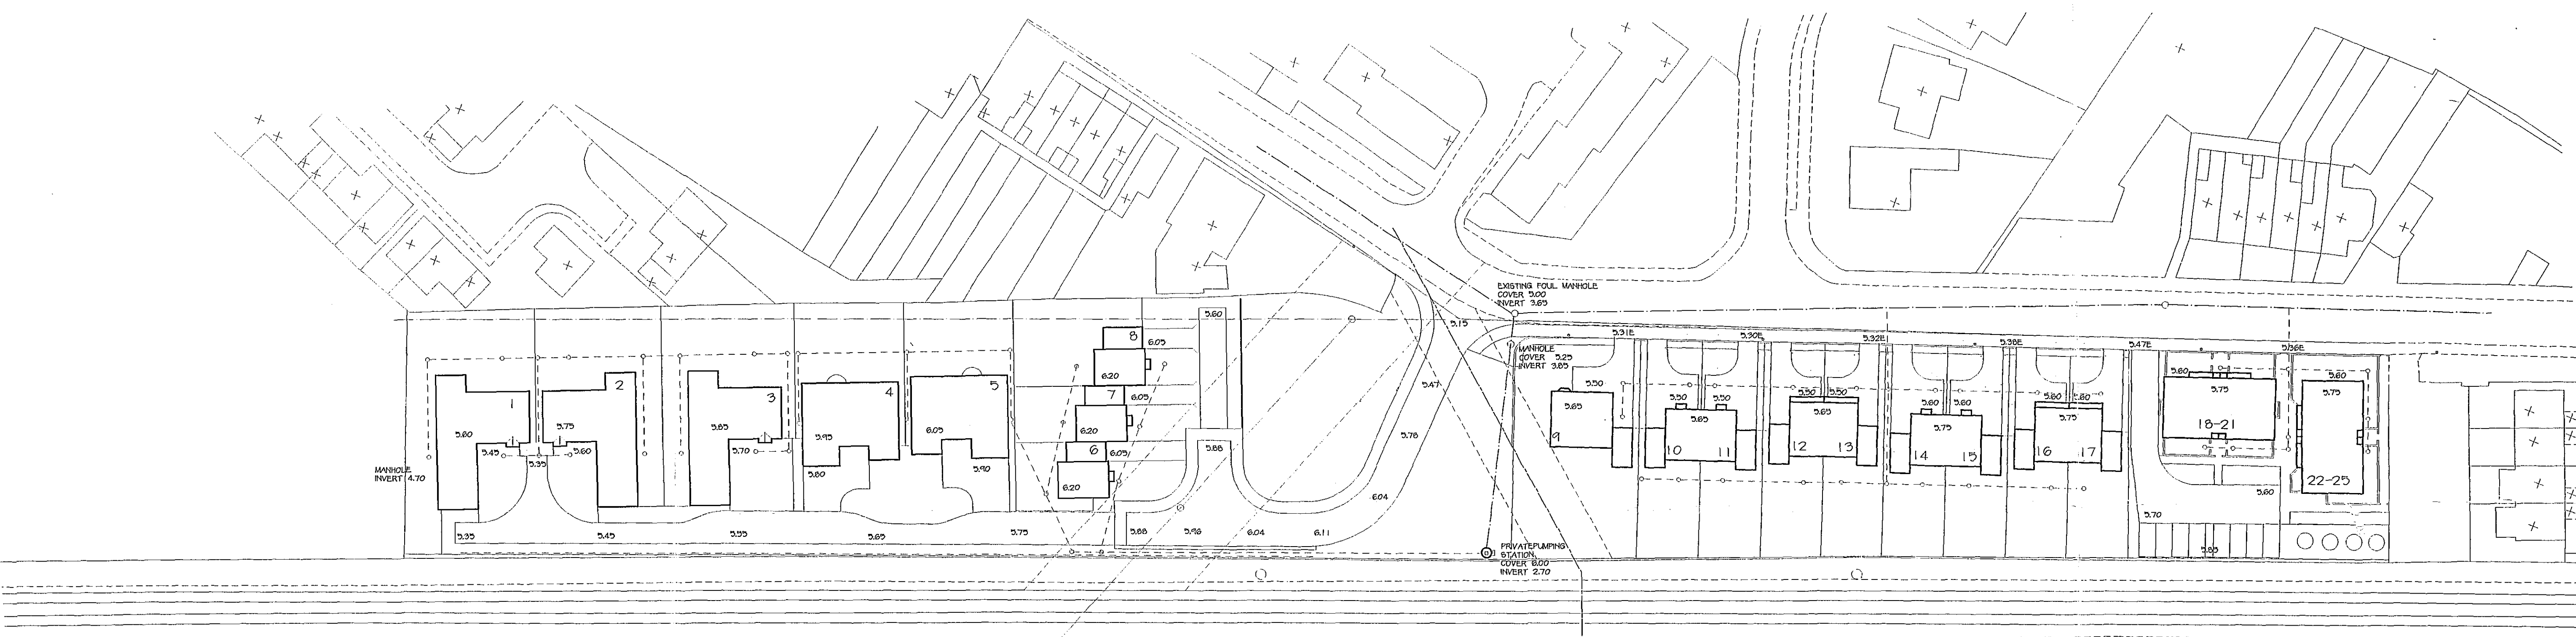


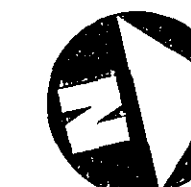

Planning & Development
04 MAY 2006
0604/06

PLANNING CONDITION 15

M. PARKER & SONS LIMITED
BUILDERS & CONTRACTORS
ST. JOHNS RD SPALDING Lincs PE11 1JX
FAX. 01775 762171 TEL. 01775 724777

PROPOSED RESIDENTIAL DEVELOPMENT
ST. JOHNS ROAD
SPALDING
PROPOSED LEVELS

SCALES 1:500
DRG. NOS. JRS 6/L DATE 04/06
SITE LEVELS

DETERMINED PLAN