


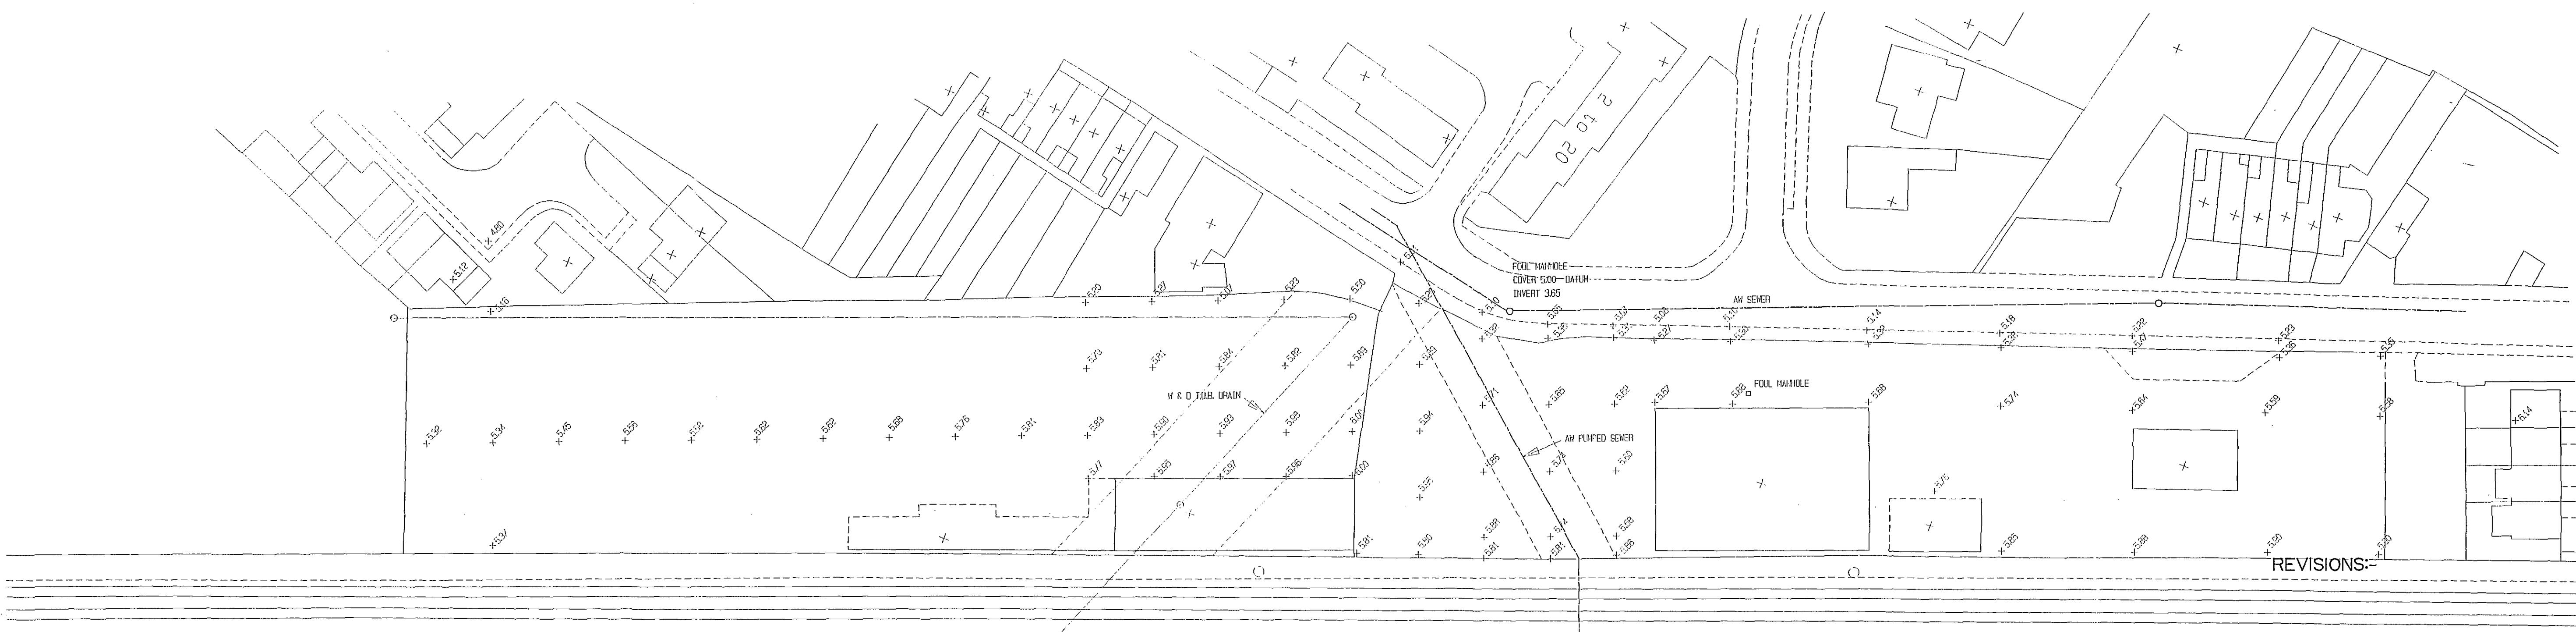

SHDC
Planning & Development
04 MAY 2006
0604/06

PLANNING CONDITION 15

M. PARKER & SONS LIMITED
BUILDERS & CONTRACTORS
ST. JOHNS RD SPALDING Lincs PE11 1JX
FAX 01775 762171 TEL 01775 724777

PROPOSED RESIDENTIAL DEVELOPMENT
ST. JOHNS ROAD, SPALDING
SURVEY & SITE LEVELS

SCALES 1:500
DRG. NO. 6JRS/BLOCK DATE

MASTER DETERMINED PLAN