

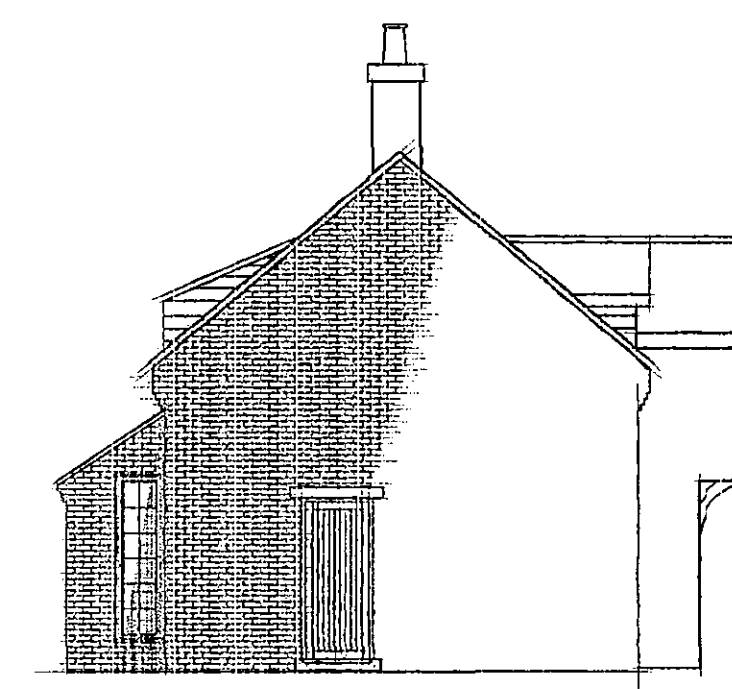
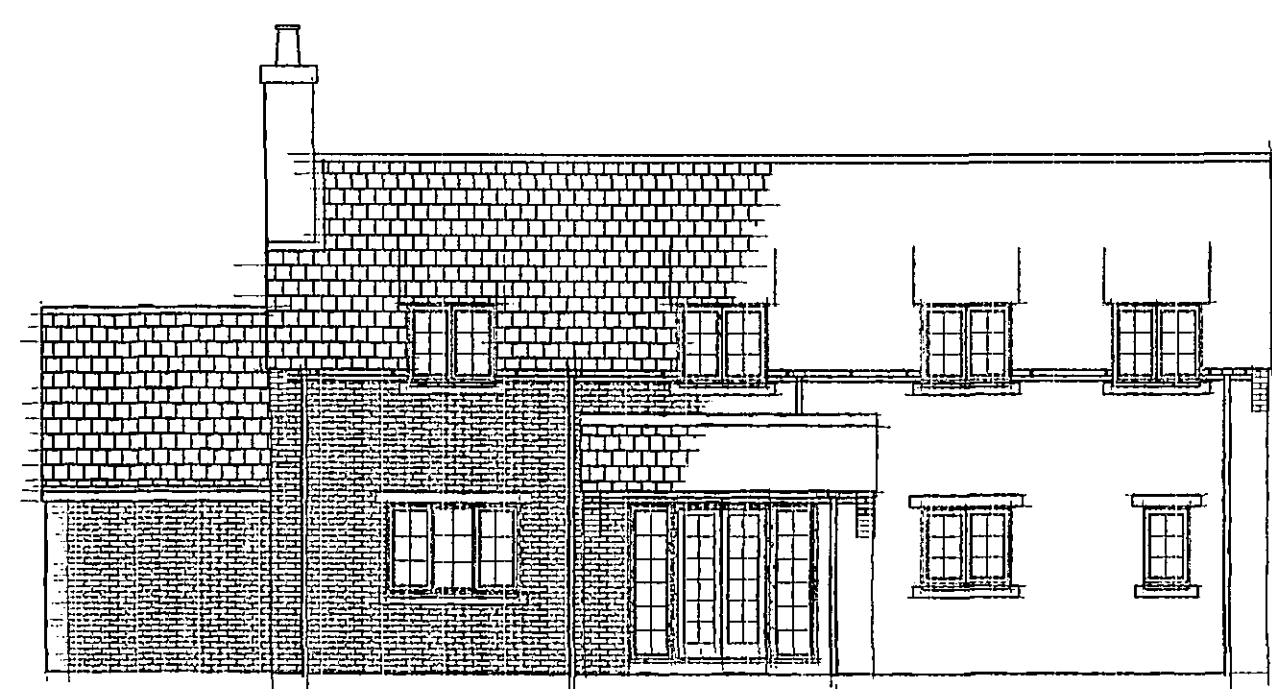


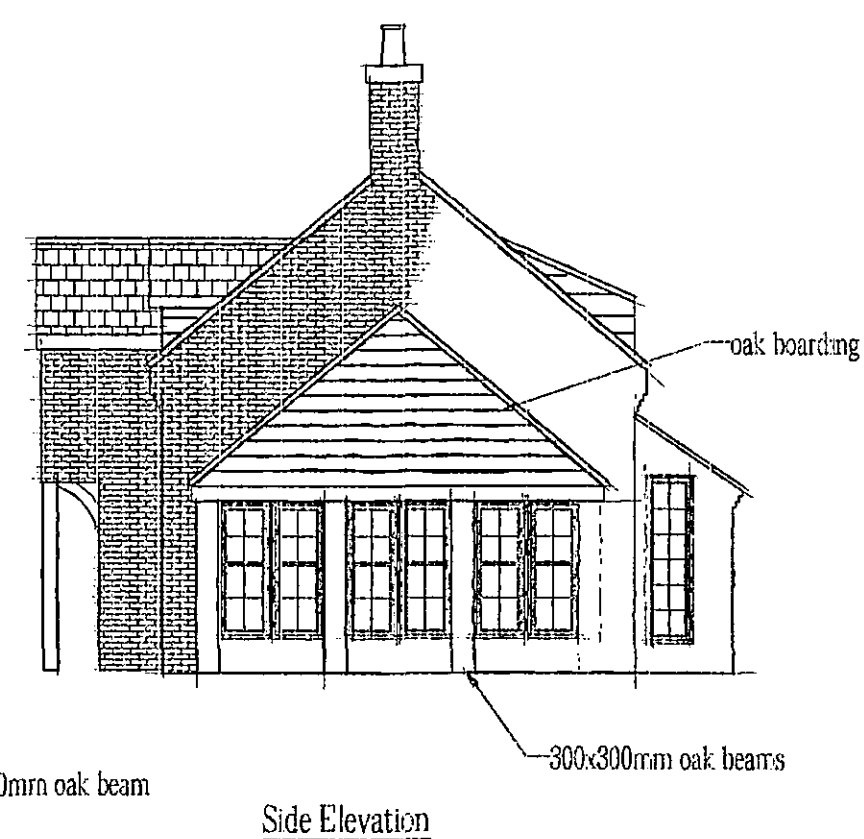


Rear Elevation


Side Elevation

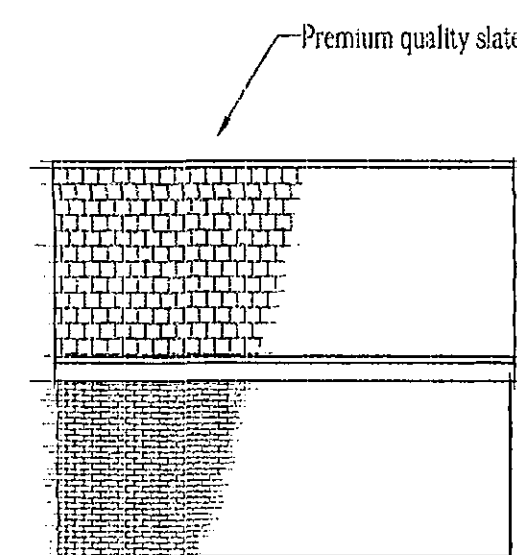


Side Elevation

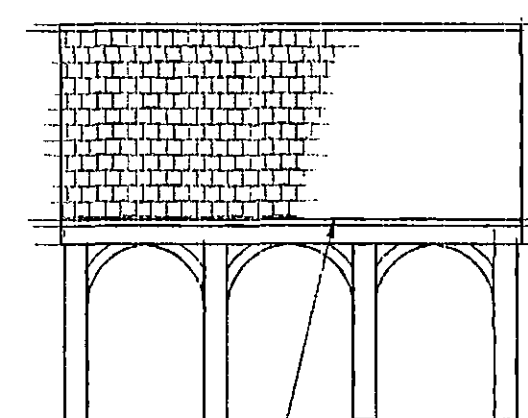


Side Elevation

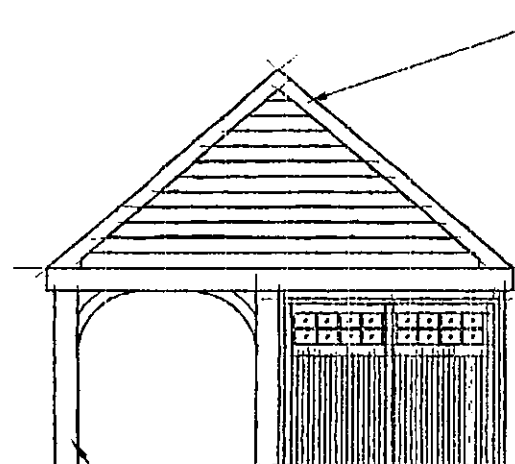

Front Elevation

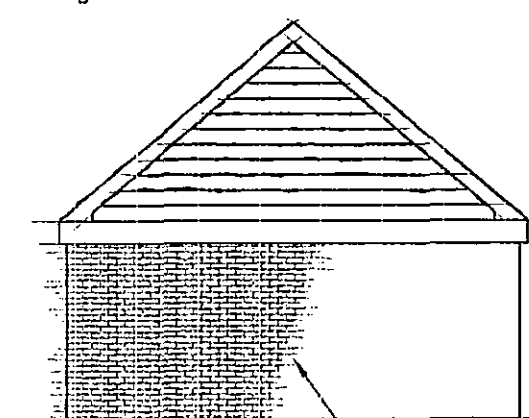


Rear Elevation

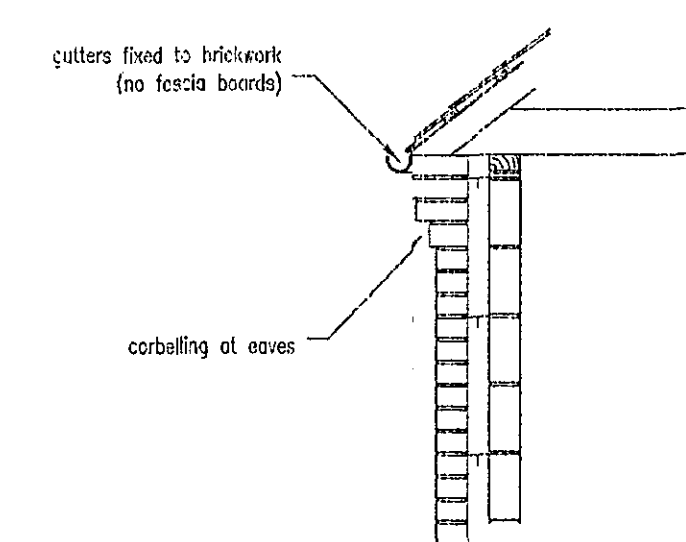


EAVES DETAIL 1:25



55mm
OVERHANG

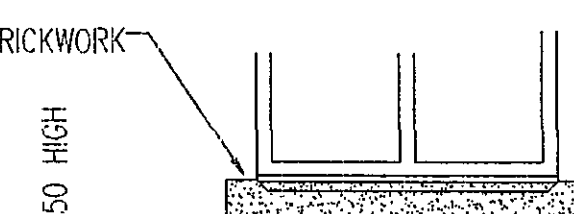

STONE CILL DETAIL

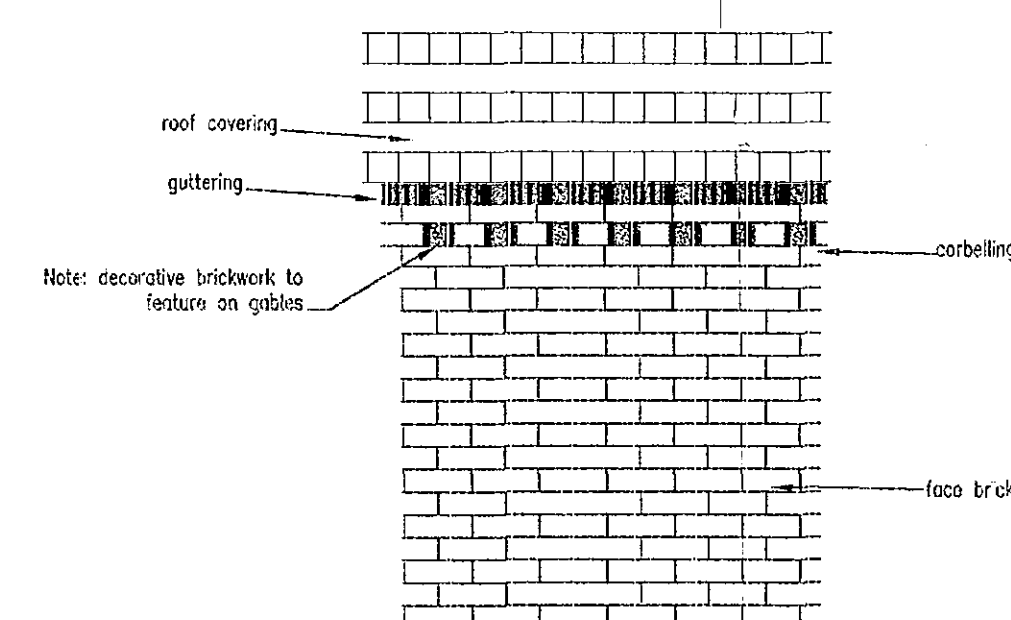

Note: decorative brickwork to

~~_____~~ face trickster

Garage - Carport/Log Store Floor Plan

