


FIGURED DIMENSIONS SHALL BE FOLLOWED IN PREFERENCE TO THE SCALE. BEFORE ANY WORK IS COMMENCED, ALL DIMENSIONS SHALL BE CHECKED ON SITE.

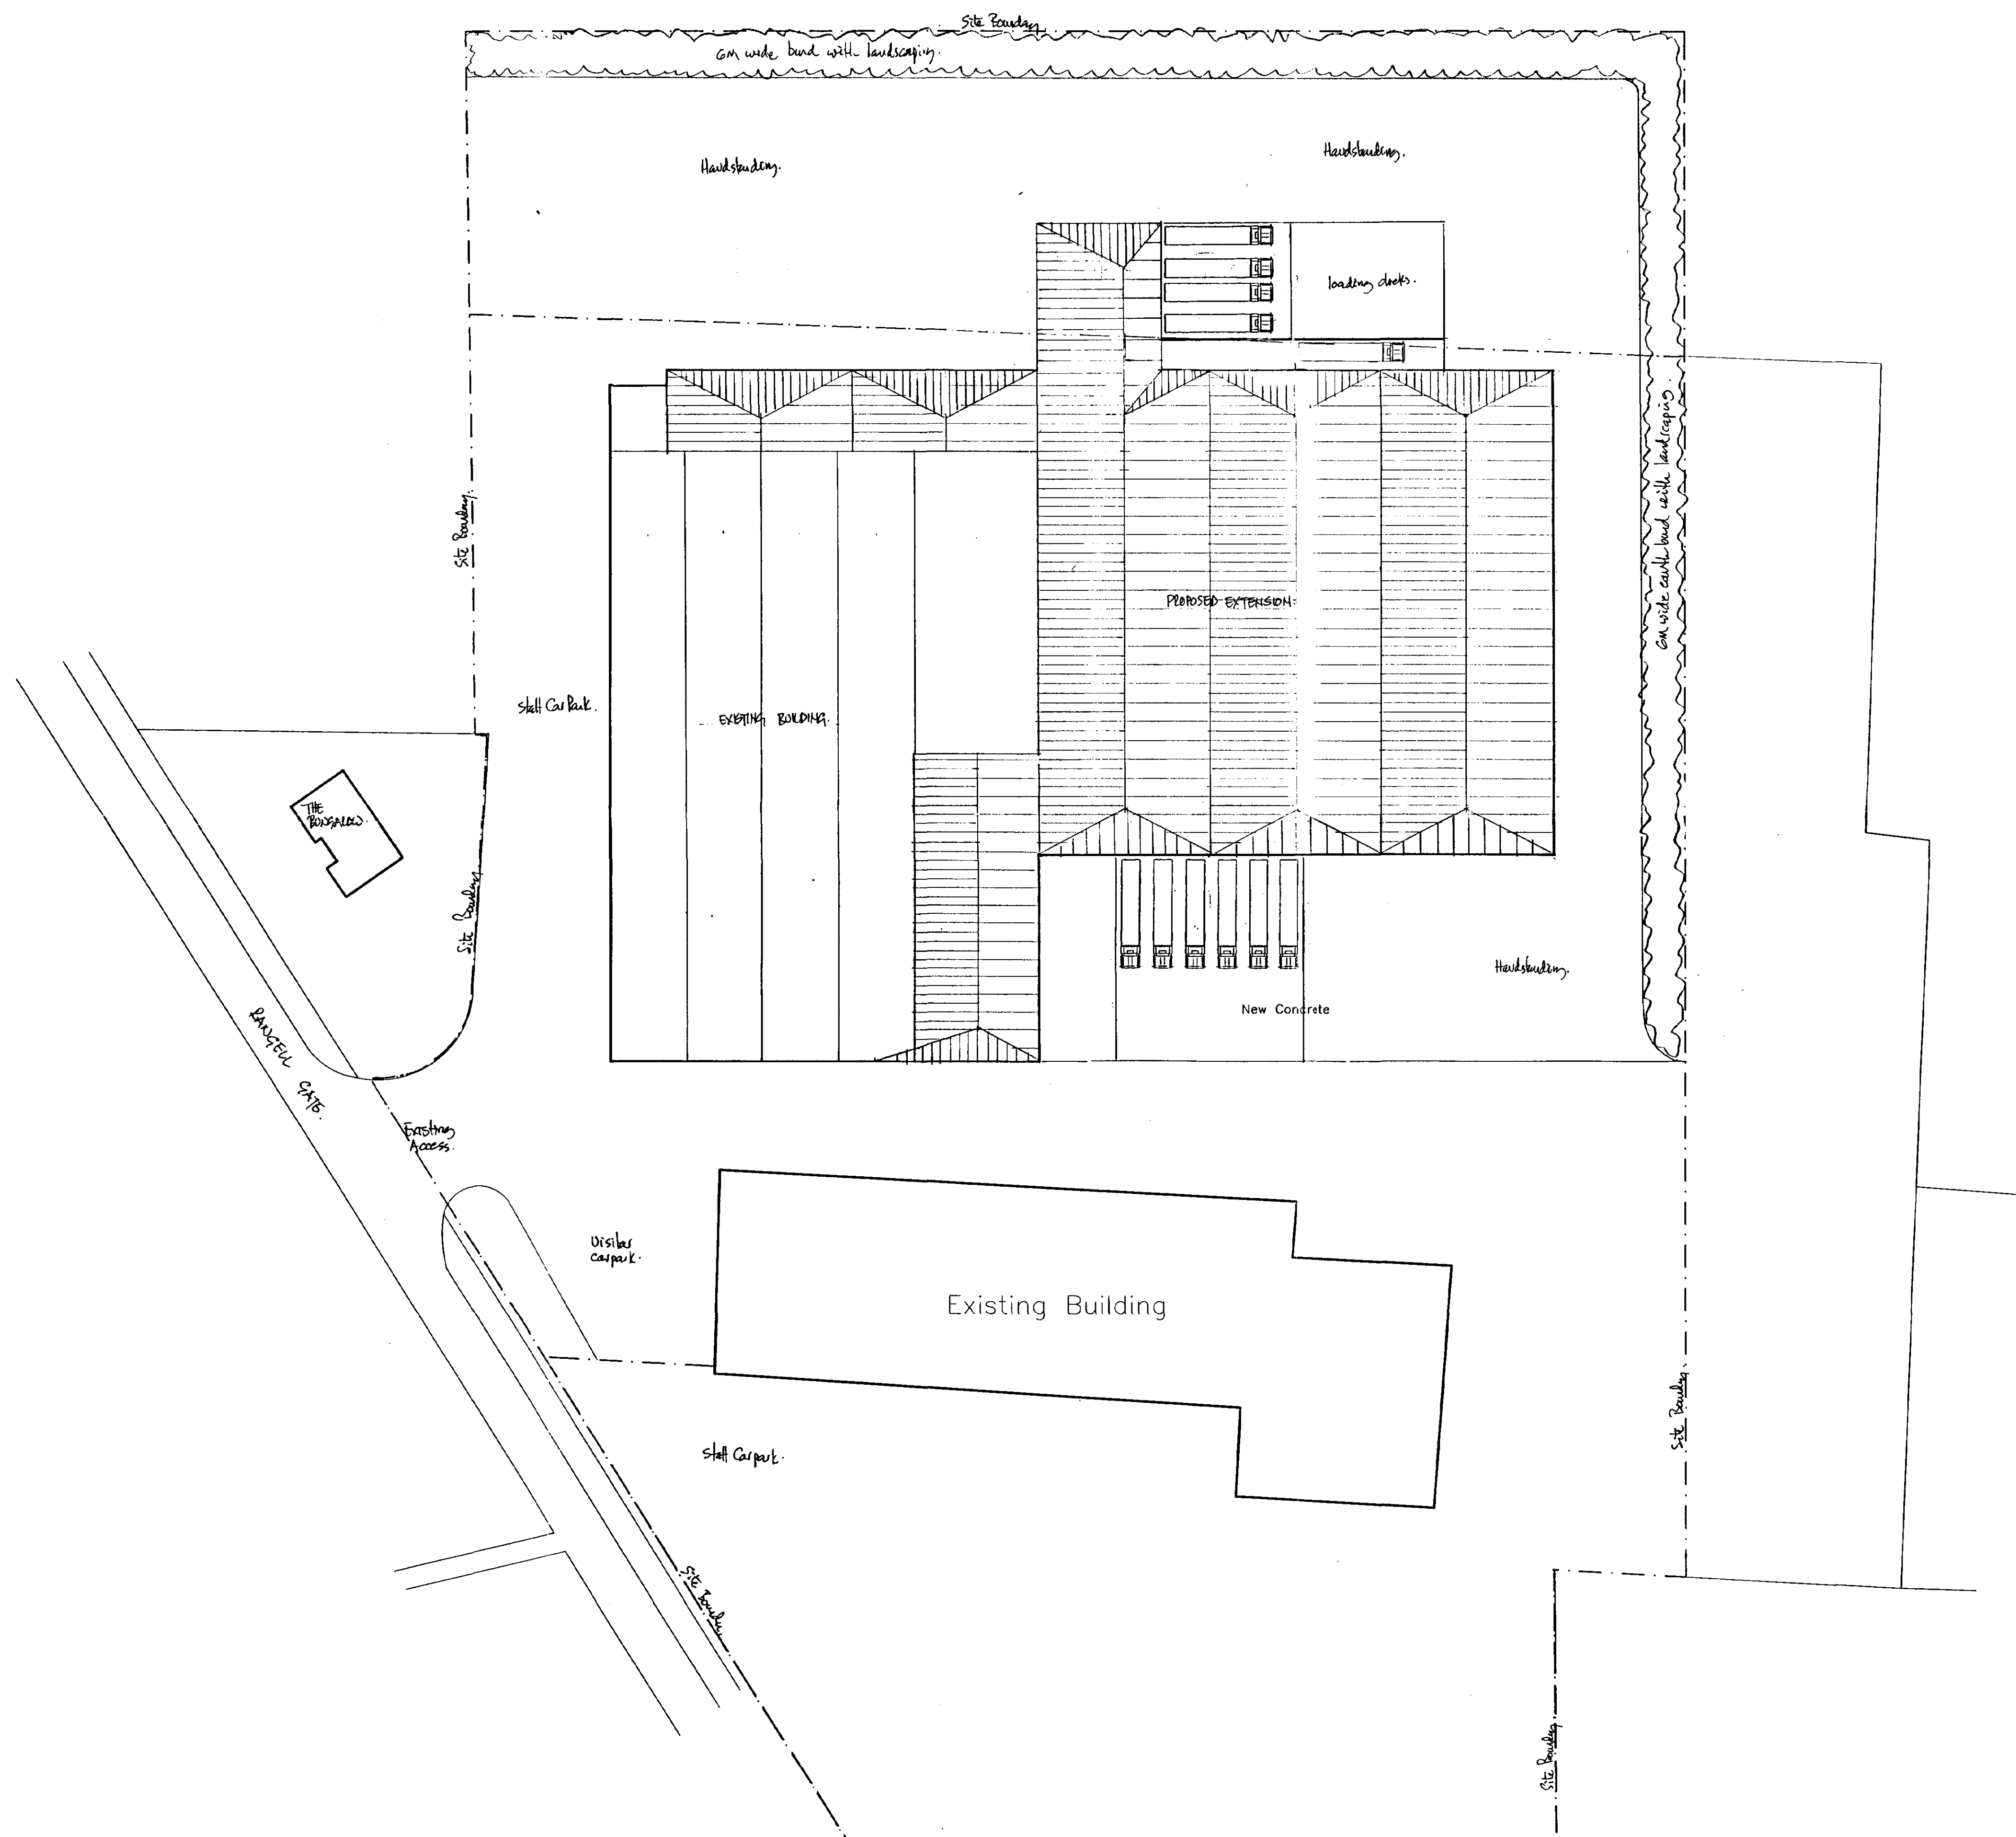

SHDC
PLANNING & DEVELOPMENT
- 5 SEP 2003
Ref. 060403

DETERMINED
PLAN

AMENDED PLAN
Ref.


A. layout revised following discussion with planning dept. Aug 07.

FLAMINGO PLUS
PROPOSED NEW UNIT
SITE LAYOUT

Vincent & Associates
Designers & Building Consultants
32 Grange Lane, Croydon, Surrey, CR9 3LT
Tel: 01883 838329 Fax: 01883 838328

Scale: 1:500 @ A1.
Date: Jul 02
Dwg No: 02.870-01 A.

FIGURED DIMENSIONS SHALL BE FOLLOWED IN PREFERENCE TO THE SCALE.
BEFORE ANY WORK IS COMMENCED, ALL DIMENSIONS SHALL BE CHECKED ON SITE.

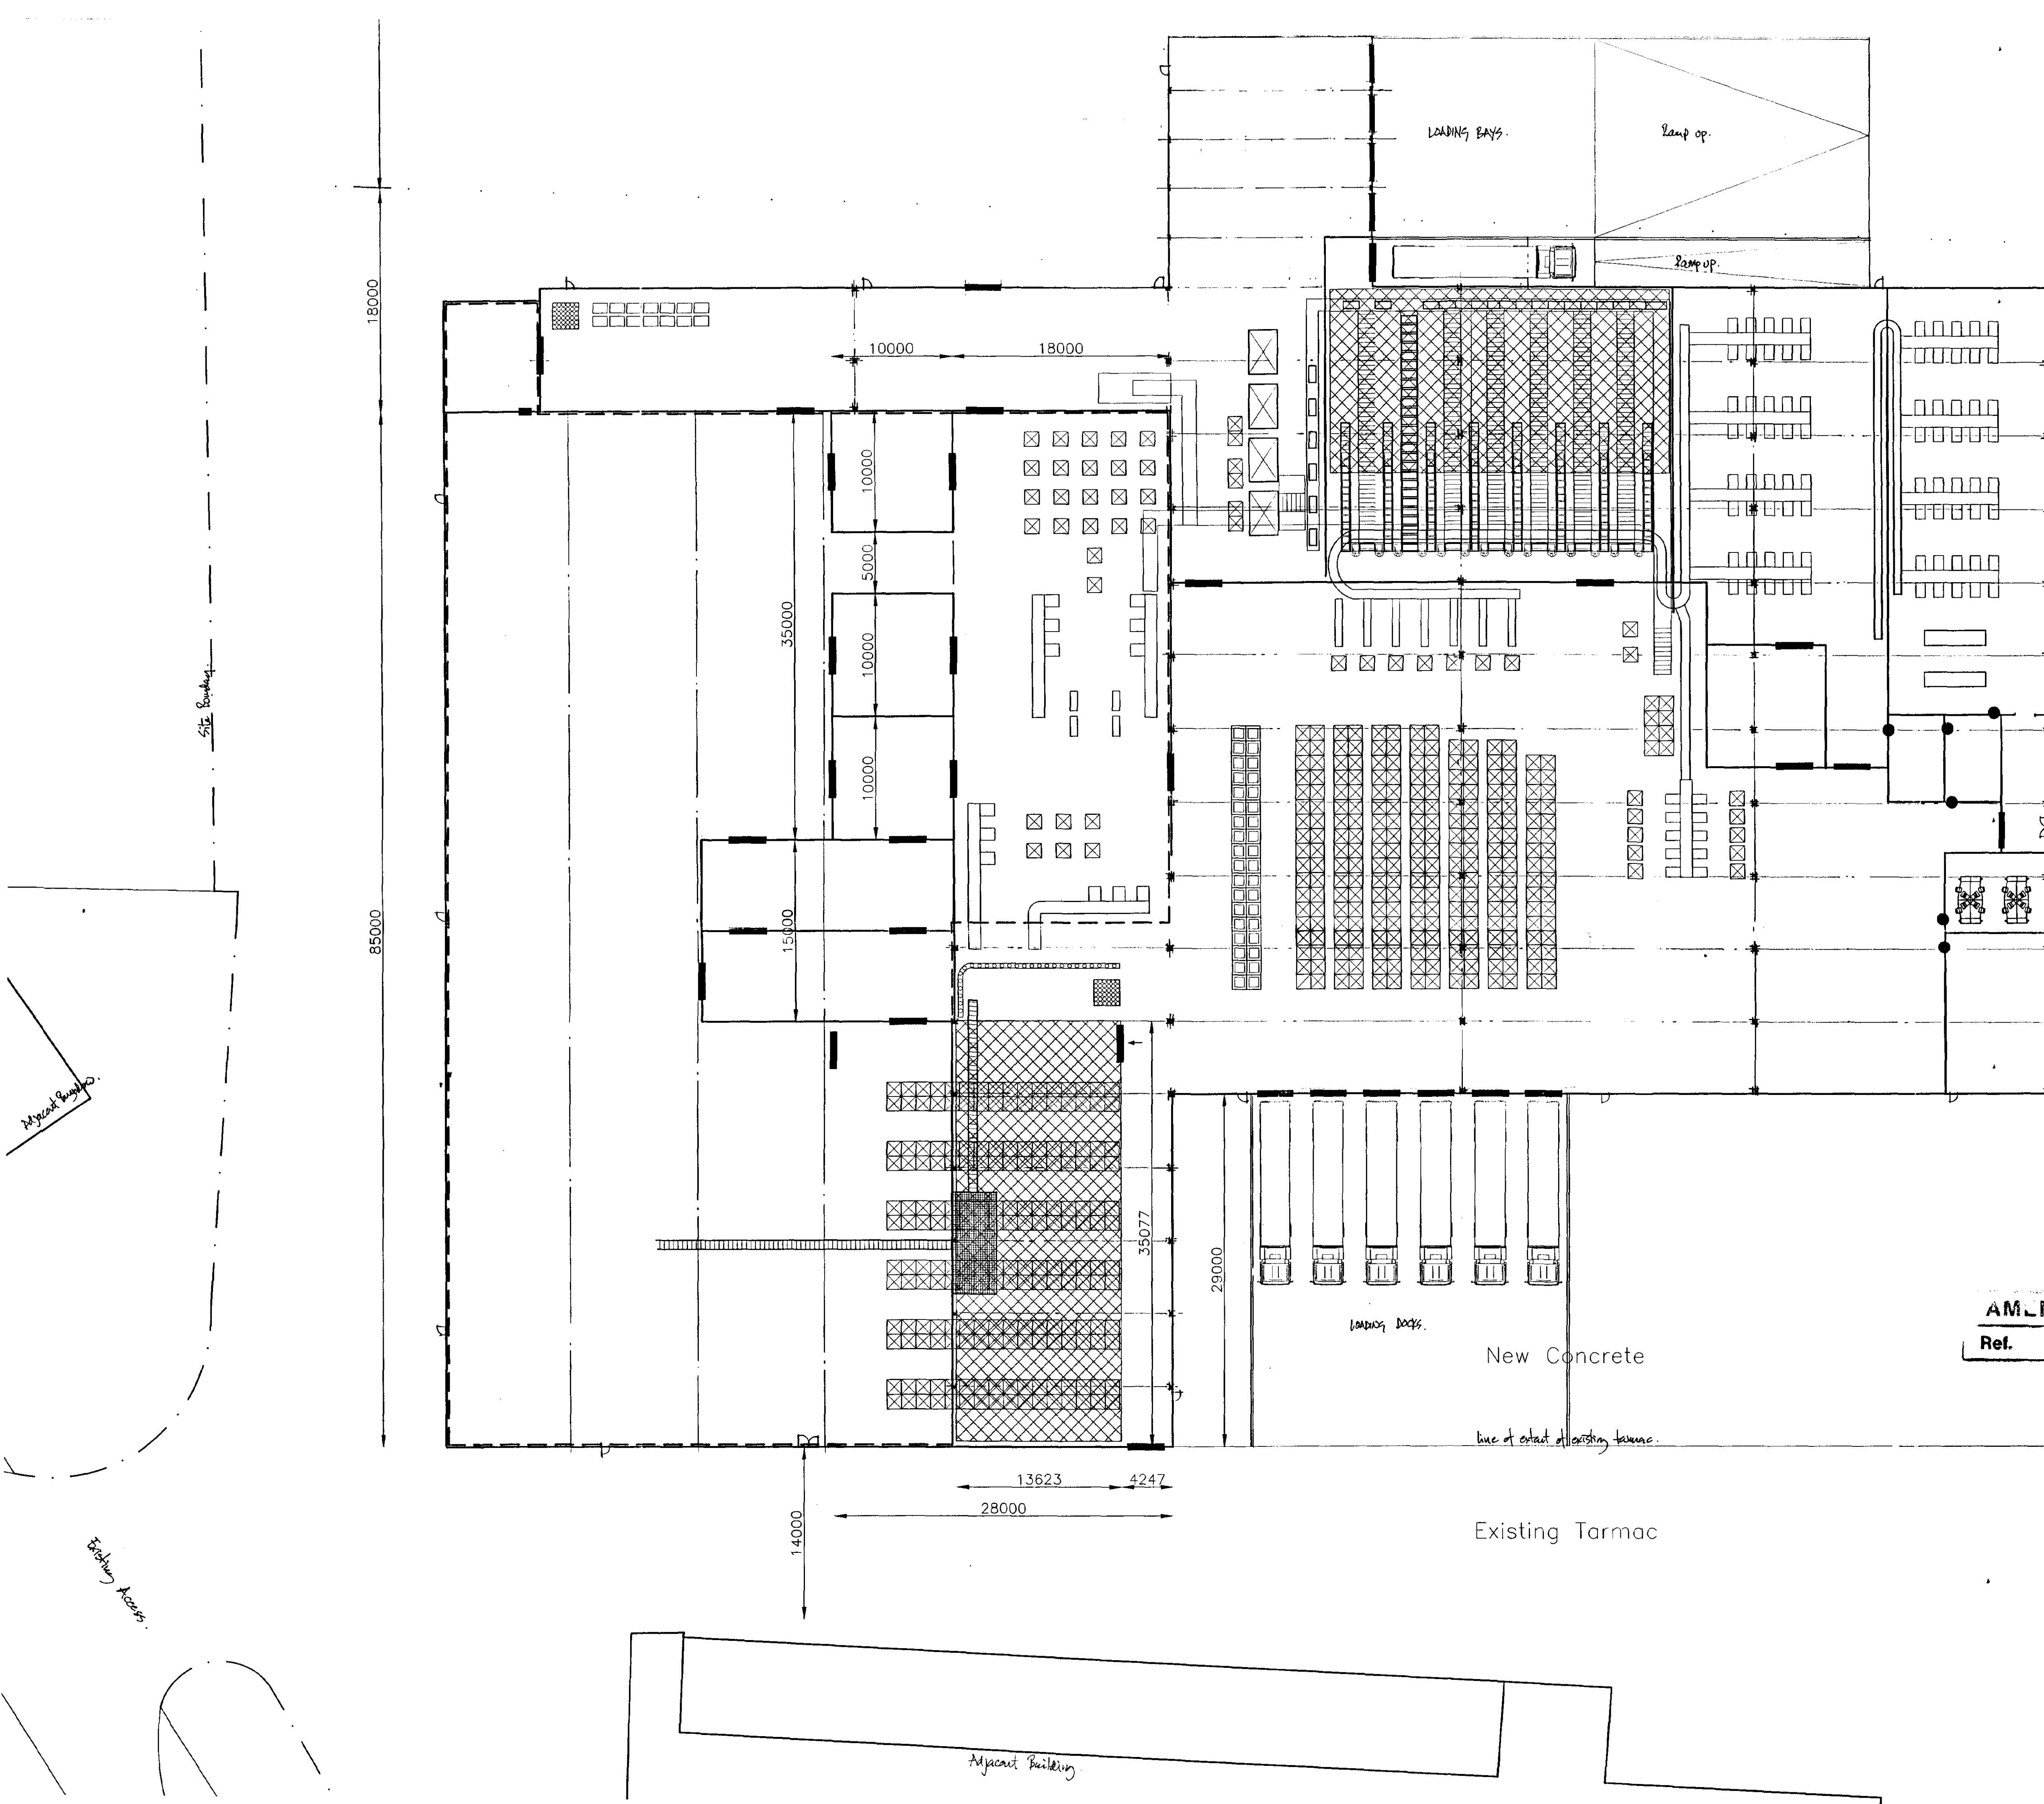

AMENDED PLAN
Ref.

SHDC
PLANNING & DEVELOPMENT
- 5 SEP 2003
Ref. 0608/03

DETERMINED
PLAN

6. layout formal following discussion with planning dept.
D - Revised to suit Clients comments
C - Revised to suit Clients comments
B - Revised to suit Clients comments
A - Revised to suit Clients comments

Aug 03.
Mar 03
Sept 02
Aug 02
Aug 02





FLAMINGO PLUS

PROPOSED NEW UNIT

SCHEME LAYOUT

Vincent & Associates
Designers & Building Consultants
32 Grange Lane, Cople, Beds. MK44 9TT

Scale: 1:250
Date: Jul 02
Dwg No: 02-83012-F

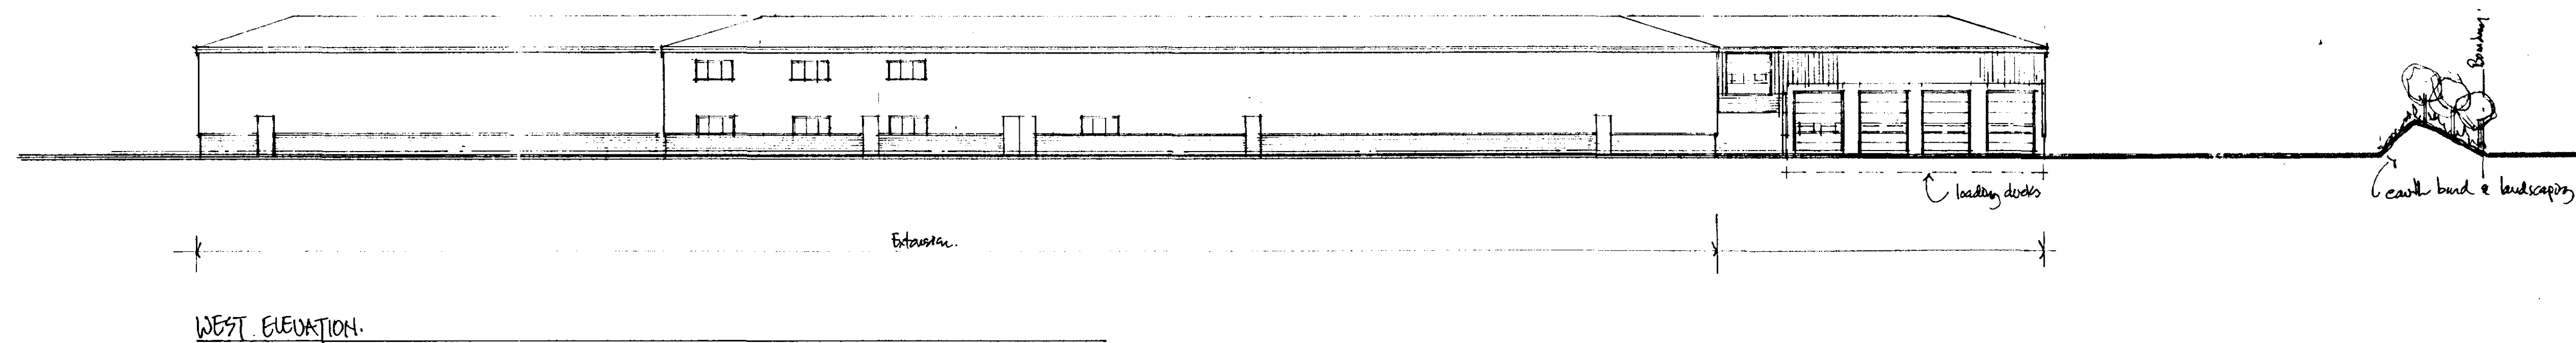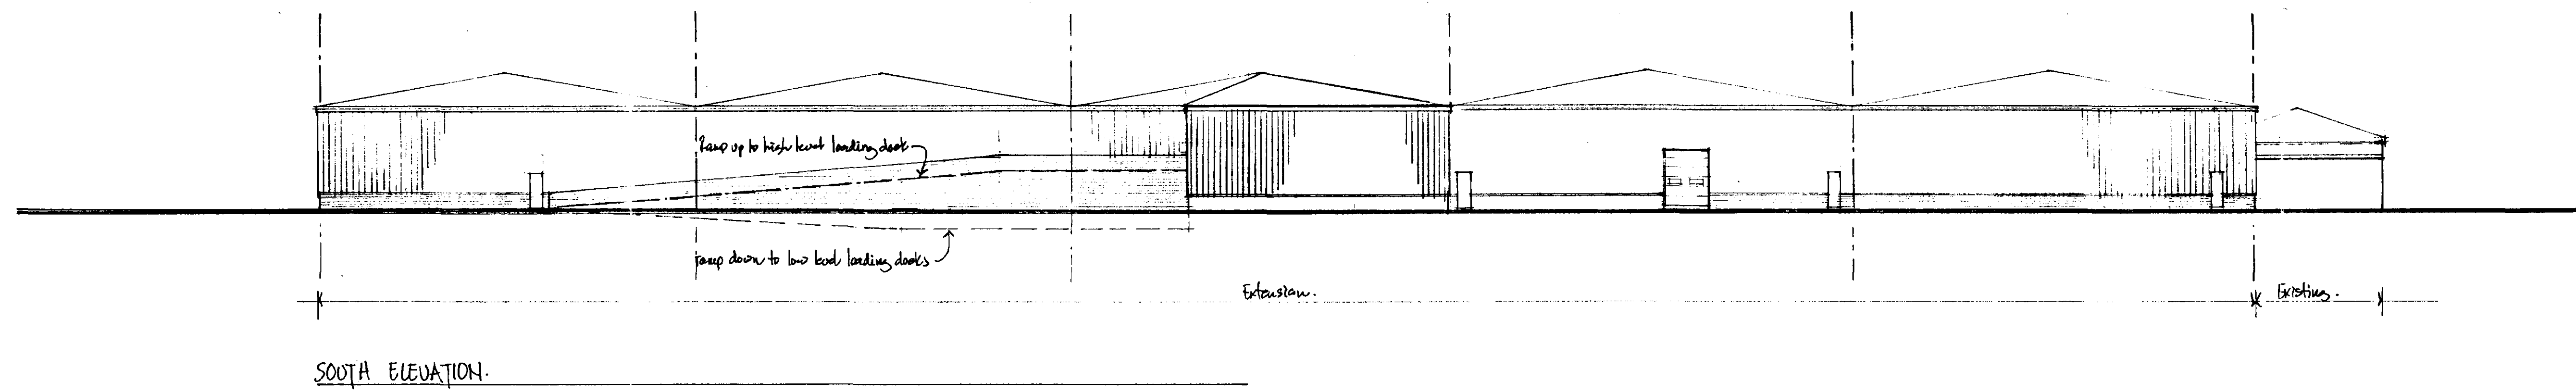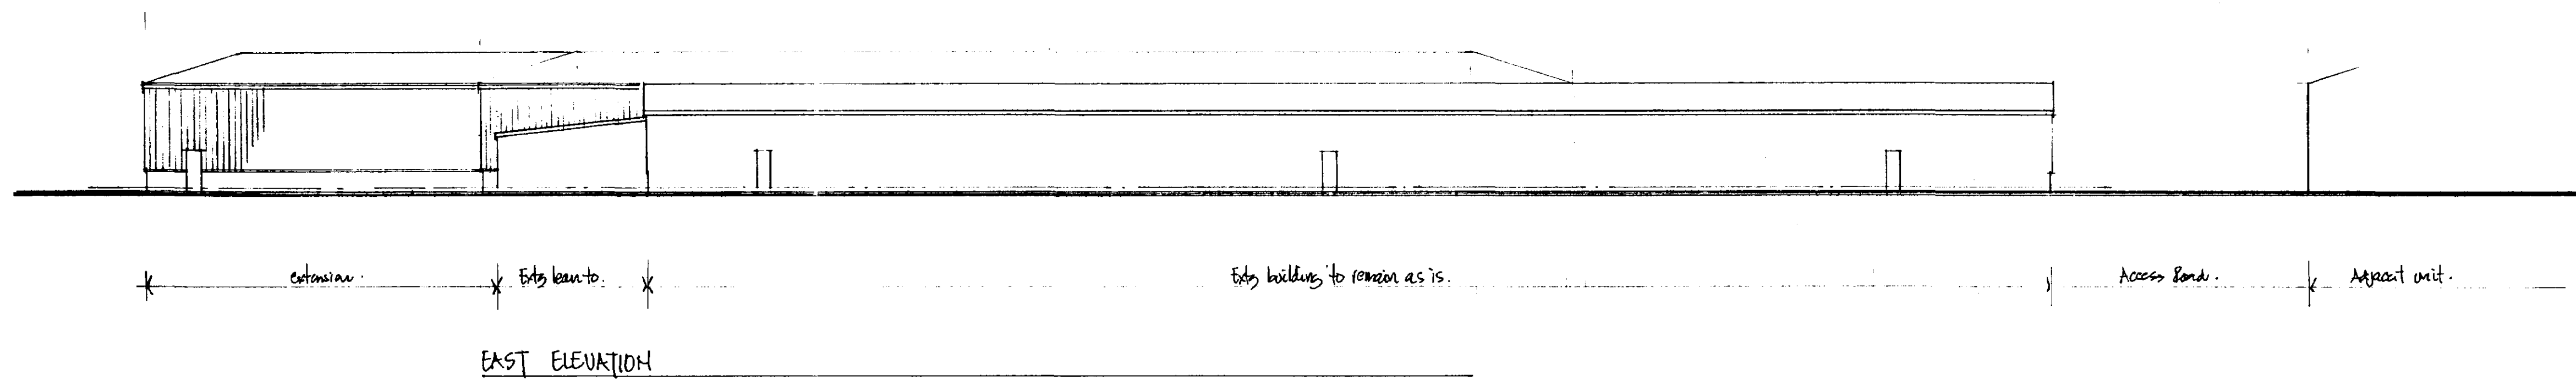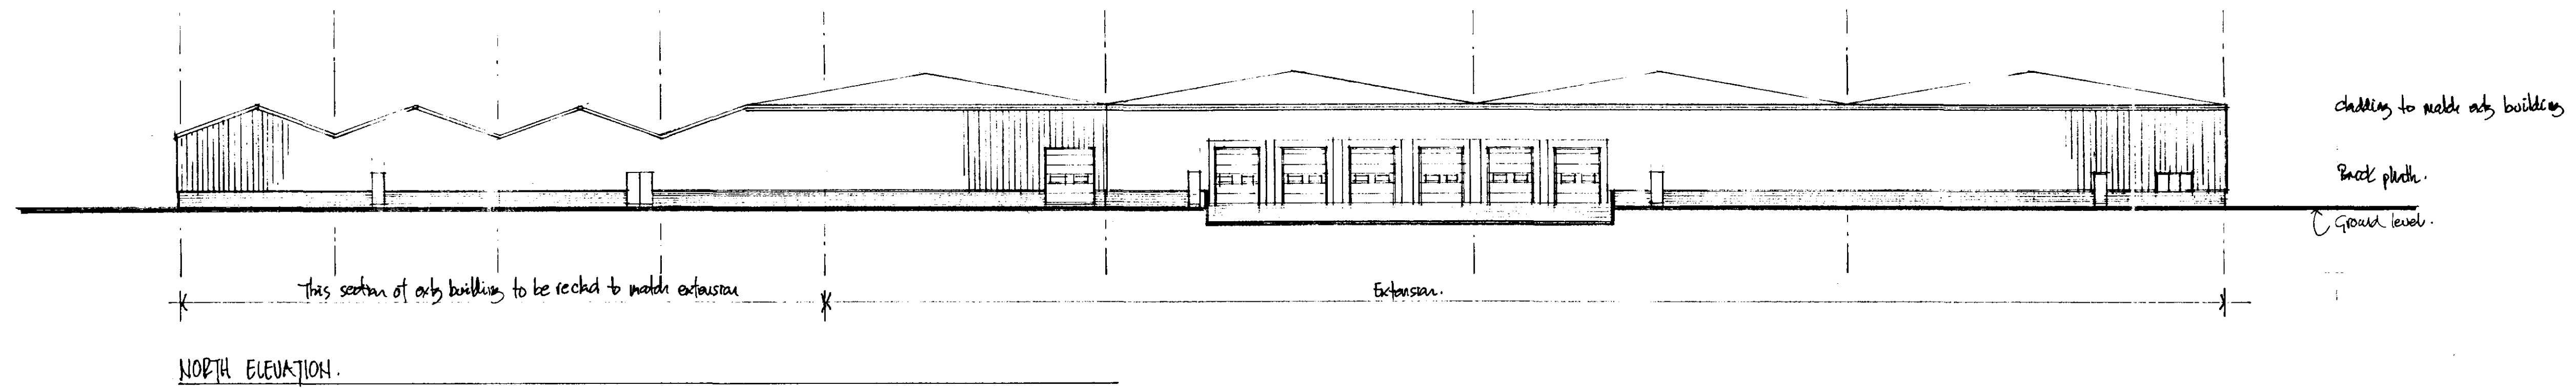

SHDC
PLANNING & DEVELOPMENT
- 5 SEP 2003
Ref: 0608/03

DETERMINED
PLAN

AMENDED PLAN
Ref.

A. Elevations revised to suit plan. Aug 03.

FLAMINGO PLUS

PROPOSED NEW UNIT

ELEVATIONS