

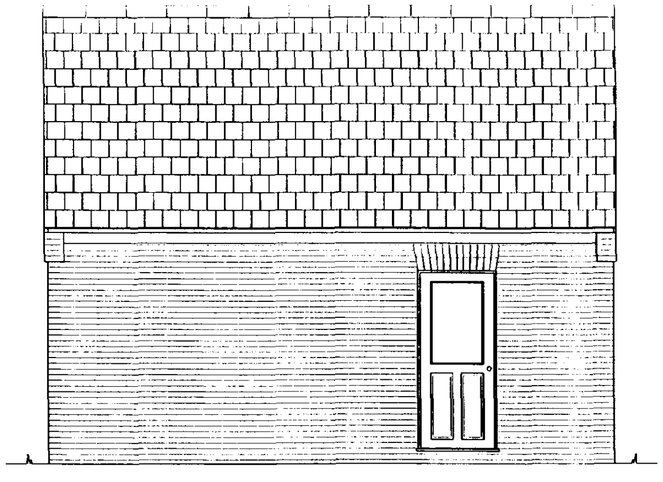


Side Elevation.

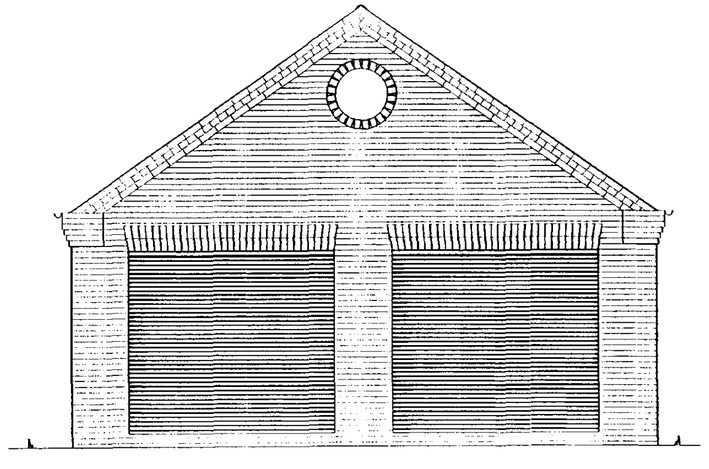

Front Elevation.

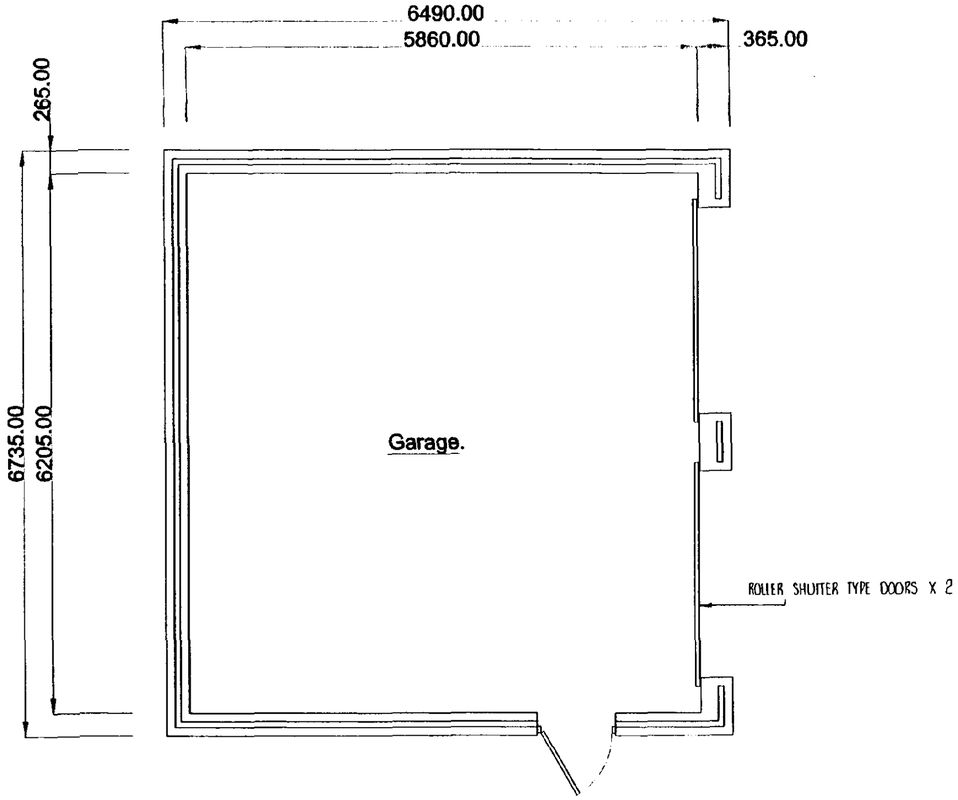

Floor Plan.

SOUTH HOLLAND DC
HOUSING & PLANNING
21 JUN 1999
Ref: 0608/99

DETERMINED PLAN


PODDINGTONS
Architectural Design Consultants
44 Double Street, Spalding, Lincs. PE11 2AA
Tel. (01775) 761856 & 768296 Fax. (01775) 710218

Project.
PROPOSED TOWN HOUSE & GARAGE.
PINCHBECK ROAD, SPALDING, LINCS.


Title.
PLAN AS PROPOSED.

Client.
MR. & MRS. A. STANBERRY.


Scale.	Drawing. No.
1:50	2892 - 4
	Rev.
Date. MAY 1999	Drawn.
	Checked.

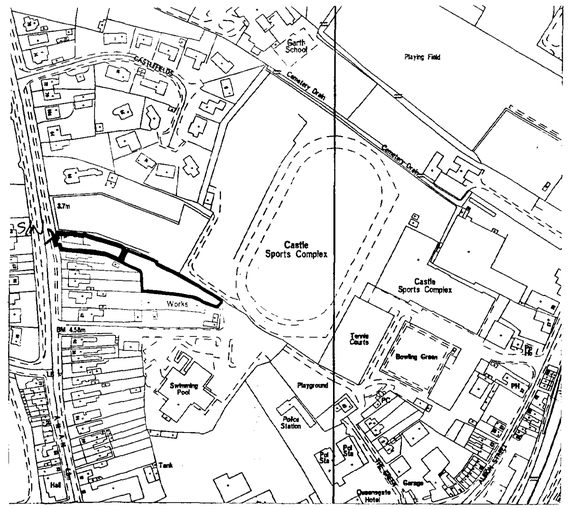

Location Plan 1:2500

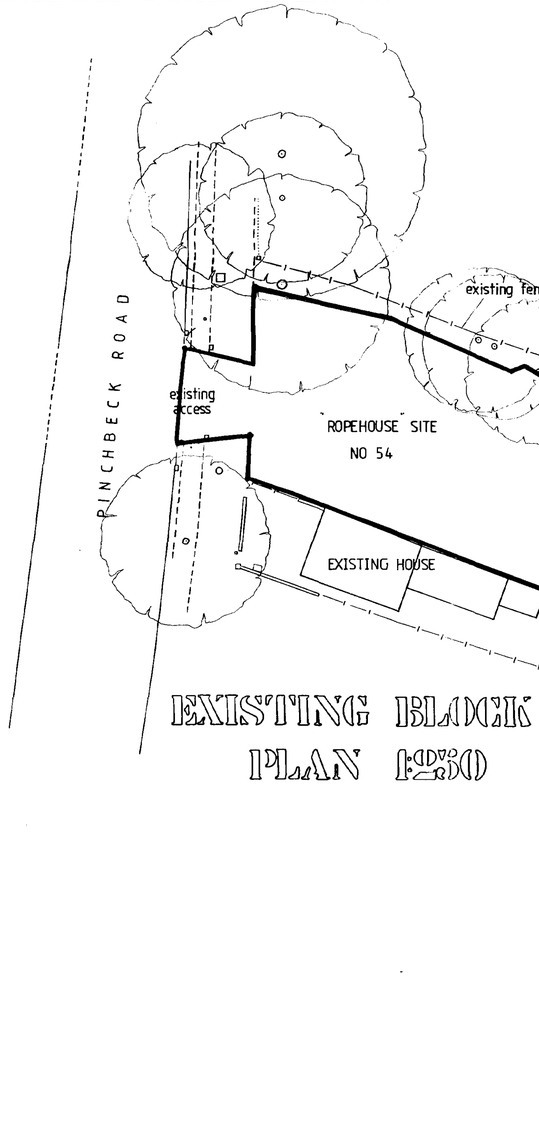

EXISTING BLOCK PLAN 1:500

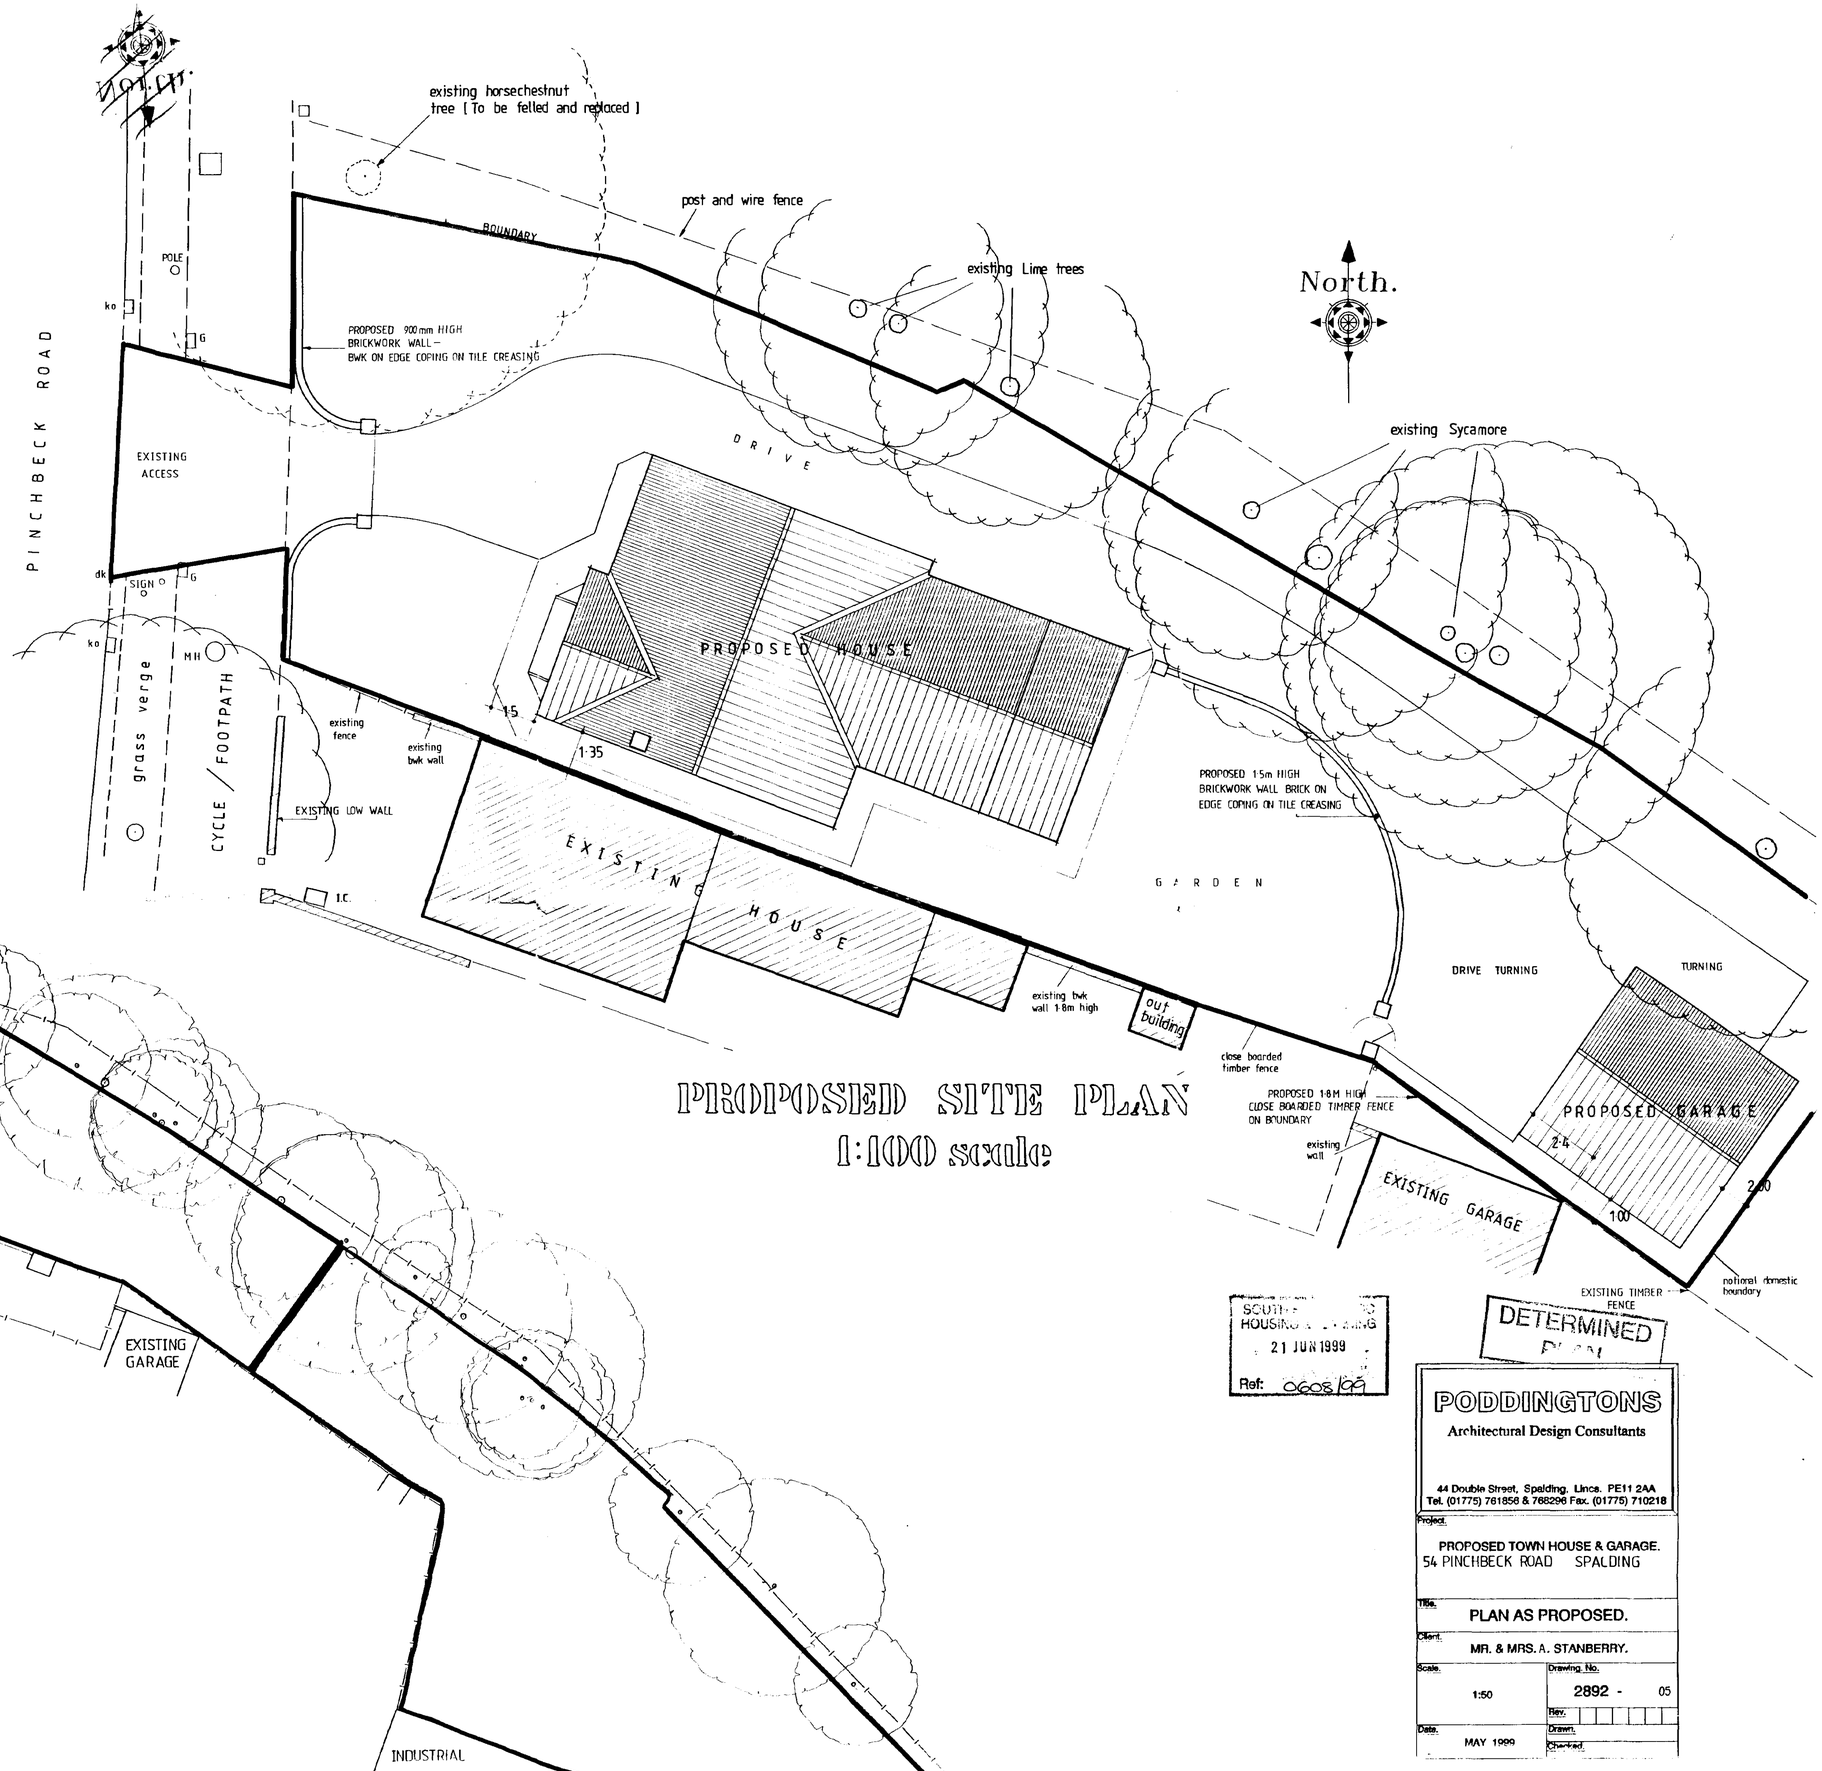

PROPOSED SITE PLAN
1:100 scale

SOUTH ... HOUSING ... PLANNING
21 JUN 1999
Ref: 0608/99

DETERMINED

PODDINGTONS
Architectural Design Consultants
44 Double Street, Spalding, Lincs. PE11 2AA
Tel. (01775) 761856 & 768296 Fax. (01775) 710218

Project.
PROPOSED TOWN HOUSE & GARAGE.
54 PINCHBECK ROAD SPALDING

Title.
PLAN AS PROPOSED.

Client.
MR. & MRS. A. STANBERRY.


Scale.	Drawing No.
1:50	2892 - 05
	Rev.
Date. MAY 1999	Drawn.
	Checked.




Proposed South Elevation.



Proposed East Elevation.

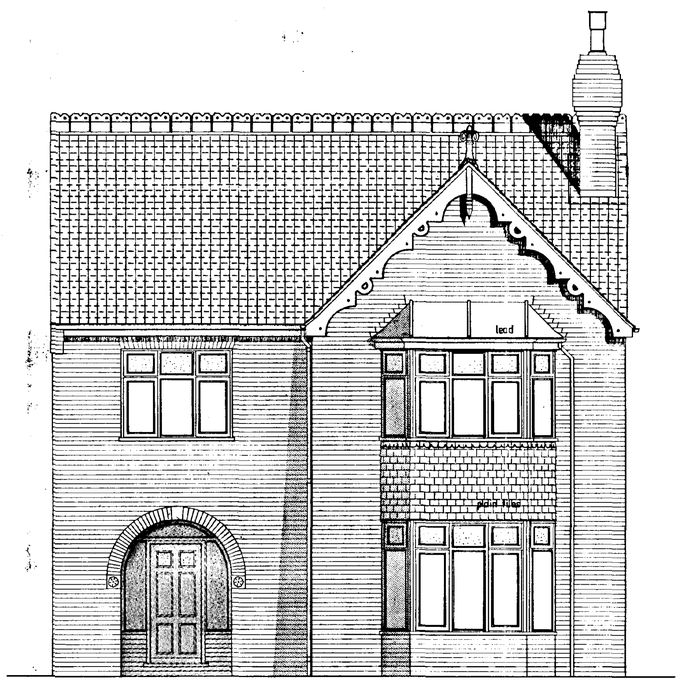

Proposed West Elevation.

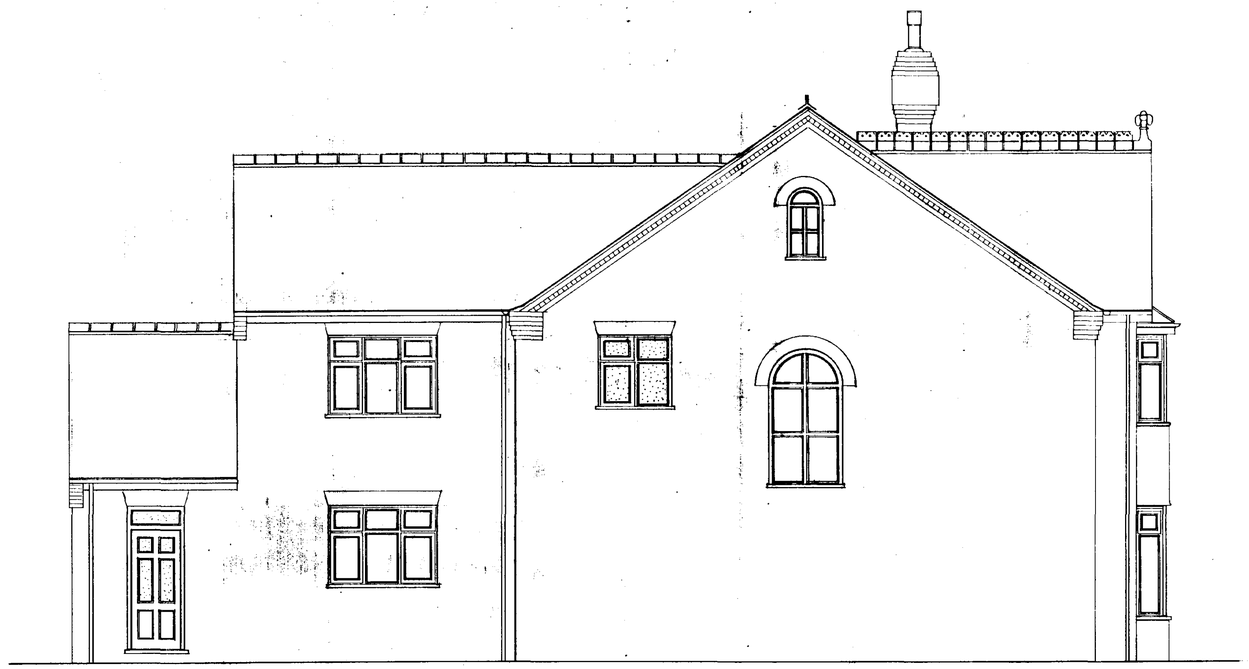

Proposed North Elevation.

SOUTH ... DC
HOUSING ... NING
21 JUN 1999
Ref: 0605/99/

DETERMINED

PODDINGTONS
Architectural Design Consultants


44 Double Street, Spalding, Lincs. PE11 2AA
Tel. (01775) 761858 & 768296 Fax. (01775) 710218

Project.
PROPOSED TOWN HOUSE & GARAGE.
54 PINCHBECK ROAD SPALDING


Title.
PLAN AS PROPOSED.

Client.
MR. & MRS. A. STANBERRY.

Scale.	Drawing. No.
1:50	2892 - 02
	Rev.
Date. MAY 1999	Drawn.
	Checked.

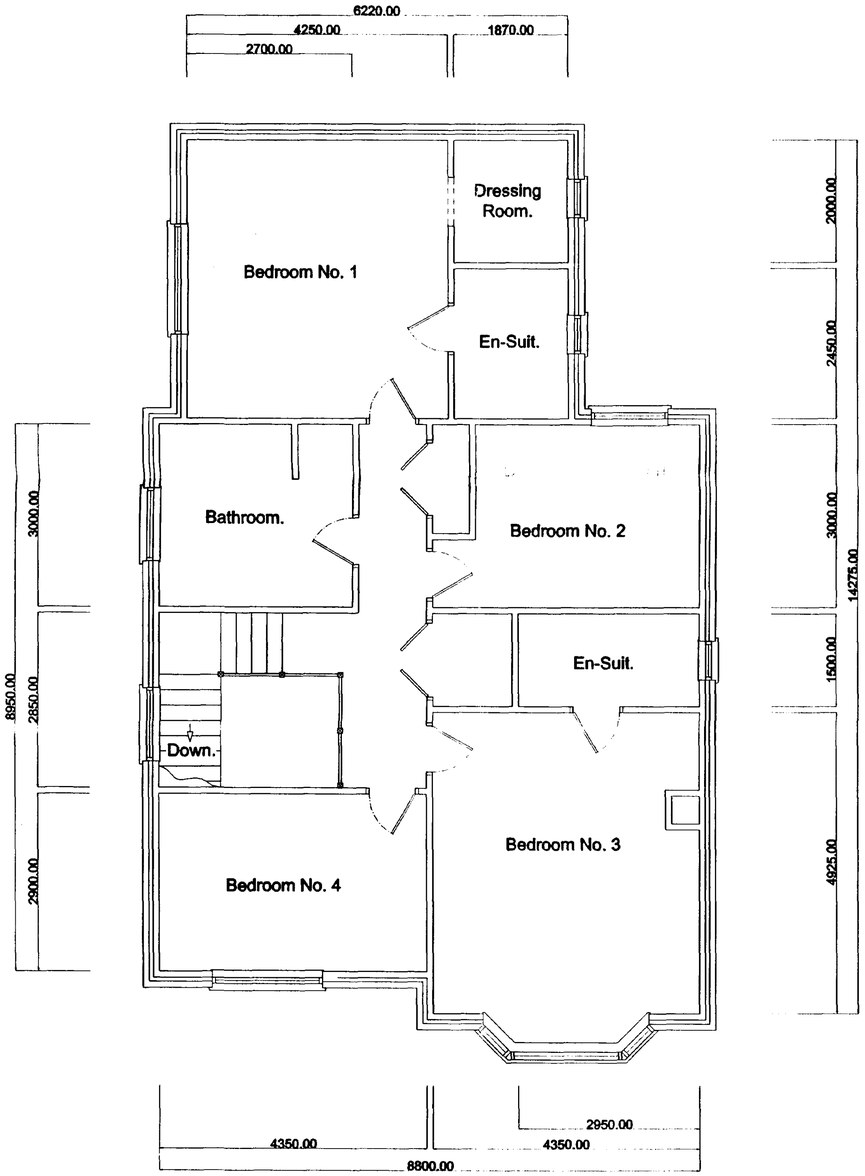

First Floor.

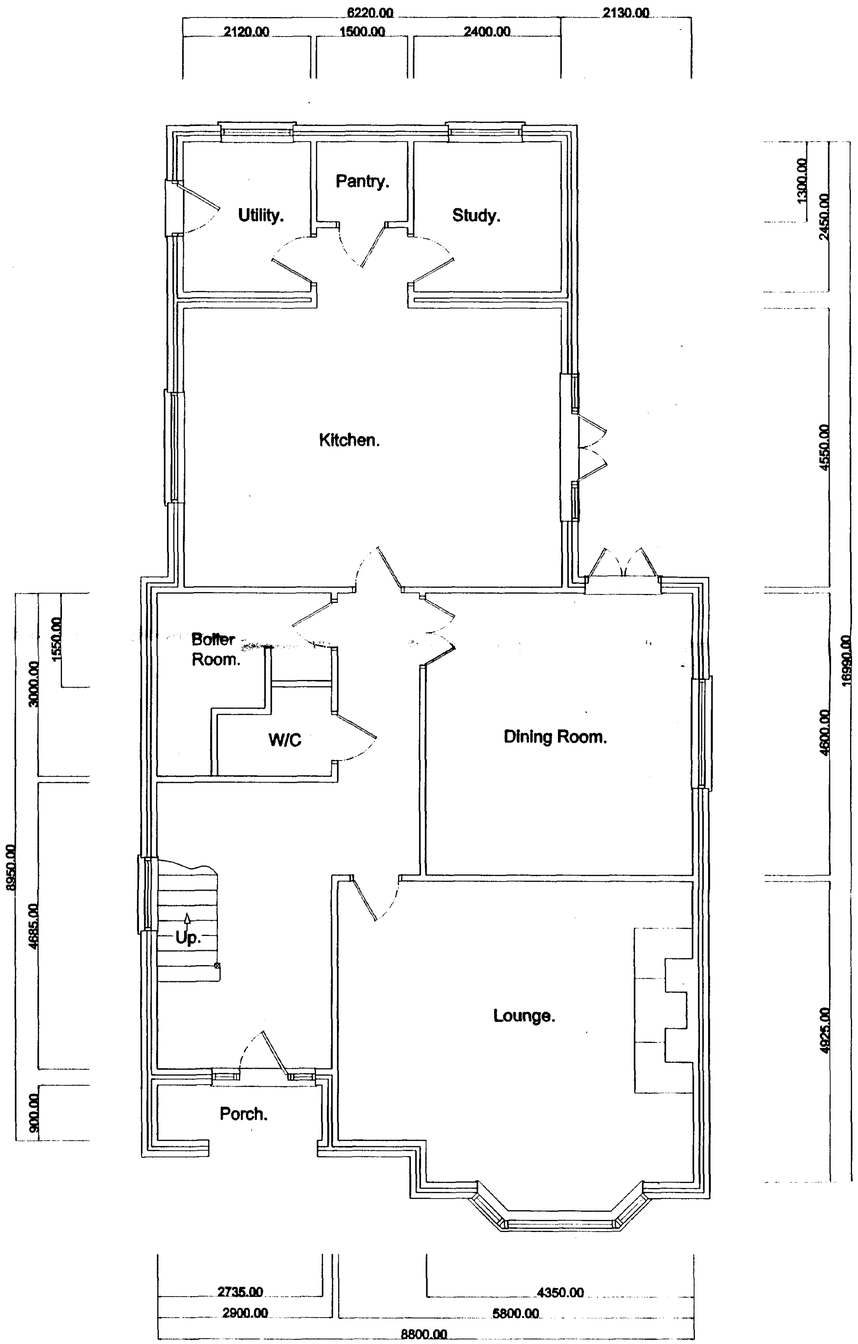

Ground Floor.

SOUTH HOLLAND DC
HOUSING & PLANNING
21 JUN 1999
Ref: 0605/99

DETERMINED
PLAN

PODDINGTONS
Architectural Design Consultants
44 Double Street, Spalding, Lincs. PE11 2AA
Tel. (01775) 761856 & 768296 Fax. (01775) 710218

Project.
PROPOSED TOWN HOUSE & GARAGE.
PINCHBECK ROAD, SPALDING, LINCS.

Title.
PLAN AS PROPOSED.

Client.
MR. & MRS. A. STANBERRY.

Scale.
1 : 50

Drawing No.
2892 - 03

Rev.

Date
JUNE 1999

Drawn. J. C. P.

Checked.