


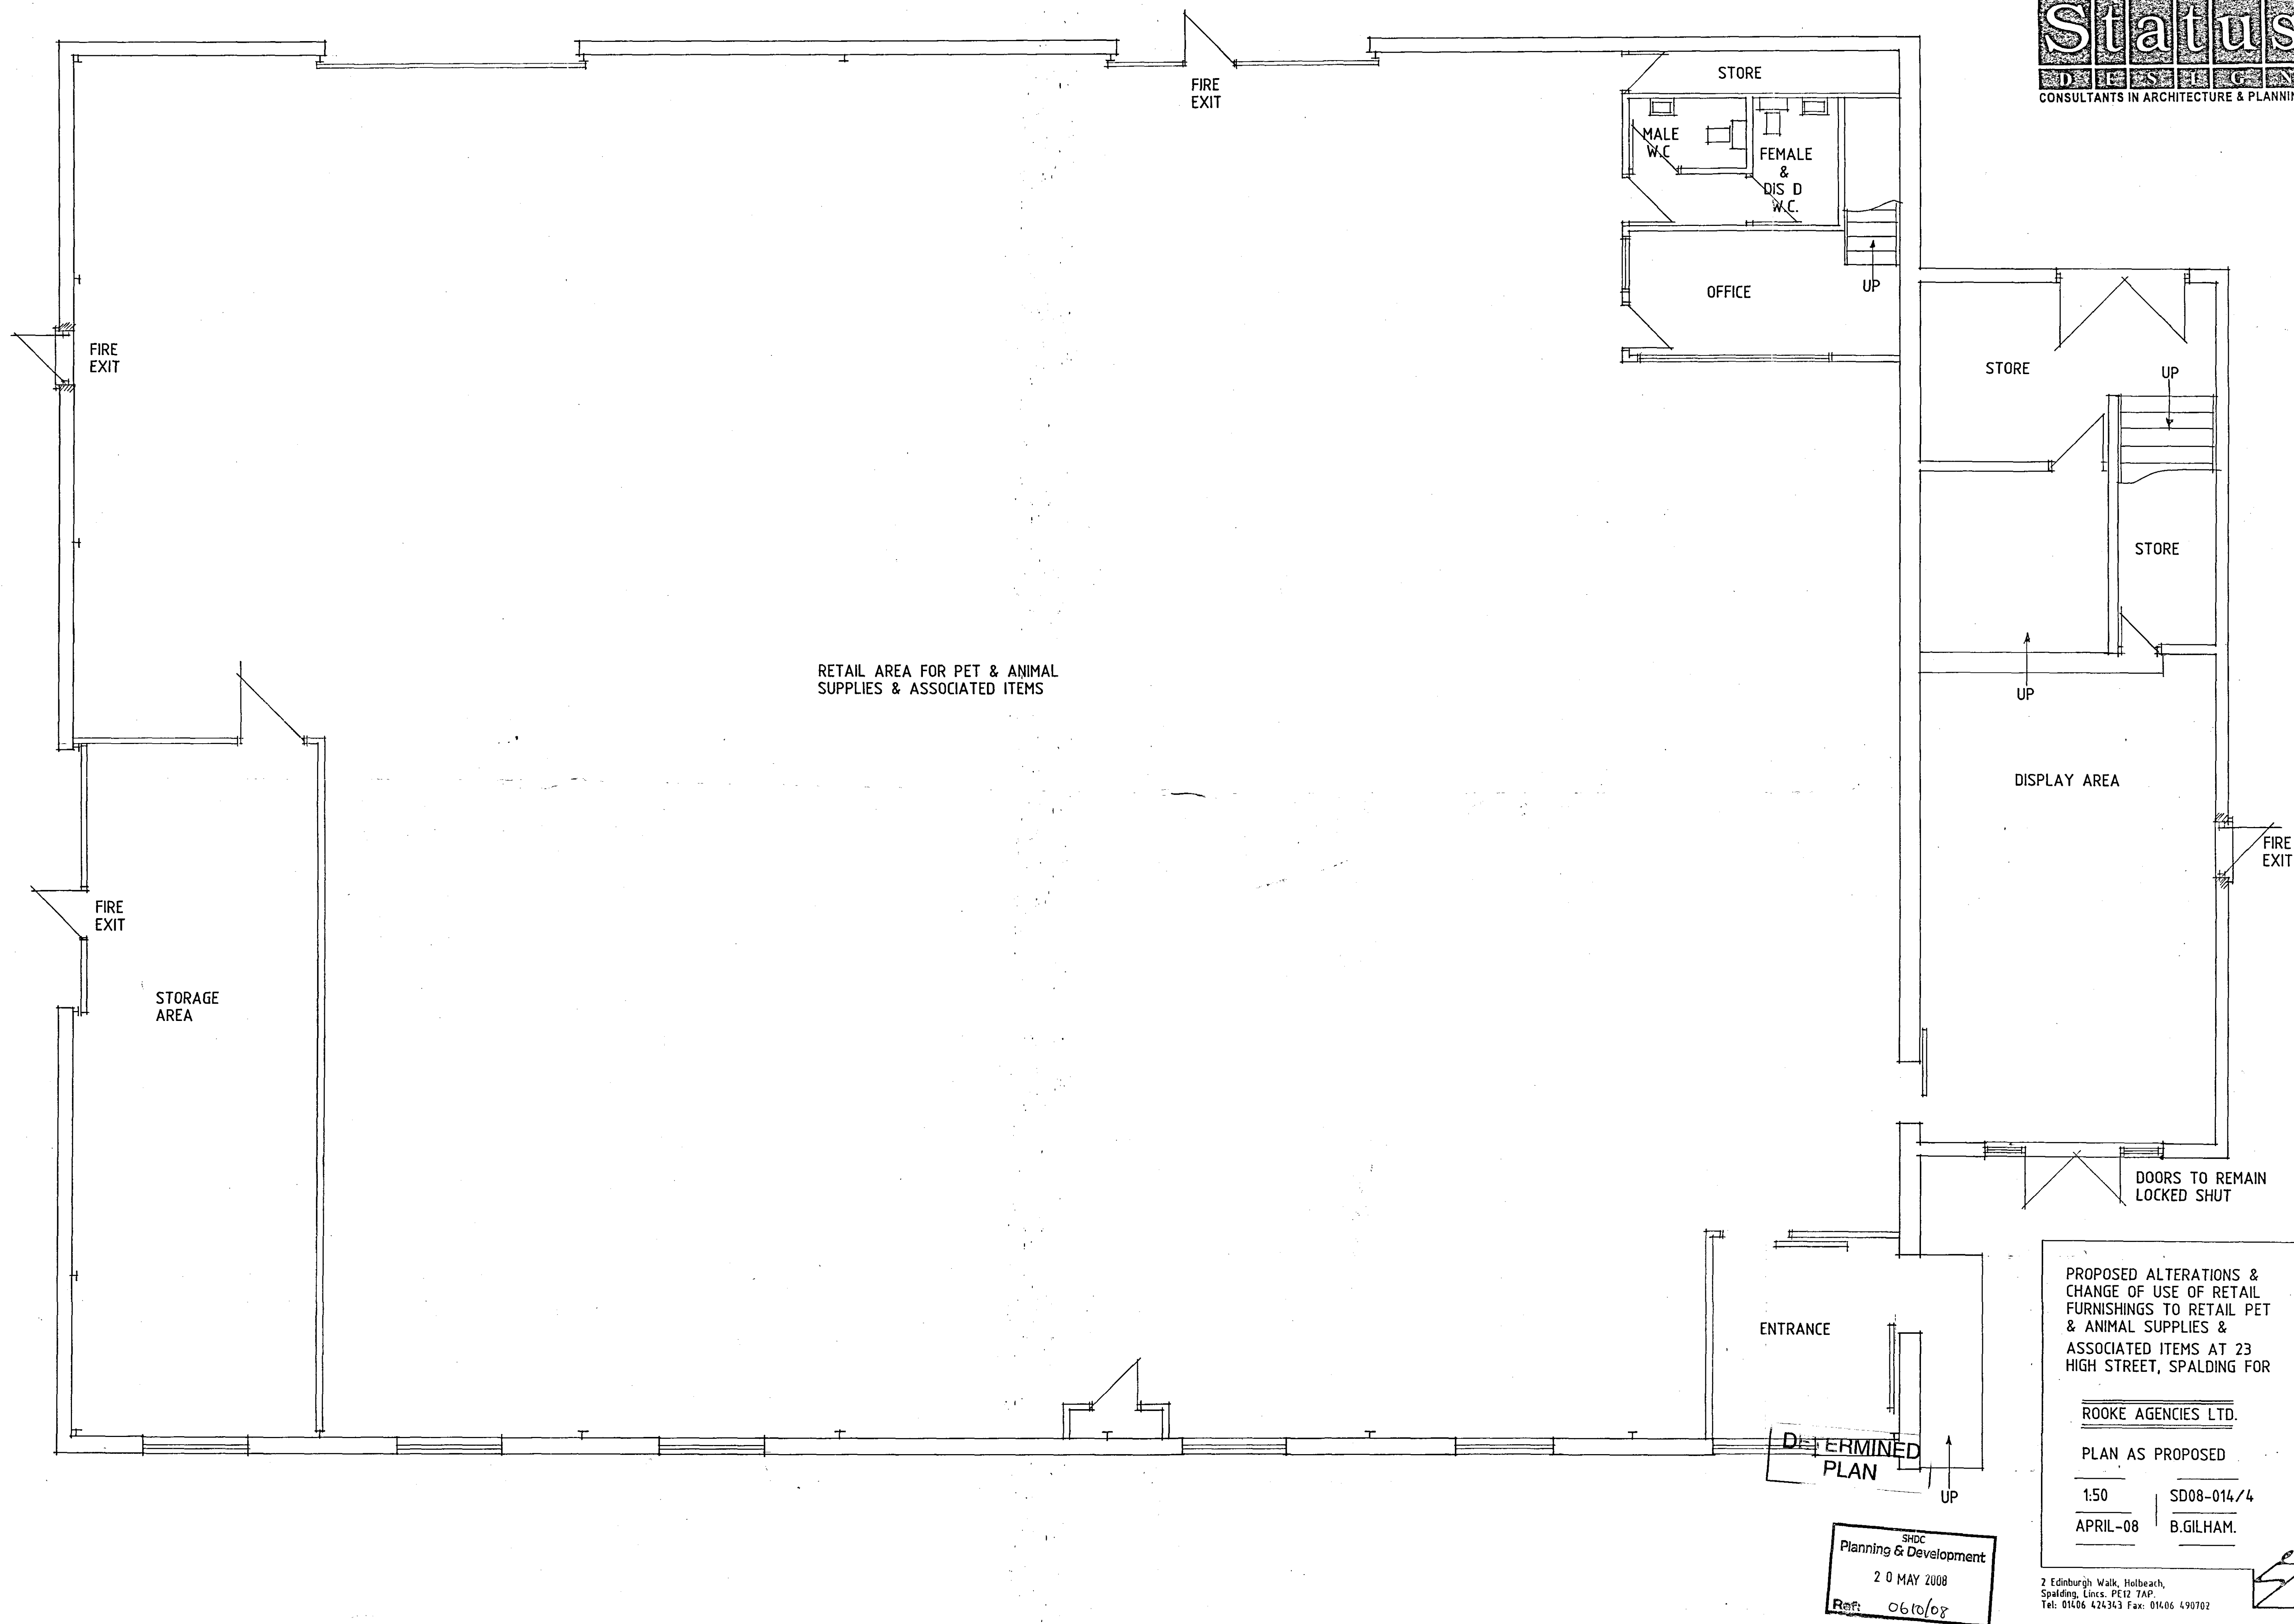

PROPOSED ALTERATIONS &
CHANGE OF USE OF RETAIL
FURNISHINGS TO RETAIL PET
& ANIMAL SUPPLIES &
ASSOCIATED ITEMS AT 23
HIGH STREET, SPALDING FOR

ROOKE AGENCIES LTD.

PLAN AS PROPOSED

1:50 | SD08-014/4

APRIL-08 | B.GILHAM.

SHDC
Planning & Development
20 MAY 2008
Ref: 0610/08

2 Edinburgh Walk, Holbeach,
Spalding, Lincs. PE12 7AP.
Tel: 01406 424343 Fax: 01406 490702