


REVISION A : 11.11.2006 : HALL LAYOUT AMENDED TO F2 & F3
DOORS RENUMBERED TO F2 & F3
DOOR TO BEDROOM 1 RESIZED (NEW D5) TO F2 & F3
NOTE ADDED RE SERVICES / DUCTS PASSING THROUGH WALLS AND FLOORS
NOTE ADDED RE MECHANICAL EXTRACT RATES TO BATHROOMS & KITCHENS
NOTE ADDED RE GUARDING TO DECKED AREAS
REVISION B : 13.03.2007 : DIMENSIONS REMOVED, ED2 REVISED.
NOTE ADDED REF DIMENSIONS TO BE CHECKED ON SITE

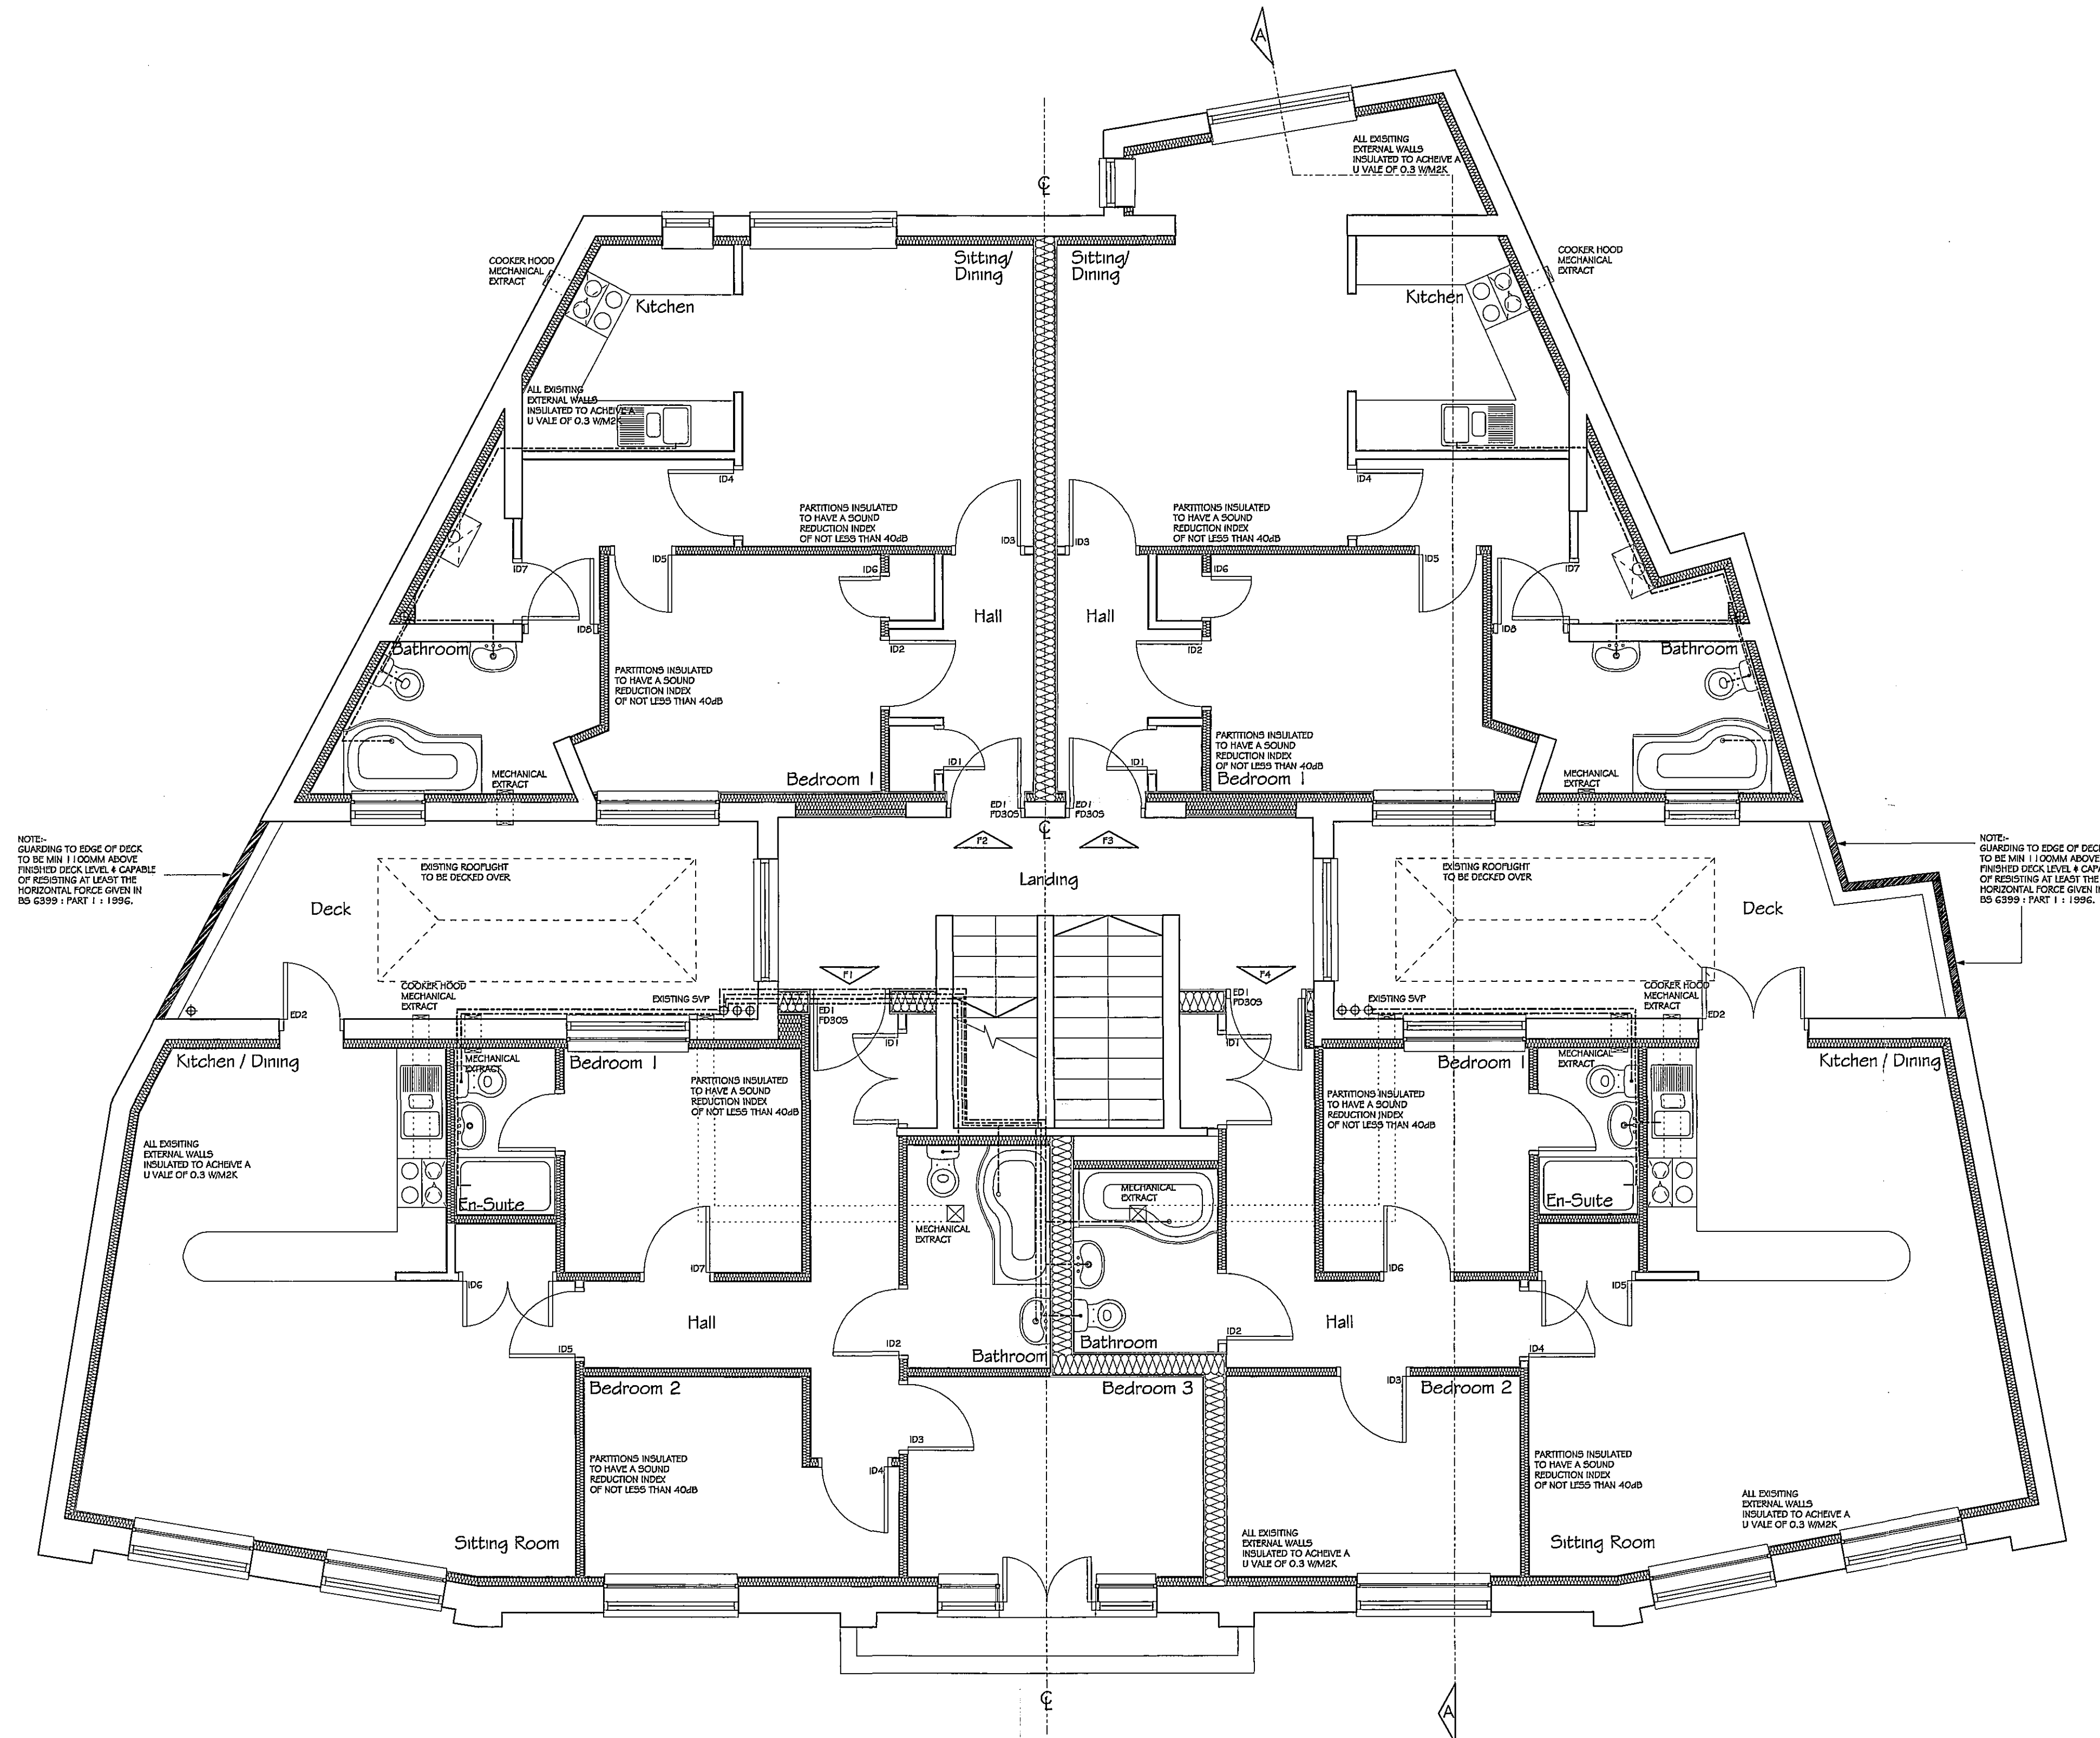

NOTE:-
GUARDING TO EDGE OF DECK
TO BE MIN 1.100MM ABOVE
FINISHED DECK LEVEL & CAPABLE
OF RESISTING AT LEAST THE
HORIZONTAL FORCE GIVEN IN
BS 6399 - PART 1 : 1996.

NOTE:-
GUARDING TO EDGE OF DECK
TO BE MIN 1.100MM ABOVE
FINISHED DECK LEVEL & CAPABLE
OF RESISTING AT LEAST THE
HORIZONTAL FORCE GIVEN IN
BS 6399 - PART 1 : 1996.

NOTE:-
ALL ELECTRICAL WORK REQUIRED TO MEET THE
REQUIREMENTS OF PART F (ELECTRICAL SAFETY)
MUST BE DESIGNED, INSTALLED AND TESTED BY
A PERSON COMPETENT TO DO SO.

PRIOR TO COMPLETION THE COUNCIL SHOULD
BE SATISFIED THAT PART F HAS BEEN COMPLIED WITH.
THIS MAY REQUIRE AN APPROPRIATE BS 7671
ELECTRICAL INSTALLATION CERTIFICATE TO BE
ISSUED FOR THE WORK BY A PERSON COMPETENT
TO DO SO.

NOTE:-
ANY PIPE OR DUCT PASSING THROUGH FLOORS OR WALLS
TO BE PROTECTED IN ACCORDANCE WITH SECTION 11.1.1 BS
BY EITHER PROPRIETARY INTUMESCENT COLLARS OR FULL
HALF HOUR FIRE PROTECTED ENCLOSURE.

NOTE:-
MECHANICAL EXTRACT VENTILATION RATES:-
KITCHEN - 30 LITRES/SEC ADJACENT TO HOB
OR 60 LITRES/SEC OTHERWISE
BATHROOM / EN-SUITE - 15 LITRES/SEC

NOTE:-
ALL DIMENSIONS TO BE CHECKED ON SITE

SHDC
Planning & Development
11 MAY 2007
Ref: 0611167

DETERMINED
PLAN
ellipsis
Projects Limited

PROJECT:
ELSON HOUSE : BROAD STREET : SPALDING

TITLE:
FIRST FLOOR PLAN

SCALE: DATE: JOB: DWG: REV:
1:50 @ A1 06.10.06 EHSPOG/11 BR/02 B

12 Lansdowne Road
Bedford MK40 2BU
Tel/Fax: 01234 325469
Email: ellipsispl@ntlworld.com