


REVISION A : 11.11.2006 : NOTE ADDED RE SERVICES / DUCTS PASSING THROUGH WALLS AND FLOORS
NOTE ADDED RE MECHANICAL EXTRACT RATES TO BATHROOMS & KITCHENS
FIRE DOORS TO HALLS DENOTED,
REVISION B : 13.03.2007 : DIMENSIONS REMOVED, S1 DINING ROOM WINDOW REVISED
NOTE ADDED REF DIMENSIONS TO BE CHECKED ON SITE.

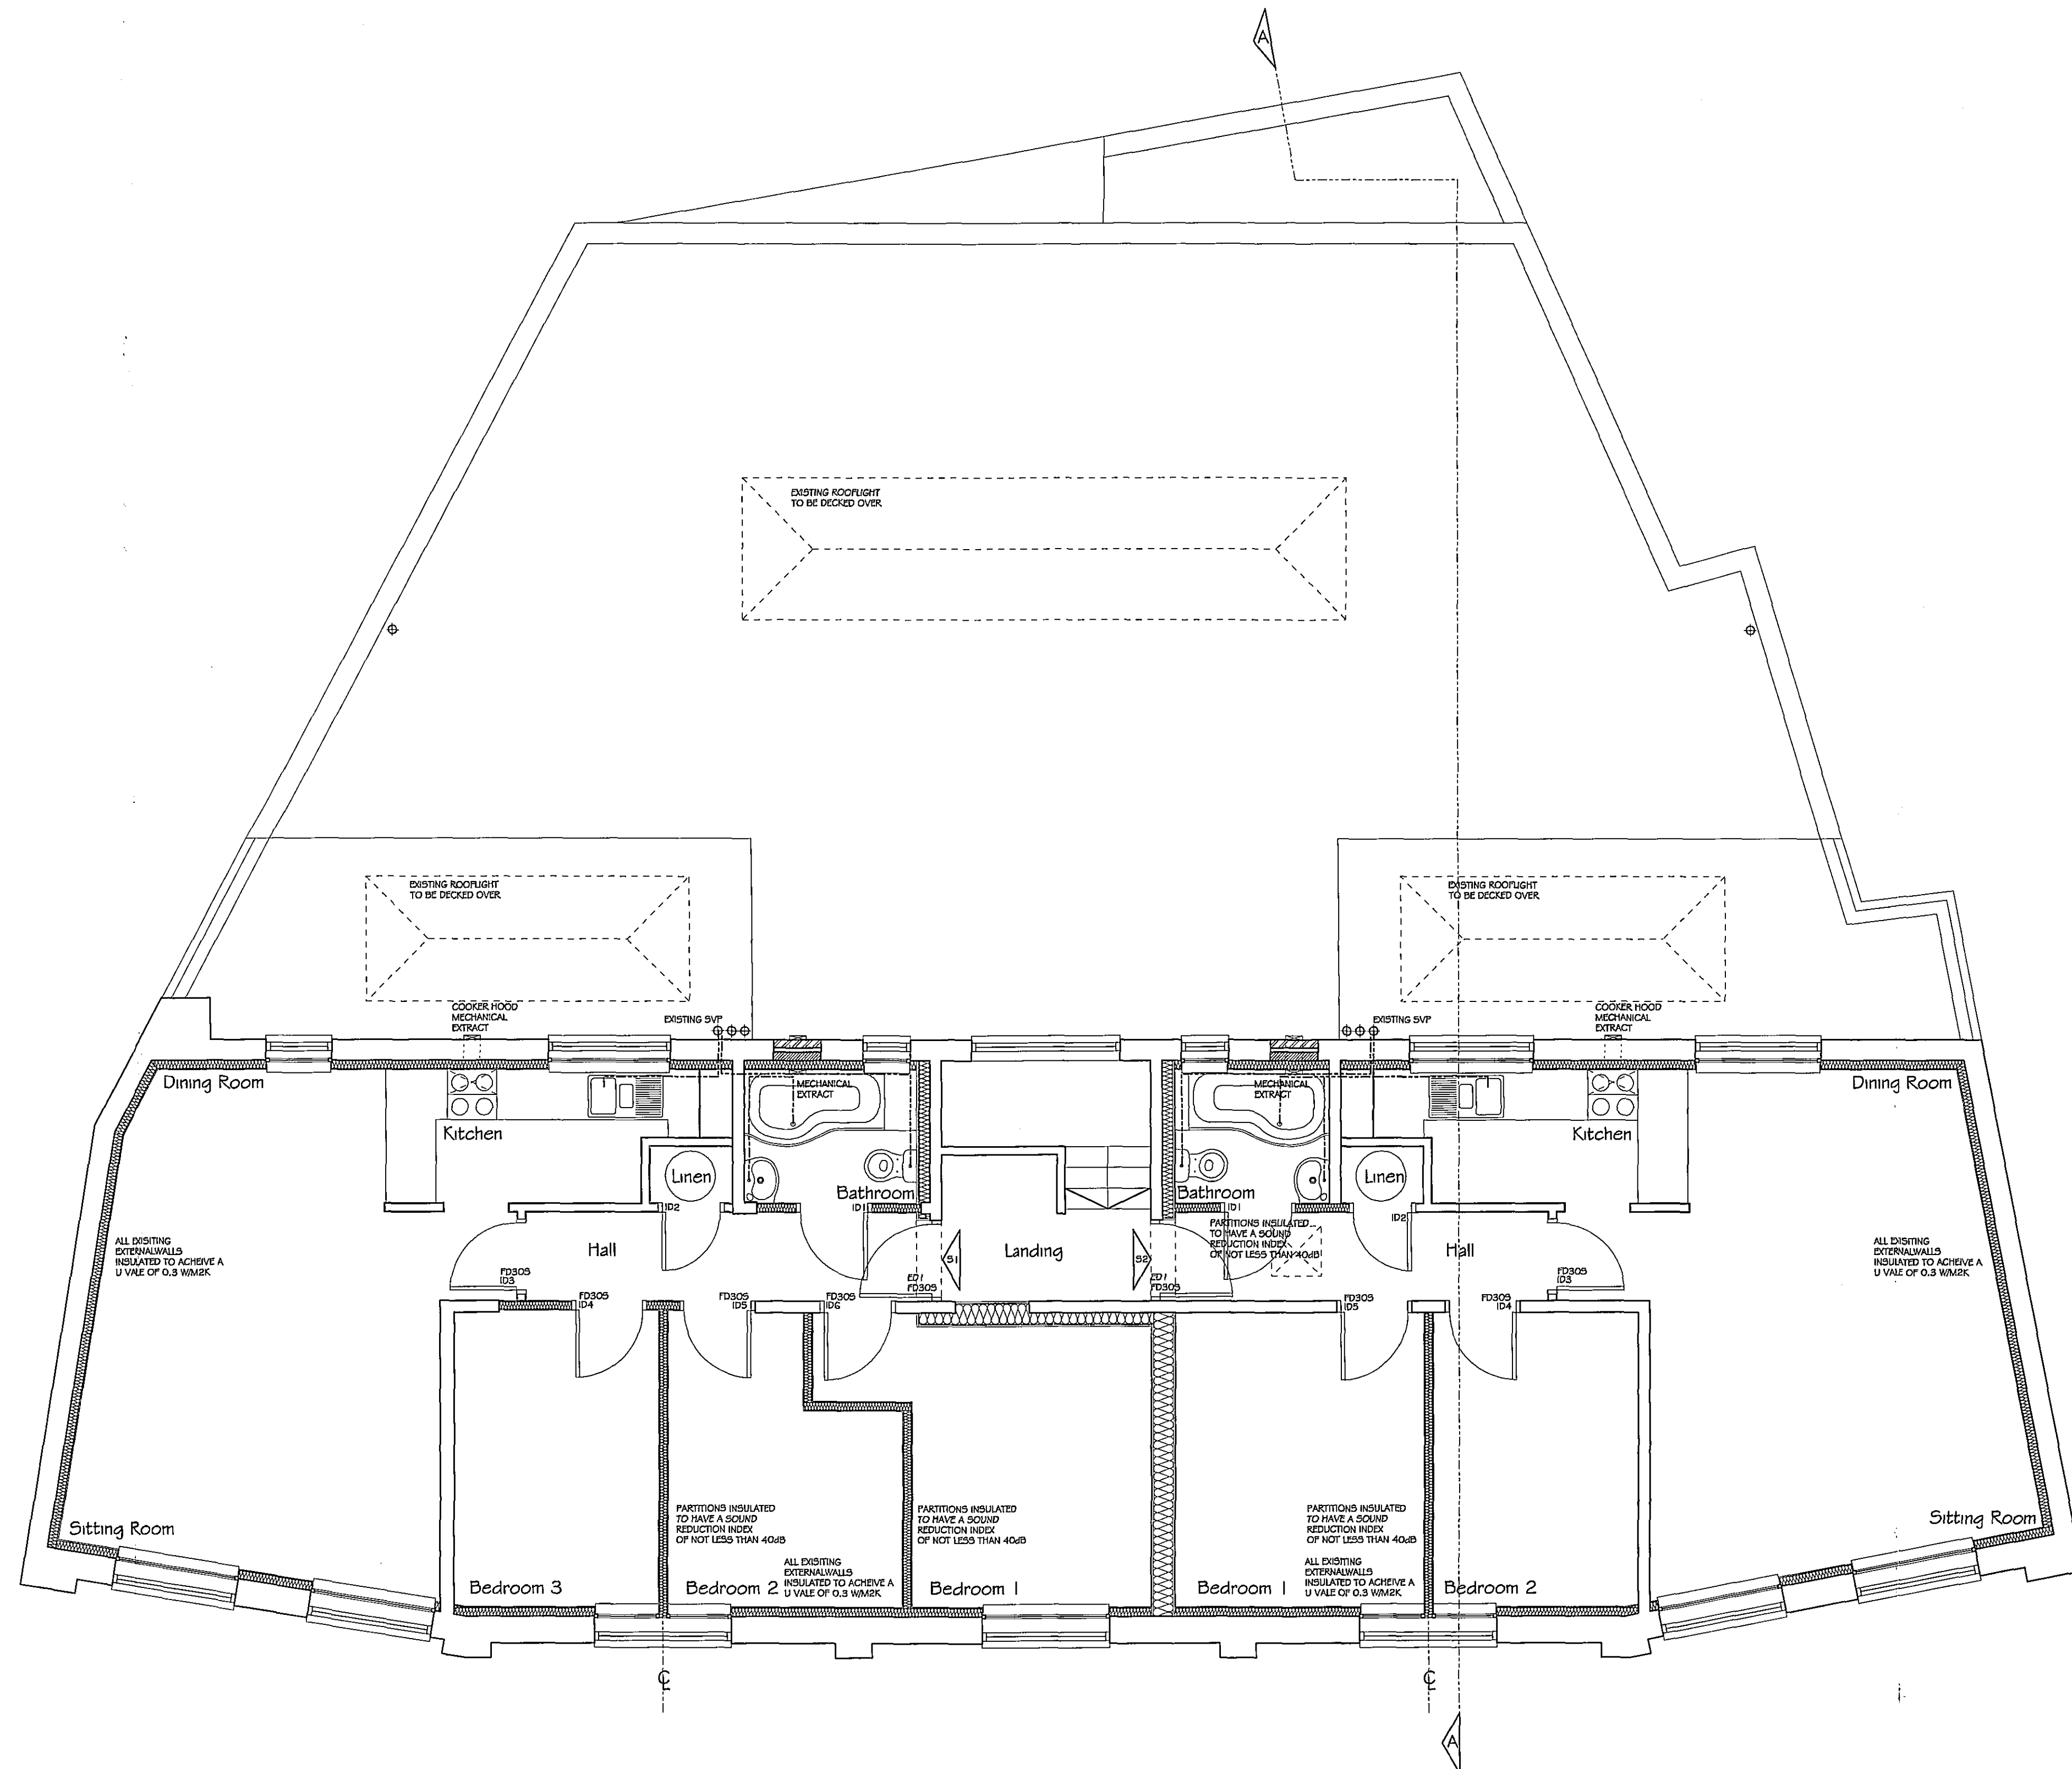

NOTE :-
ALL ELECTRICAL WORK REQUIRED TO MEET THE REQUIREMENTS OF PART P (ELECTRICAL SAFETY) MUST BE DESIGNED, INSTALLED AND TESTED BY A PERSON COMPETENT TO DO SO.
PRIOR TO COMPLETION THE COUNCIL SHOULD BE SATISFIED THAT PART P HAS BEEN COMPLIED WITH. THIS MAY REQUIRE AN APPROPRIATE BS 7671 ELECTRICAL INSTALLATION CERTIFICATE TO BE ISSUED FOR THE WORK OF A PERSON COMPETENT TO DO SO.
NOTE:-
ANY TYPE OR DUCT PASSING THROUGH FLOORS OR WALLS TO BE PROTECTED IN ACCORDANCE WITH SECTION 1 / B3 BY EITHER FALSPYRETRY INSULMENT COLLARS OR FULL HALF HOUR THE PROTECTED ENCLOSURE.
NOTE:-
MECHANICAL EXTRACT VENTILATION RATES:-
KITCHEN - 50 LITRES/SEC ADJACENT TO HOOD OR 60 LITRES/SEC ELSEWHERE
BATHROOM / EN-SUITE - 15 LITRES/SEC
NOTE:-
ALL DIMENSIONS TO BE CHECKED ON SITE

SHDC
Planning & Development
11 MAY 2007
Ref: 06/11/07

DETERMINED
PLAN

ellipsis
Projects Limited

PROJECT :
ELSON HOUSE : BROAD STREET : SPALDING

TITLE :
SECOND FLOOR PLAN

SCALE : DATE : JOB : DWG : REV :
1:50@A1 06.10.06 EHSPOG/11 BR/03 B

12 Lansdowne Road
Bedford MK40 2BU
Tel/Fax : 01234 325469
Email : ellipsispl@ntlworld.com