


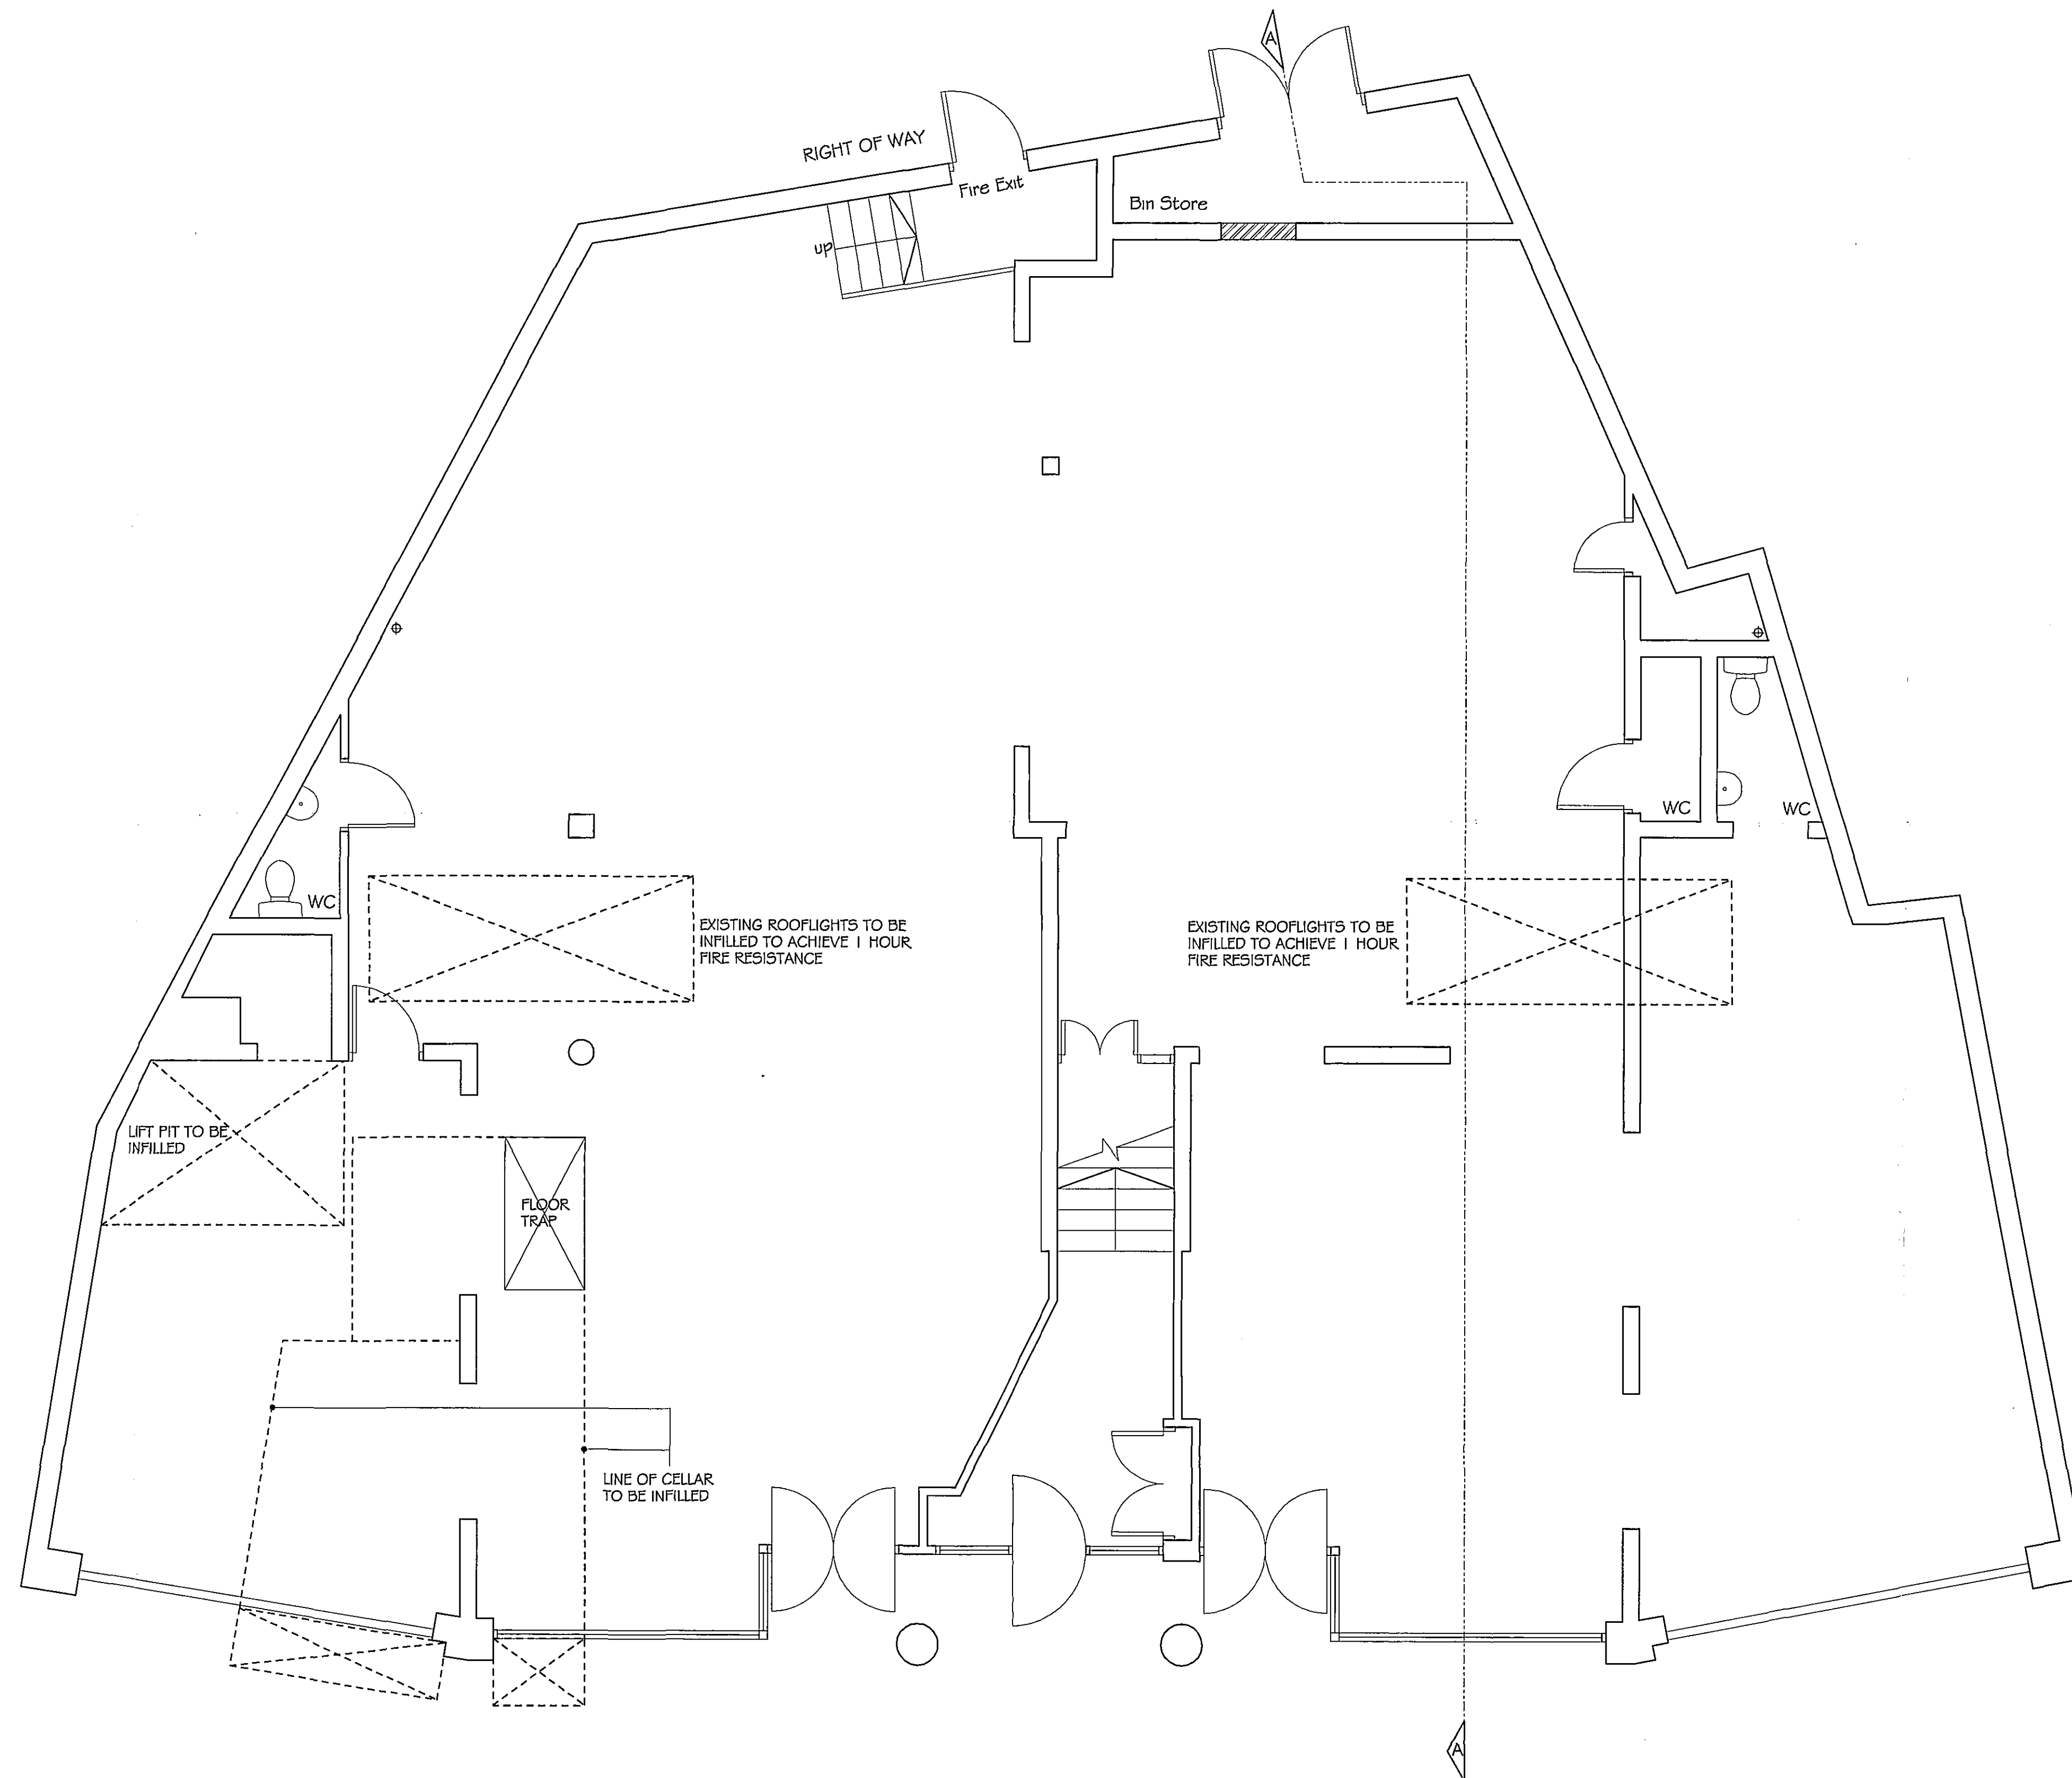

NOTE :
DIMENSIONS TO BE CHECKED ON SITE.
DO NOT SCALE OFF DRAWING

SHDC
Planning & Development
11 MAY 2007
Ref: 0611/07

DETERMINED
PLAN

ellipsis
Projects Limited

REVISION A : 23.03.2007: FLOOR PLAN UPDATED.

PROJECT:
ELSOM HOUSE : BROAD STREET : SPALDING

TITLE:
GROUND FLOOR PLAN

SCALE: DATE: JOB: DWG: REV:
APPROX 1:50@A1 06.10.06 EHSPO6/11 BR/O1 A

12 Lansdowne Road
Bedford MK40 2BU
Tel/Fax : 01234 325469
Email : ellipsispl@ntlworld.com