






KEY

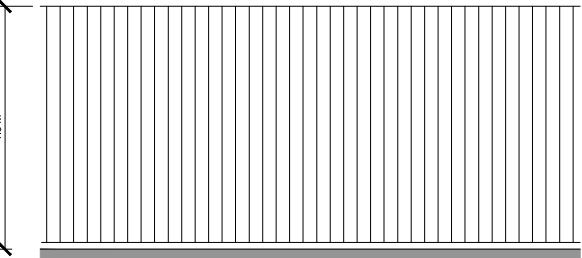


BOUNDARY TYPE - CBF
1.8M CLOSE BOARDED FENCE

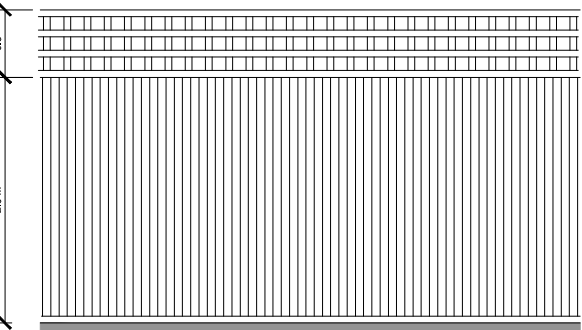


BOUNDARY TYPE - TF
2.0M CLOSE BOARDED FENCE

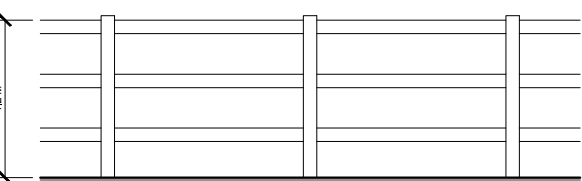

BOUNDARY TYPE - PR
1.2M HIGH POST & RAIL FENCE

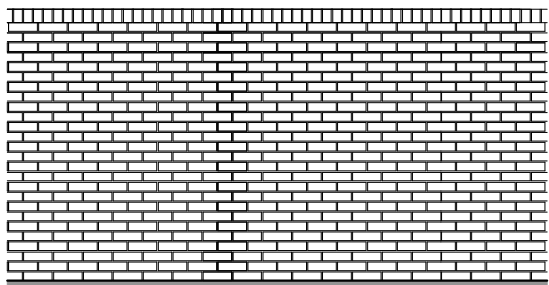

BOUNDARY TYPE - BW
2.0 M BRICK WALL

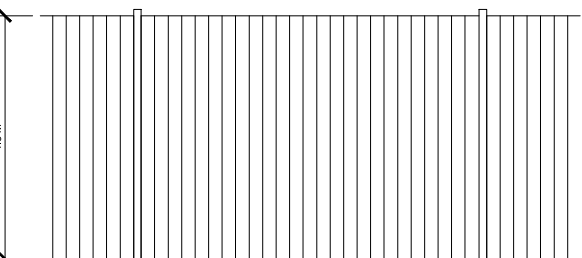

BOUNDARY TYPE - CBF2
1.8M CLOSE BOARDED FENCE
WITH CONCRETE POSTS & CONCRETE GRAVEL BOARD

C	26.05.2021	DIAMOND FENCE REMOVED BETWEEN PROPERTIES IN FRONT GARDENS
B	10.05.2021	1.8 FENCE WITH CONCRETE POST & GRAVEL BOARD INDICATED
A	10.01.2021	EXISTING BUILDINGS SHOWN, PLOT 1 BOUNDARY TREATMENT UPDATED TO SHOW EXISTING WALL
REV	DATE	DESCRIPTION



ASHWOOD
HOMES

1 Goodison Road, Lincs Gateway Business Park,
Spalding, Lincs, PE12 6FY T: 01406 490590

PROJECT:
PROPOSED RESIDENTIAL DEVELOPMENT AT
LOCKS MILL FARM
SPALDING

DRAWING TITLE:
BOUNDARY TREATMENT LAYOUT

SCALE: 1:500 @ A1	DATE: 10.05.2021
DRAWN: AR	REV: C
DRAWING No:	
8001 - BT - 01	