


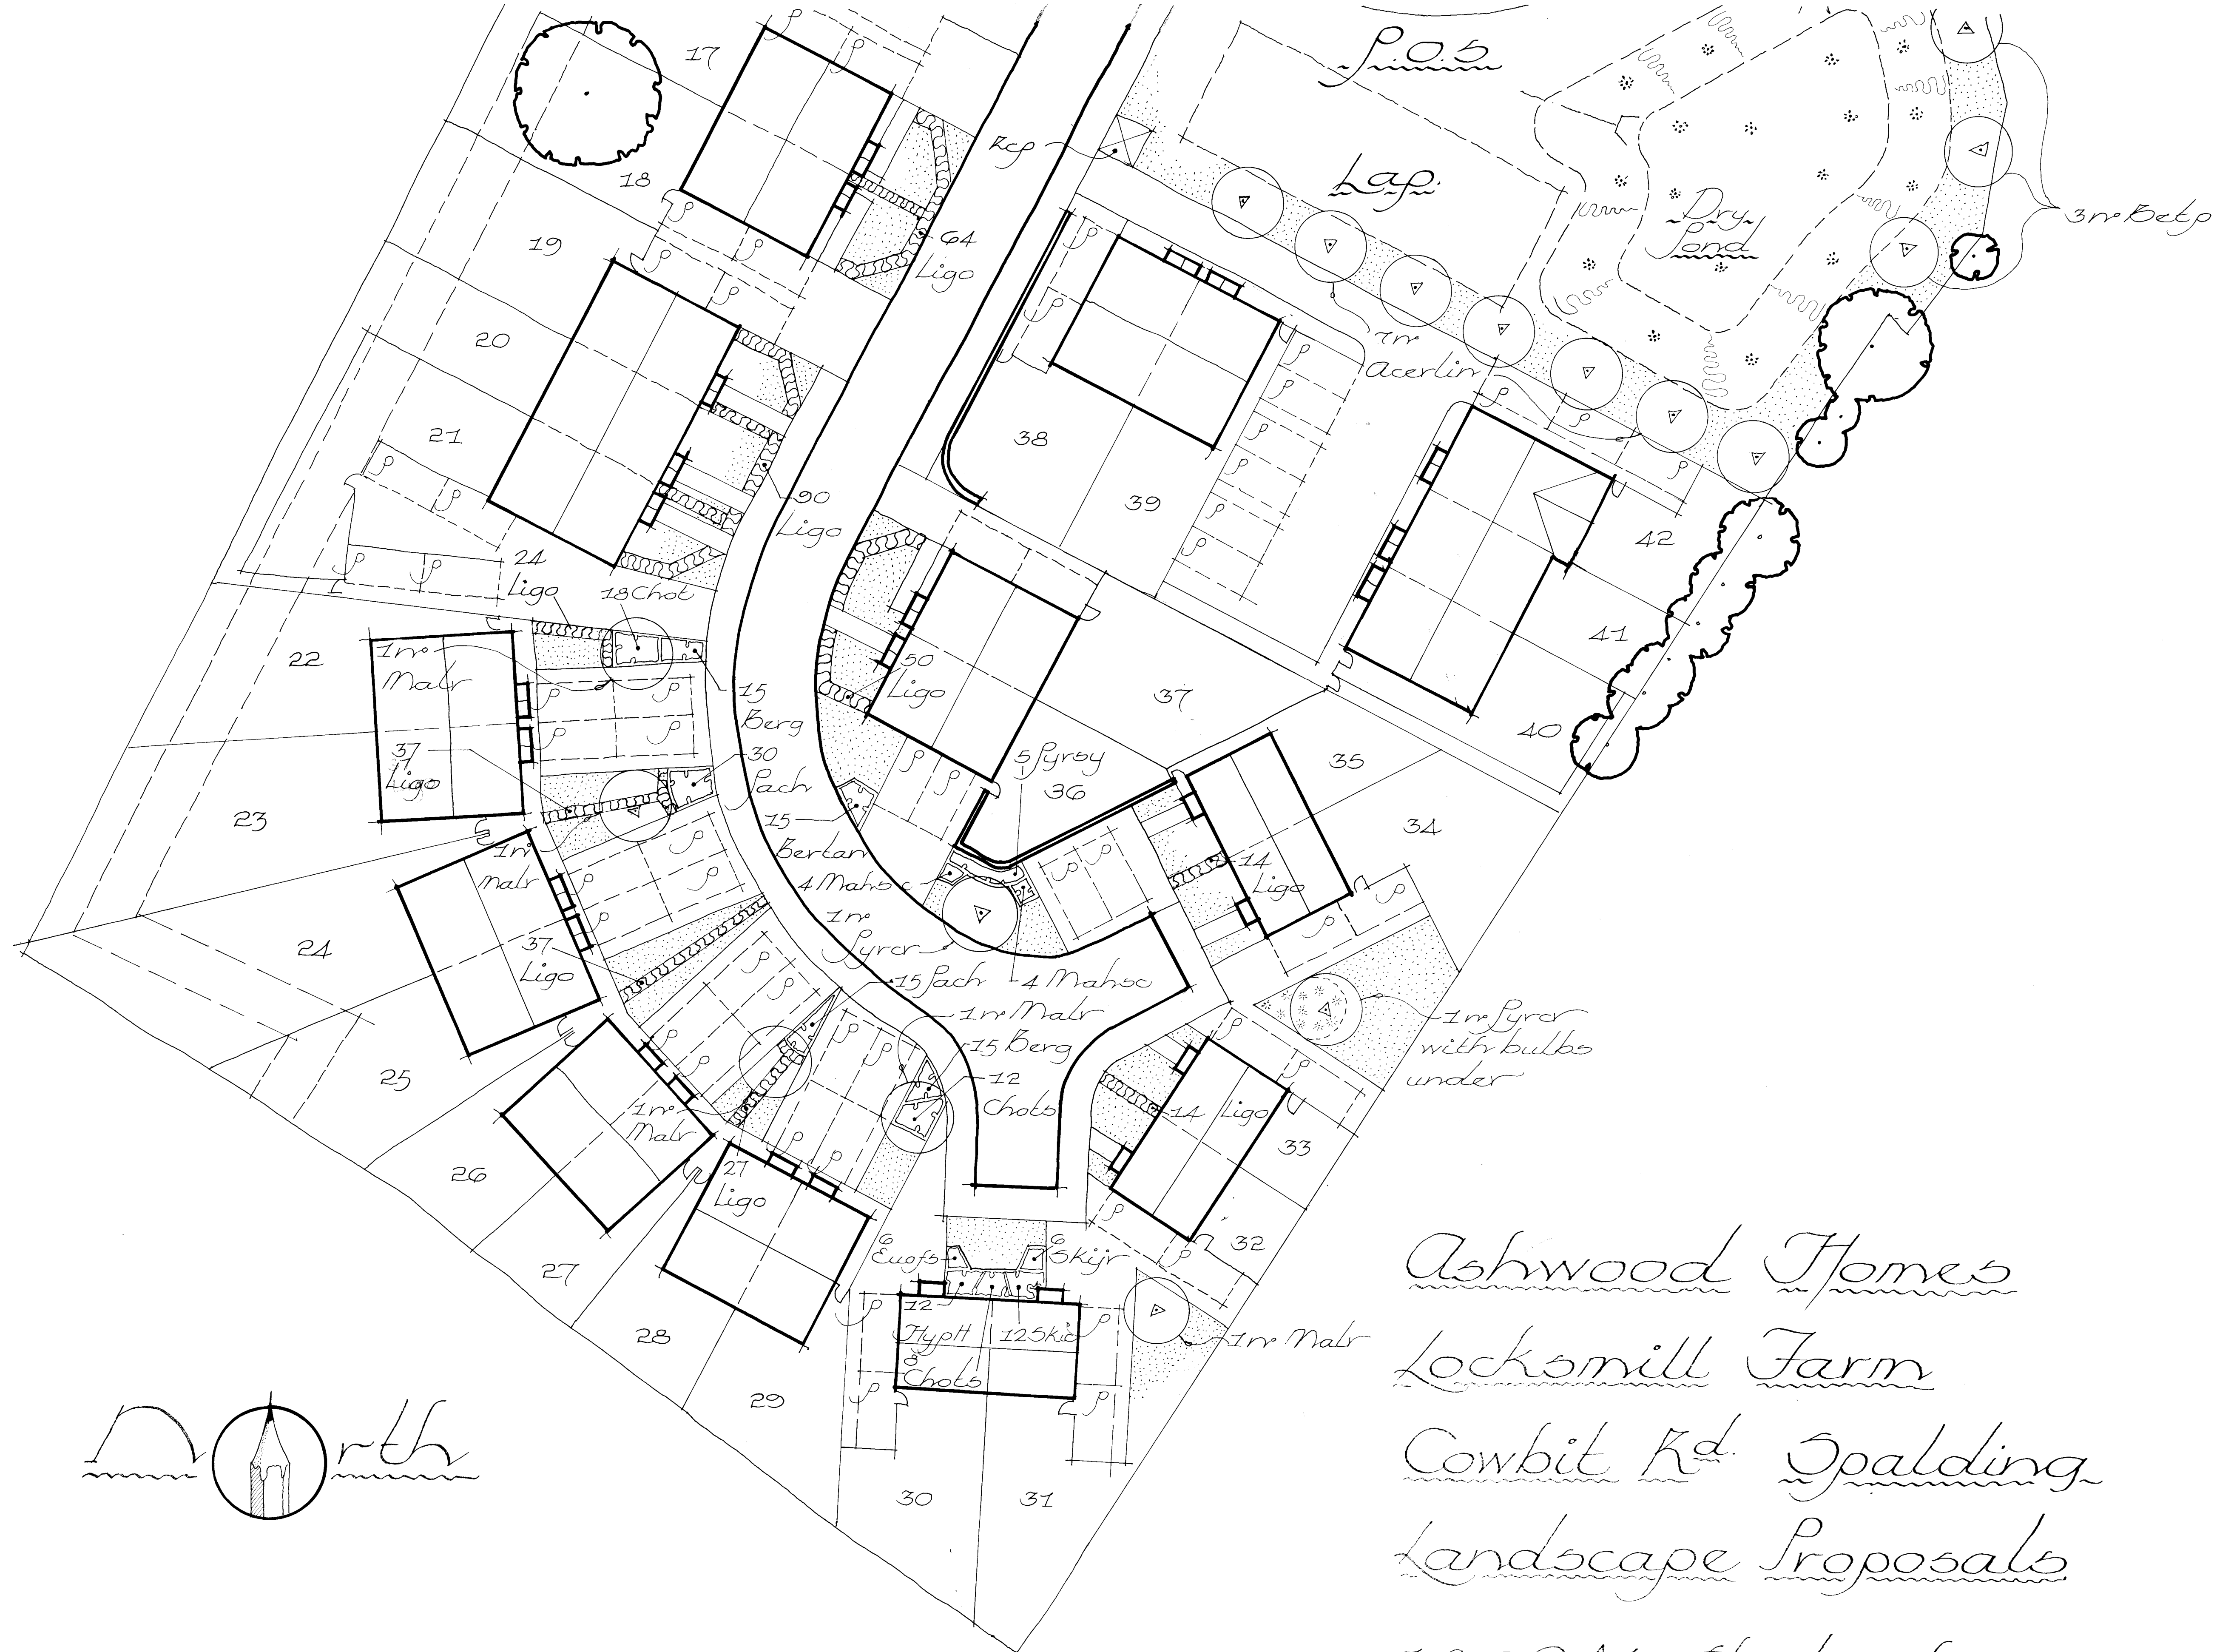

Ashwood Homes
Locksmill Farm
Cowbit Rd. Spalding
Landscape Proposals

1:200 @ A1 Sheet 2 of 2 AHL-1521-01-LA1

Dec. 2020

Rev. A. Additional dividing
 hedges May 2021 BNZ