




FILE COPY

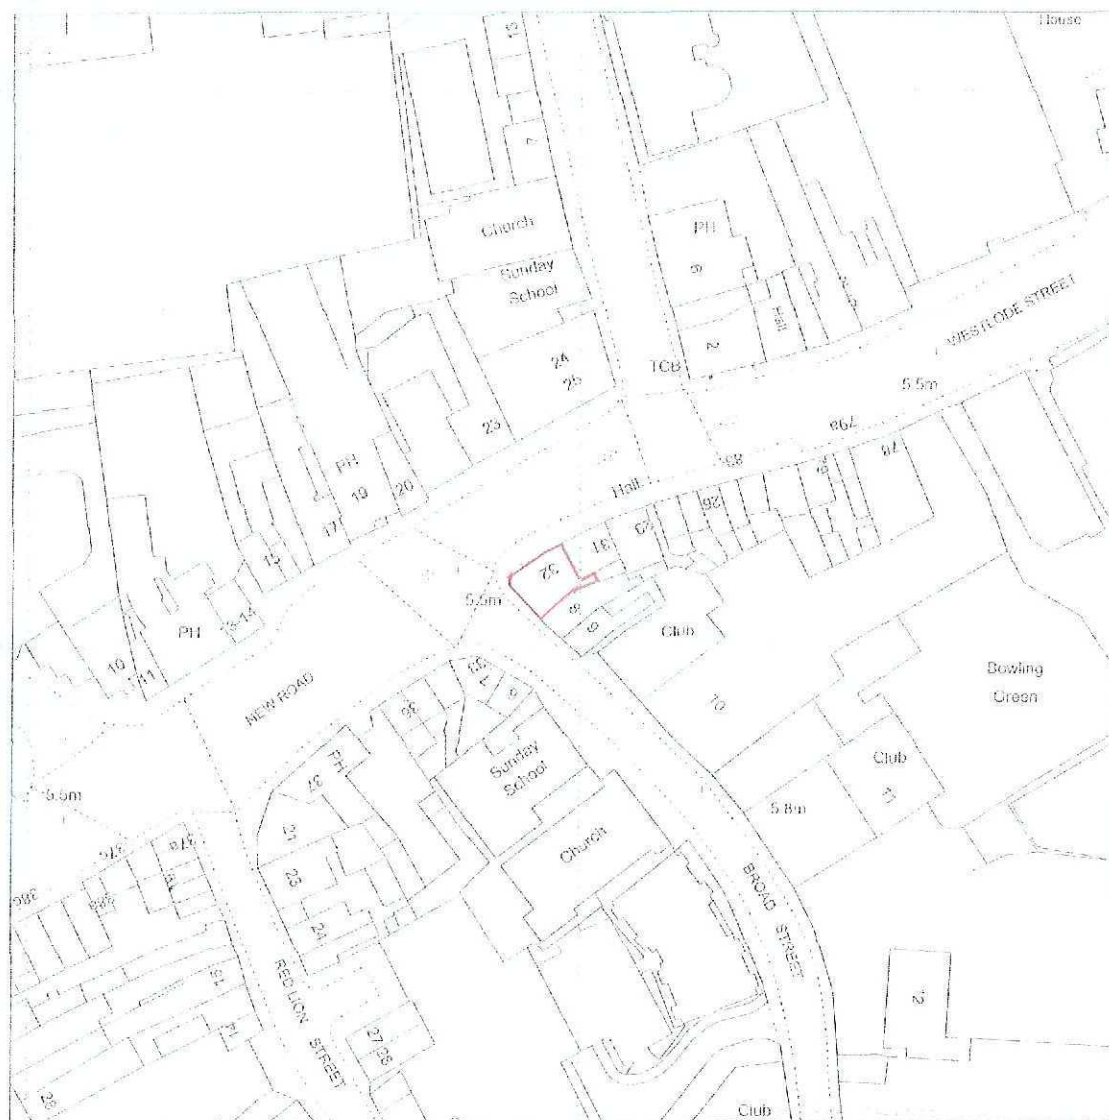

Swinton
32 New Street
Spalding
PE11 1DL

OS Mastermap
10 August 2009
www.continuumapslive.com

1:1250 scale print at A4

© Crown Copyright. All rights reserved. Licence no. 10001998





10/08/09 0613-09


item 1
scale 1:50

INTERNALLY ILLUMINATED FASCIA SIGN


FEATURING MOULDED SWINTON LOGO AND ACRYLIC BACKED SUB TEXT

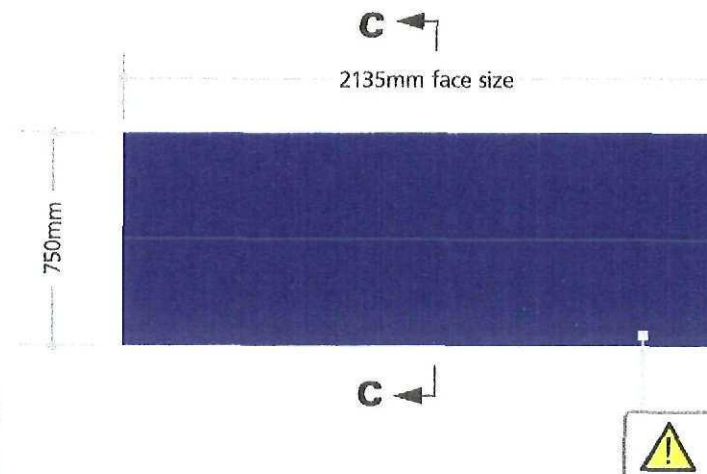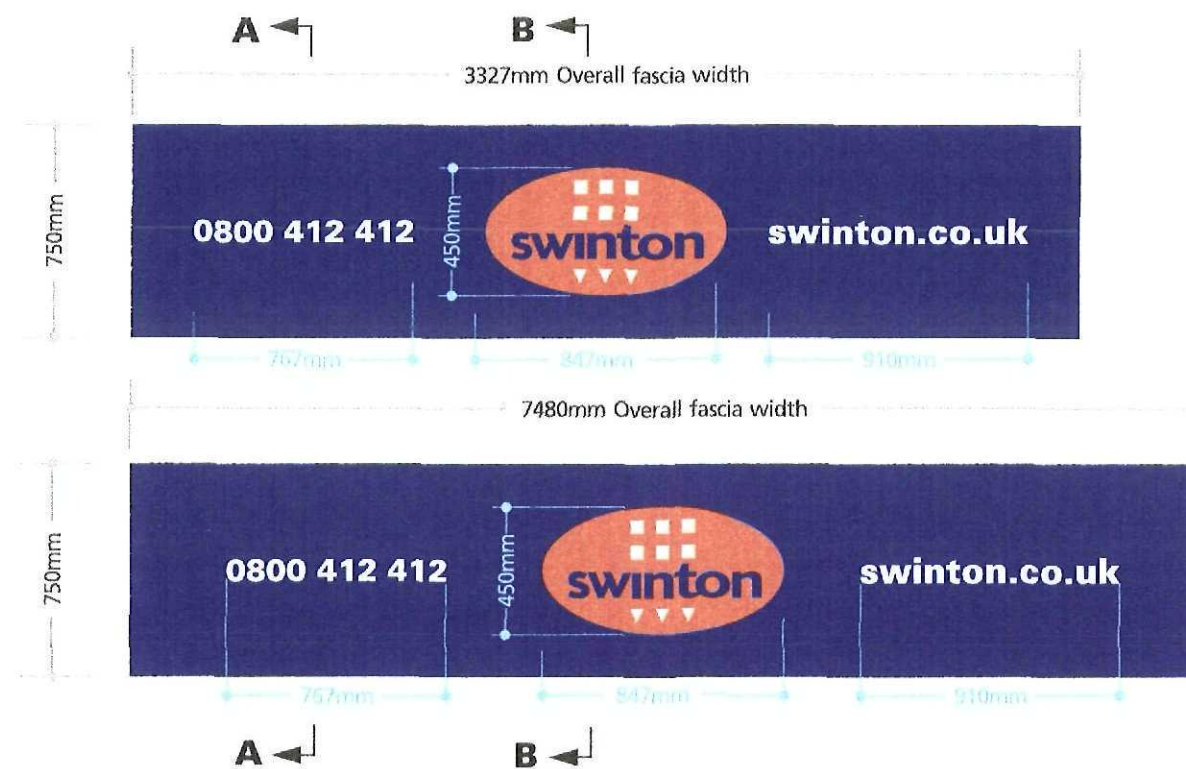


section 'A - A'

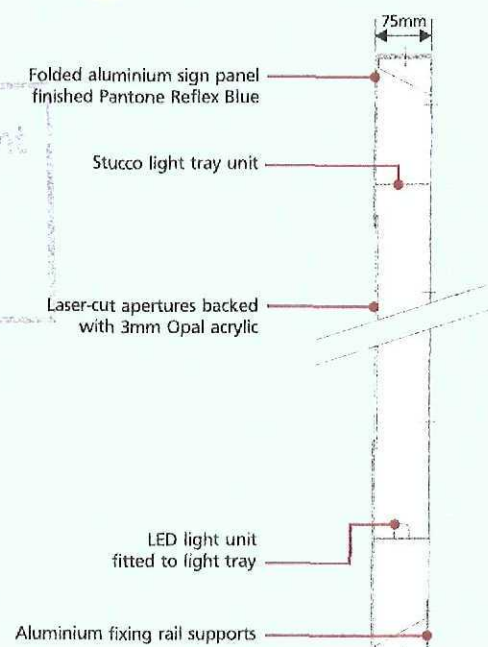

section 'B - B'

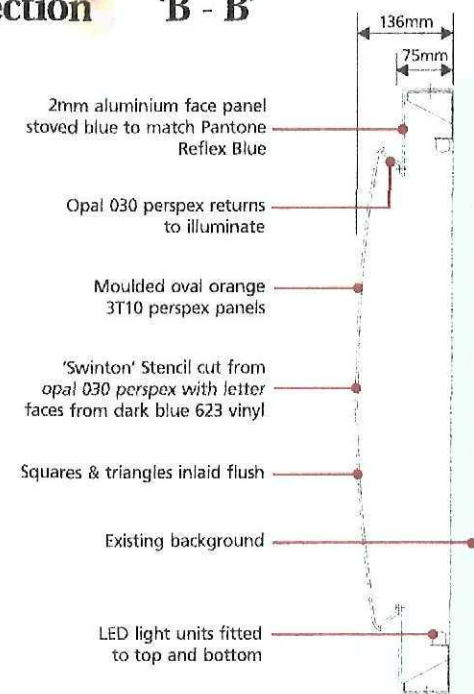

section 'C - C'

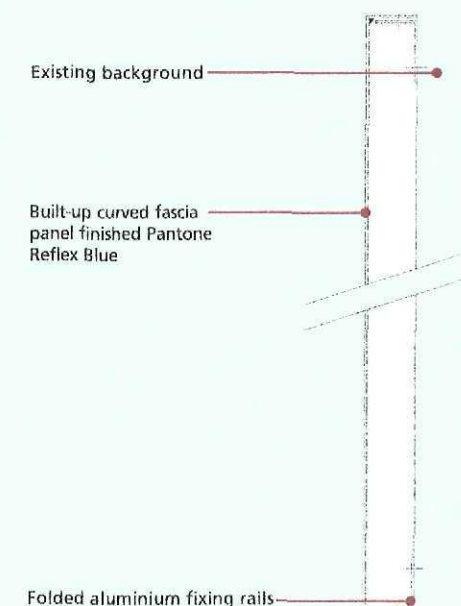

BLAZE NEON LTD
5 Patricia Way, Pysons Road,
Broadstairs, Kent. CT10 2XZ
T: 44 (0) 1843 601075 F: 44 (0) 1843 867924
www.blazeneon.com

DRAWING SHOWN FOR VISUAL PURPOSES ONLY. ACTUAL SIGNAGE CONSTRUCTION (MANUFACTURE, MATERIALS & TECHNIQUES) MAY DIFFER TO THOSE SHOWN & ARE SUBJECT TO FINAL SITE CONDITIONS

Document Information

Client: swinton
Address: 32 NEW STREET, SPALDING, Lincs, PE11 1DL
Sheet Number: 1 of 2
Date: 19/05/09
Scale: AS SHOWN

Drawn By: S.PERRY

Drawing Number: 109284

Rev: A

Revision Notes:

Note: REV A) FASCIA LAYOUT CHANGED & 2 OFF ON PROJECTING SIGN
Drawn: BS
Date: 09/06/09

Document Issue

Document issued to:



BLAZE STANDARD PAINT FINISH IS 60% SEMI GLOSS. CLIENT TO ADVISE PRIOR TO APPROVAL IF ANY SPECIAL FINISHES ARE REQUIRED

THE COPYRIGHT OF THIS DRAWING IS OWNED BY BLAZE NEON LIMITED AND IS NOT TO BE DISCLOSED TO OTHER PERSONS OR TO BE USED FOR MANUFACTURING PURPOSES WITHOUT PERMISSION.



SPALDING

item 2
scale 1:10

INTERNALLY ILLUMINATED PROJECTING SIGN (2-OFF) MOULDED SWINTON LOGO (SCALE 1:10)

Sign fixed to fascia and
mounted on mild steel
projecting arm brackets



Laser cut oval, flush inlaid with
corporate 'Swinton' logo

450mm Sign Height



847mm Sign Width

Moulded oval logos from orange
perspex 3T10 with shaped returns
from opal 030 acrylic

Internally illuminated via
L.E.D.s

Sign fixed to background and mounted
on mild steel projecting arm brackets



proposed elevation



existing elevation



DRAWING SHOWN FOR VISUAL PURPOSES ONLY. ACTUAL SIGNAGE
CONSTRUCTION (MANUFACTURE, MATERIALS & TECHNIQUES) MAY
DIFFER TO THOSE SHOWN & ARE SUBJECT TO FINAL SITE CONDITIONS

Document Information

Client: swinton		
Address: 32 NEW STREET, SPALDING, LINC'S, PE11 1DL		
Sheet Number: 2 of 2	Date: 19/05/09	Scale: AS SHOWN
Drawn By: S.PERRY	Drawing Number: 109284	Rev: A

Note: REV A) FASCIA LAYOUT CHANGED & 2 OFF ON PROJECTING SIGN
Drawn: BS Date: 09/06/09

Document Issue

Document issued to:



BLAZE STANDARD PAINT FINISH IS 60% SEMI GLOSS, CLIENT TO
ADVISE PRIOR TO APPROVAL IF ANY SPECIAL FINISHES ARE REQUIRED

THE COPYRIGHT OF THIS DRAWING IS OWNED BY
BLAZE NEON LIMITED AND IS NOT TO BE DISCLOSED TO
OTHER PERSONS OR TO BE USED FOR
MANUFACTURING PURPOSES WITHOUT PERMISSION.


32 NEW STREET, SPALDING, LINCS, PE11 1DL

109284

scale 1:200 @ A3



11/06/09

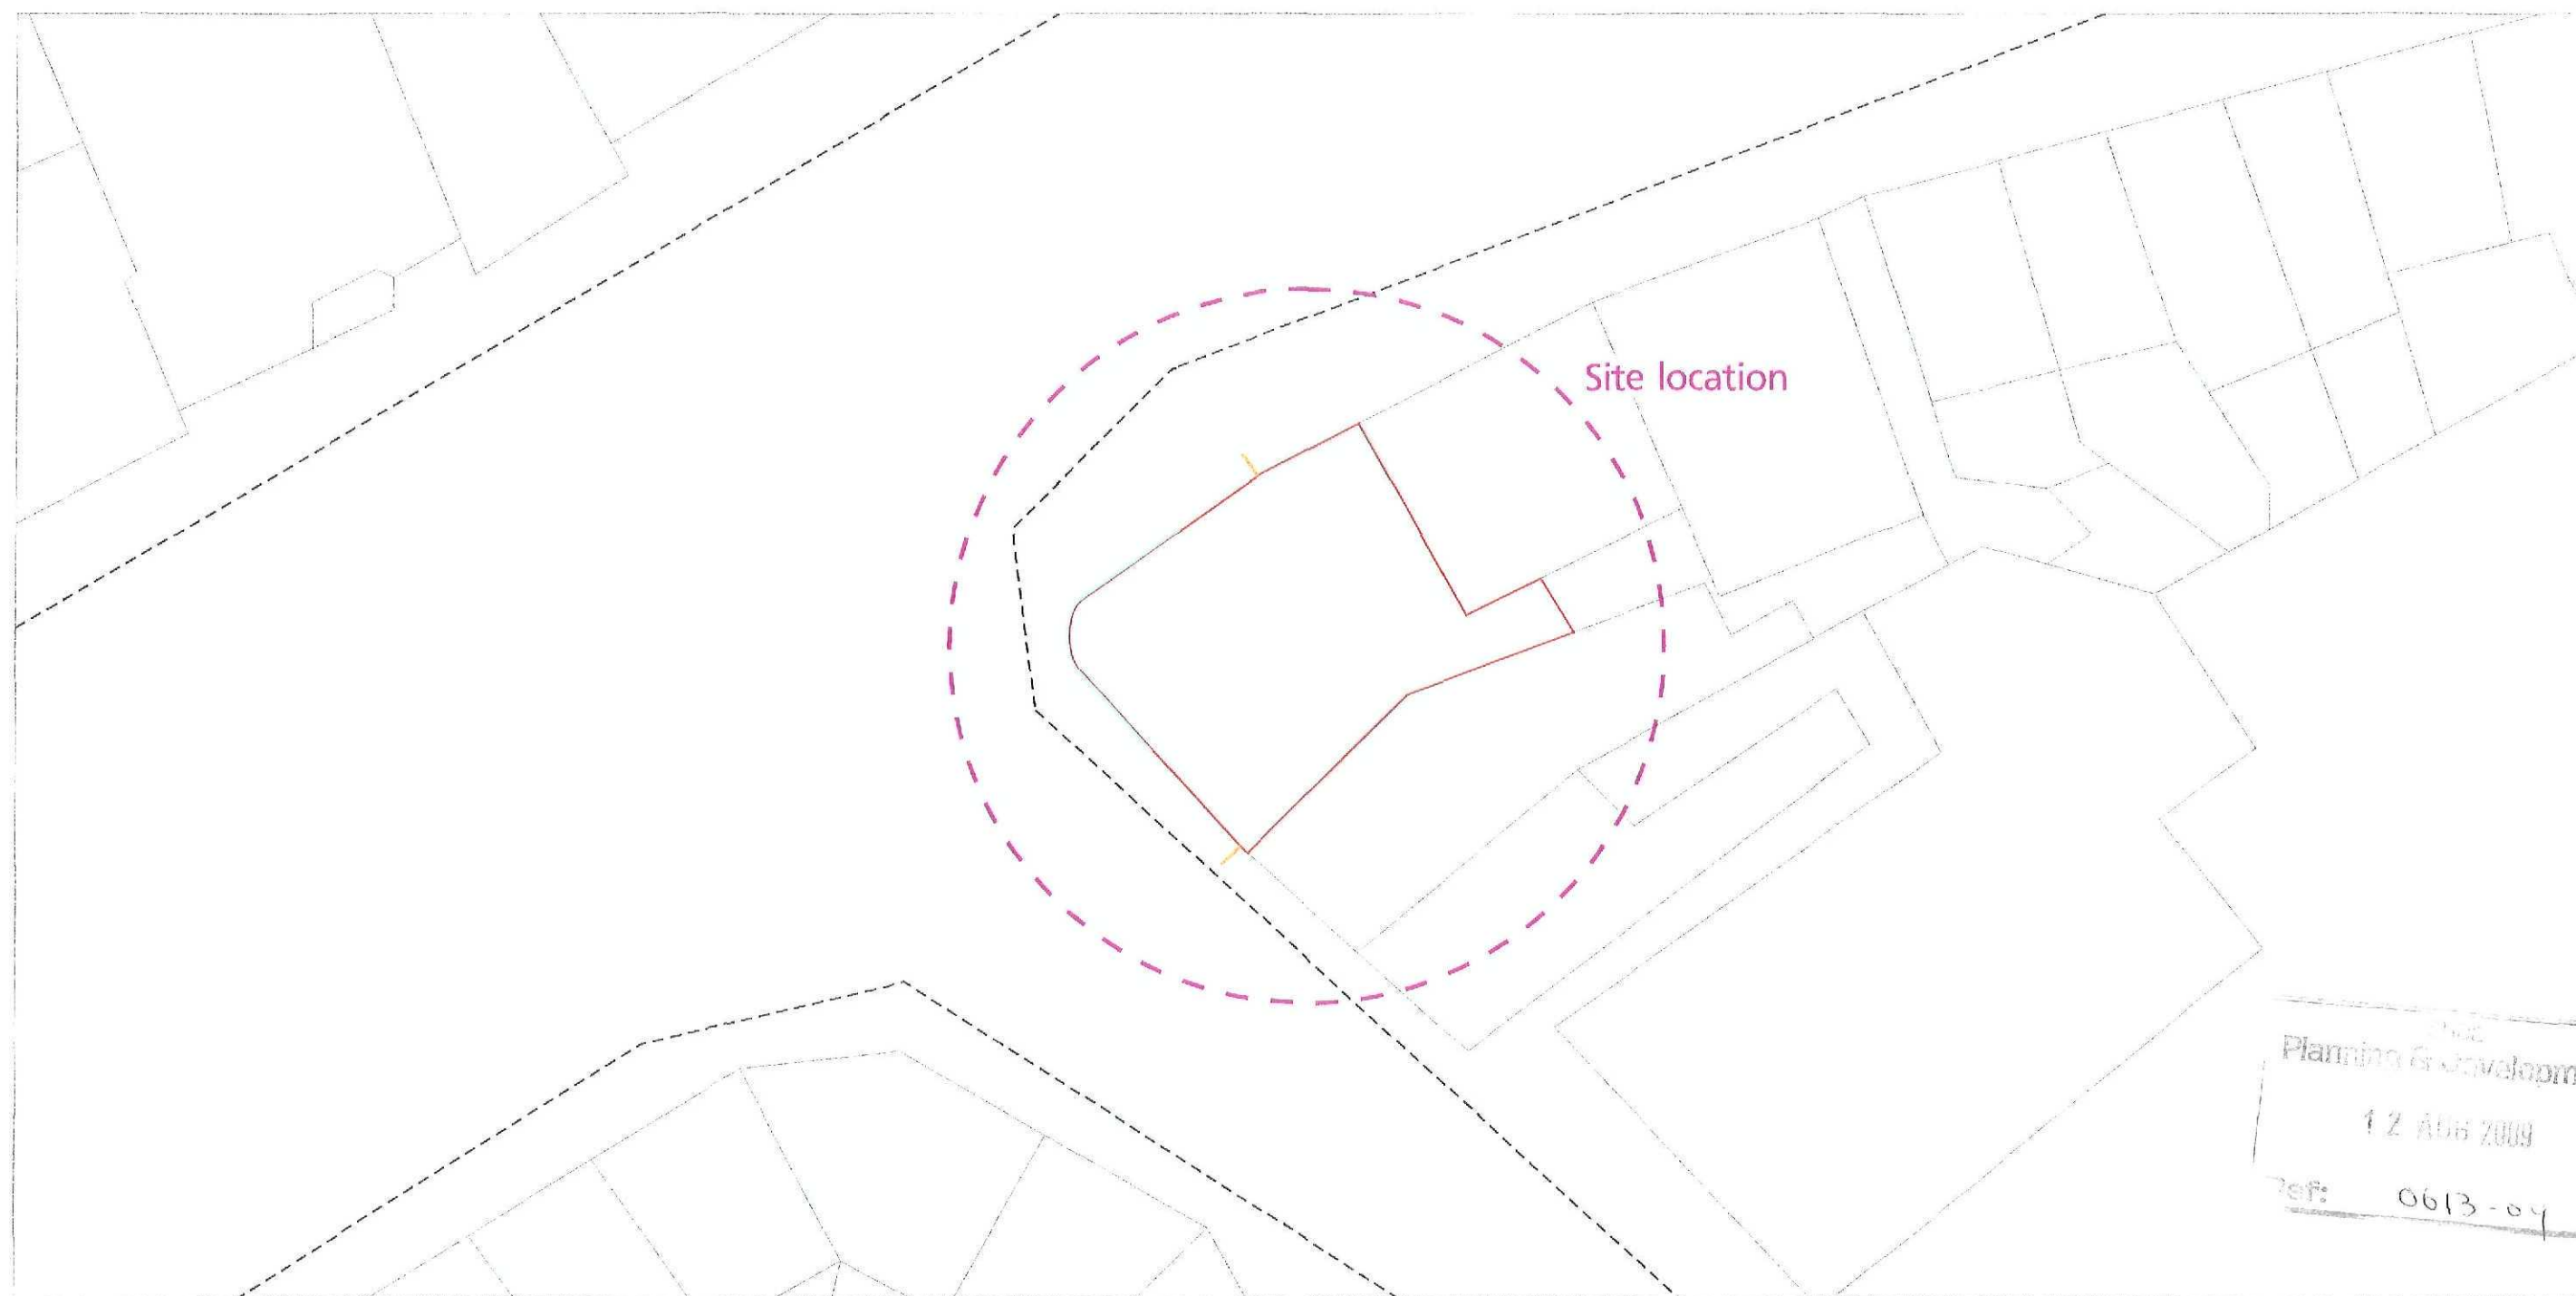

Planning & Development
12 AUG 2009
Ref: 0613-04

Metres
0 2 4 6 8
Scale 1:200



BLAZE NEON LTD
5 Patricia Way, Pysons Road,
Broadstairs, Kent. CT10 2XZ
T +44 (0) 1843 601075 F +44 (0) 1843 867924
www.blazeneon.com

Key

-  - **Ref: Item 1** INTERNALLY ILLUMINATED FASCIA SIGNS
-  - **Ref: Item 2** INTERNALLY ILLUMINATED PROJECTING SIGNS