
Typical fixing detail for face-fixed wall-mounted plaque using concealed fixings

SHDC
Planning & Development
10 OCT 2011
Ref: 0615-11

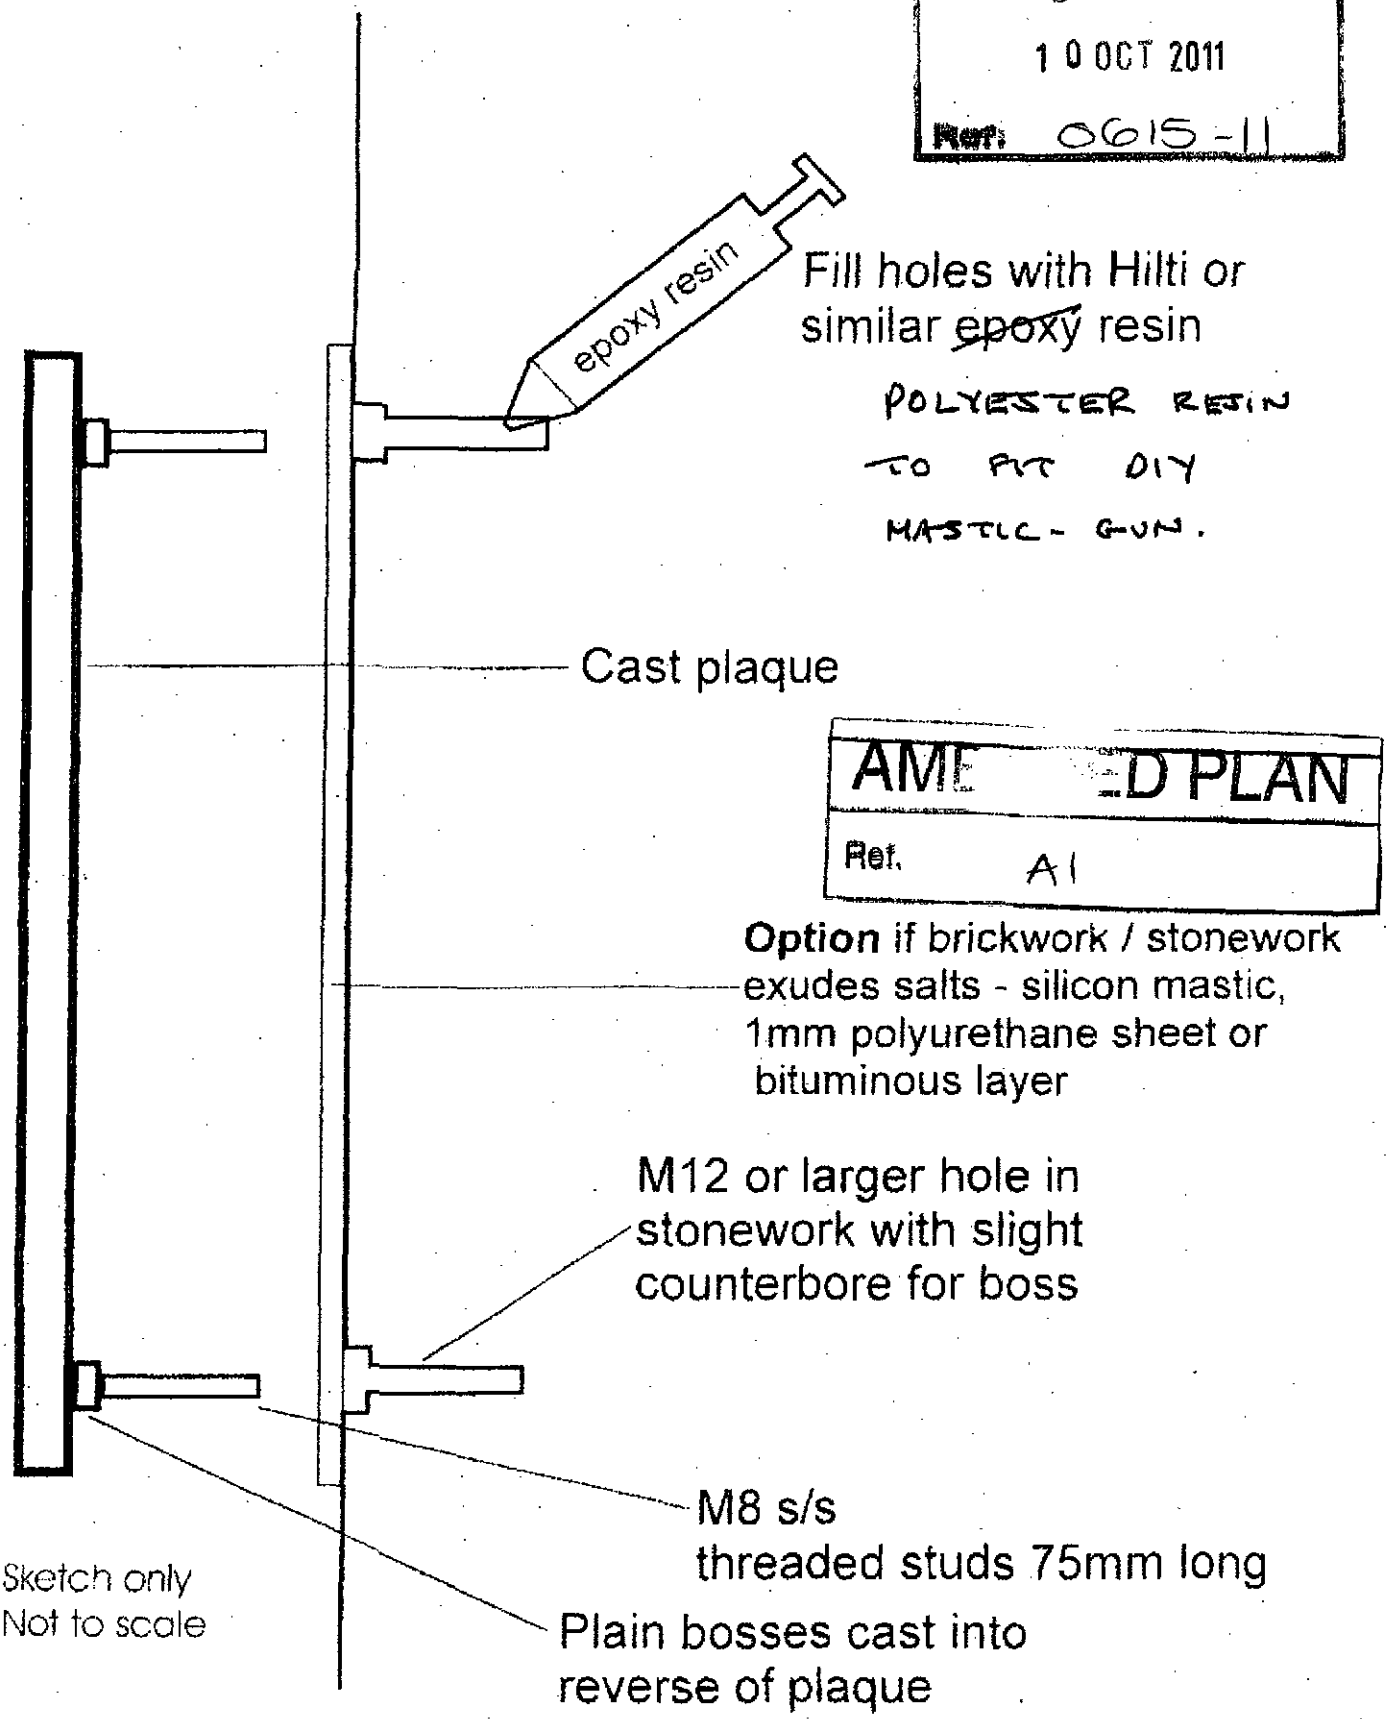

If you have a plaque fixing problem, please ring
Leander Architectural - Buxton, Derbyshire & Llanrhaeadr-ym-Mochnant, Powys
01298-814941 (Buxton) or 01691-780078 (Powys)