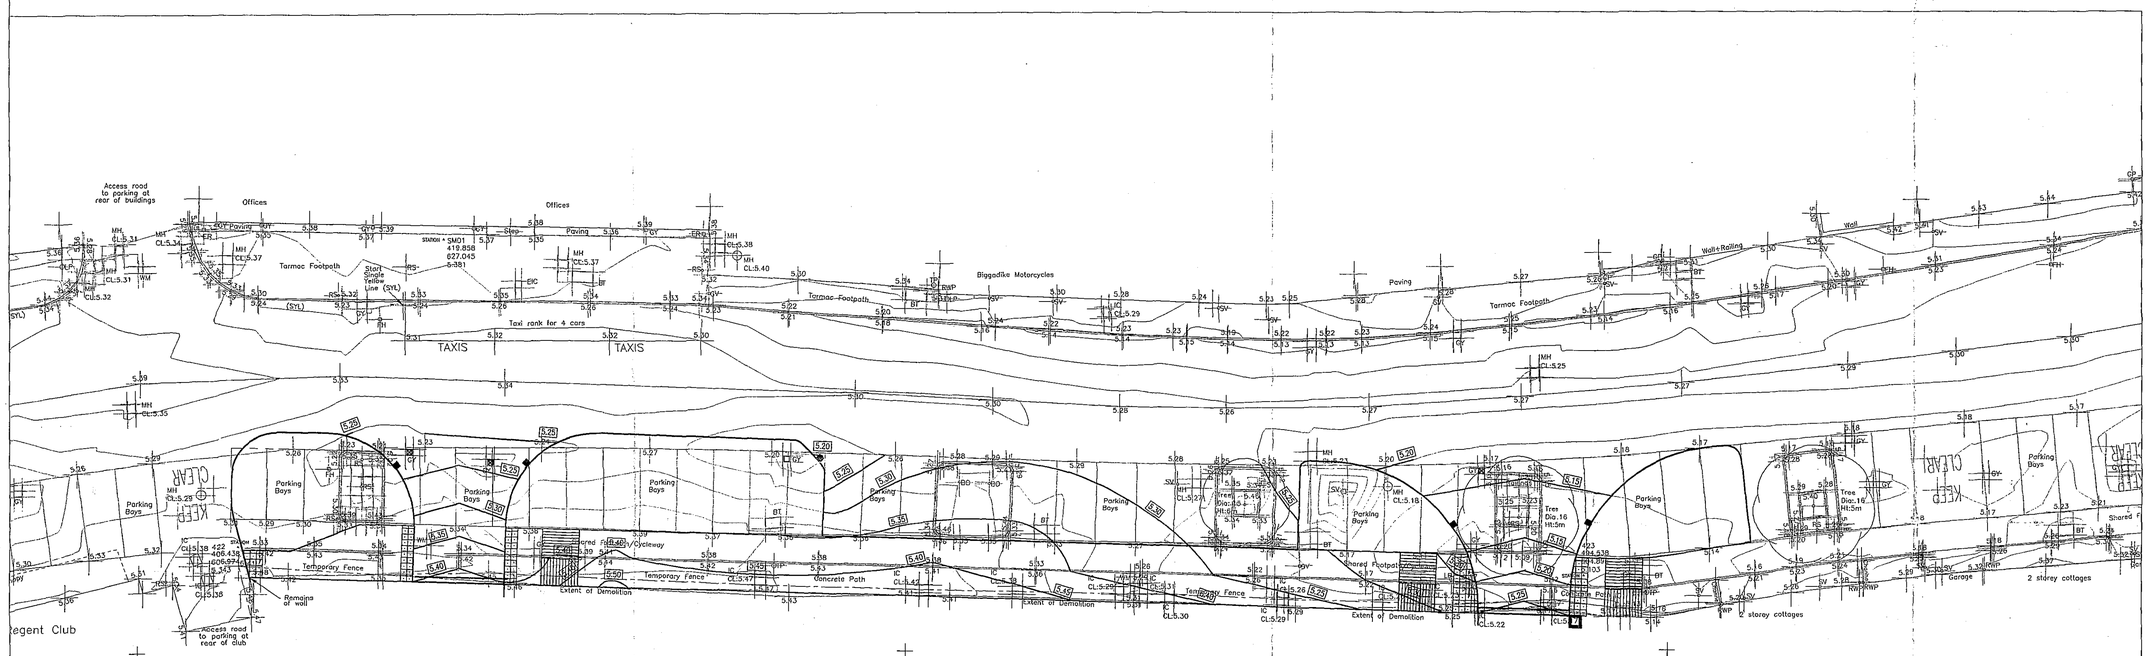

Access road to parking at rear of buildings
Offices
Offices
Tarmac Footpath
Start Single Yellow Line (SYL)
station = SM01 419.858 627.045 6-381
Taxi rank for 4 cars
TAXIS
TAXIS
Biggadike Motorcycles
Tarmac Footpath
Paving
Tarmac Footpath
Wall+Railing
Wall
Parking Bays
Parking Bays
Parking Bays