
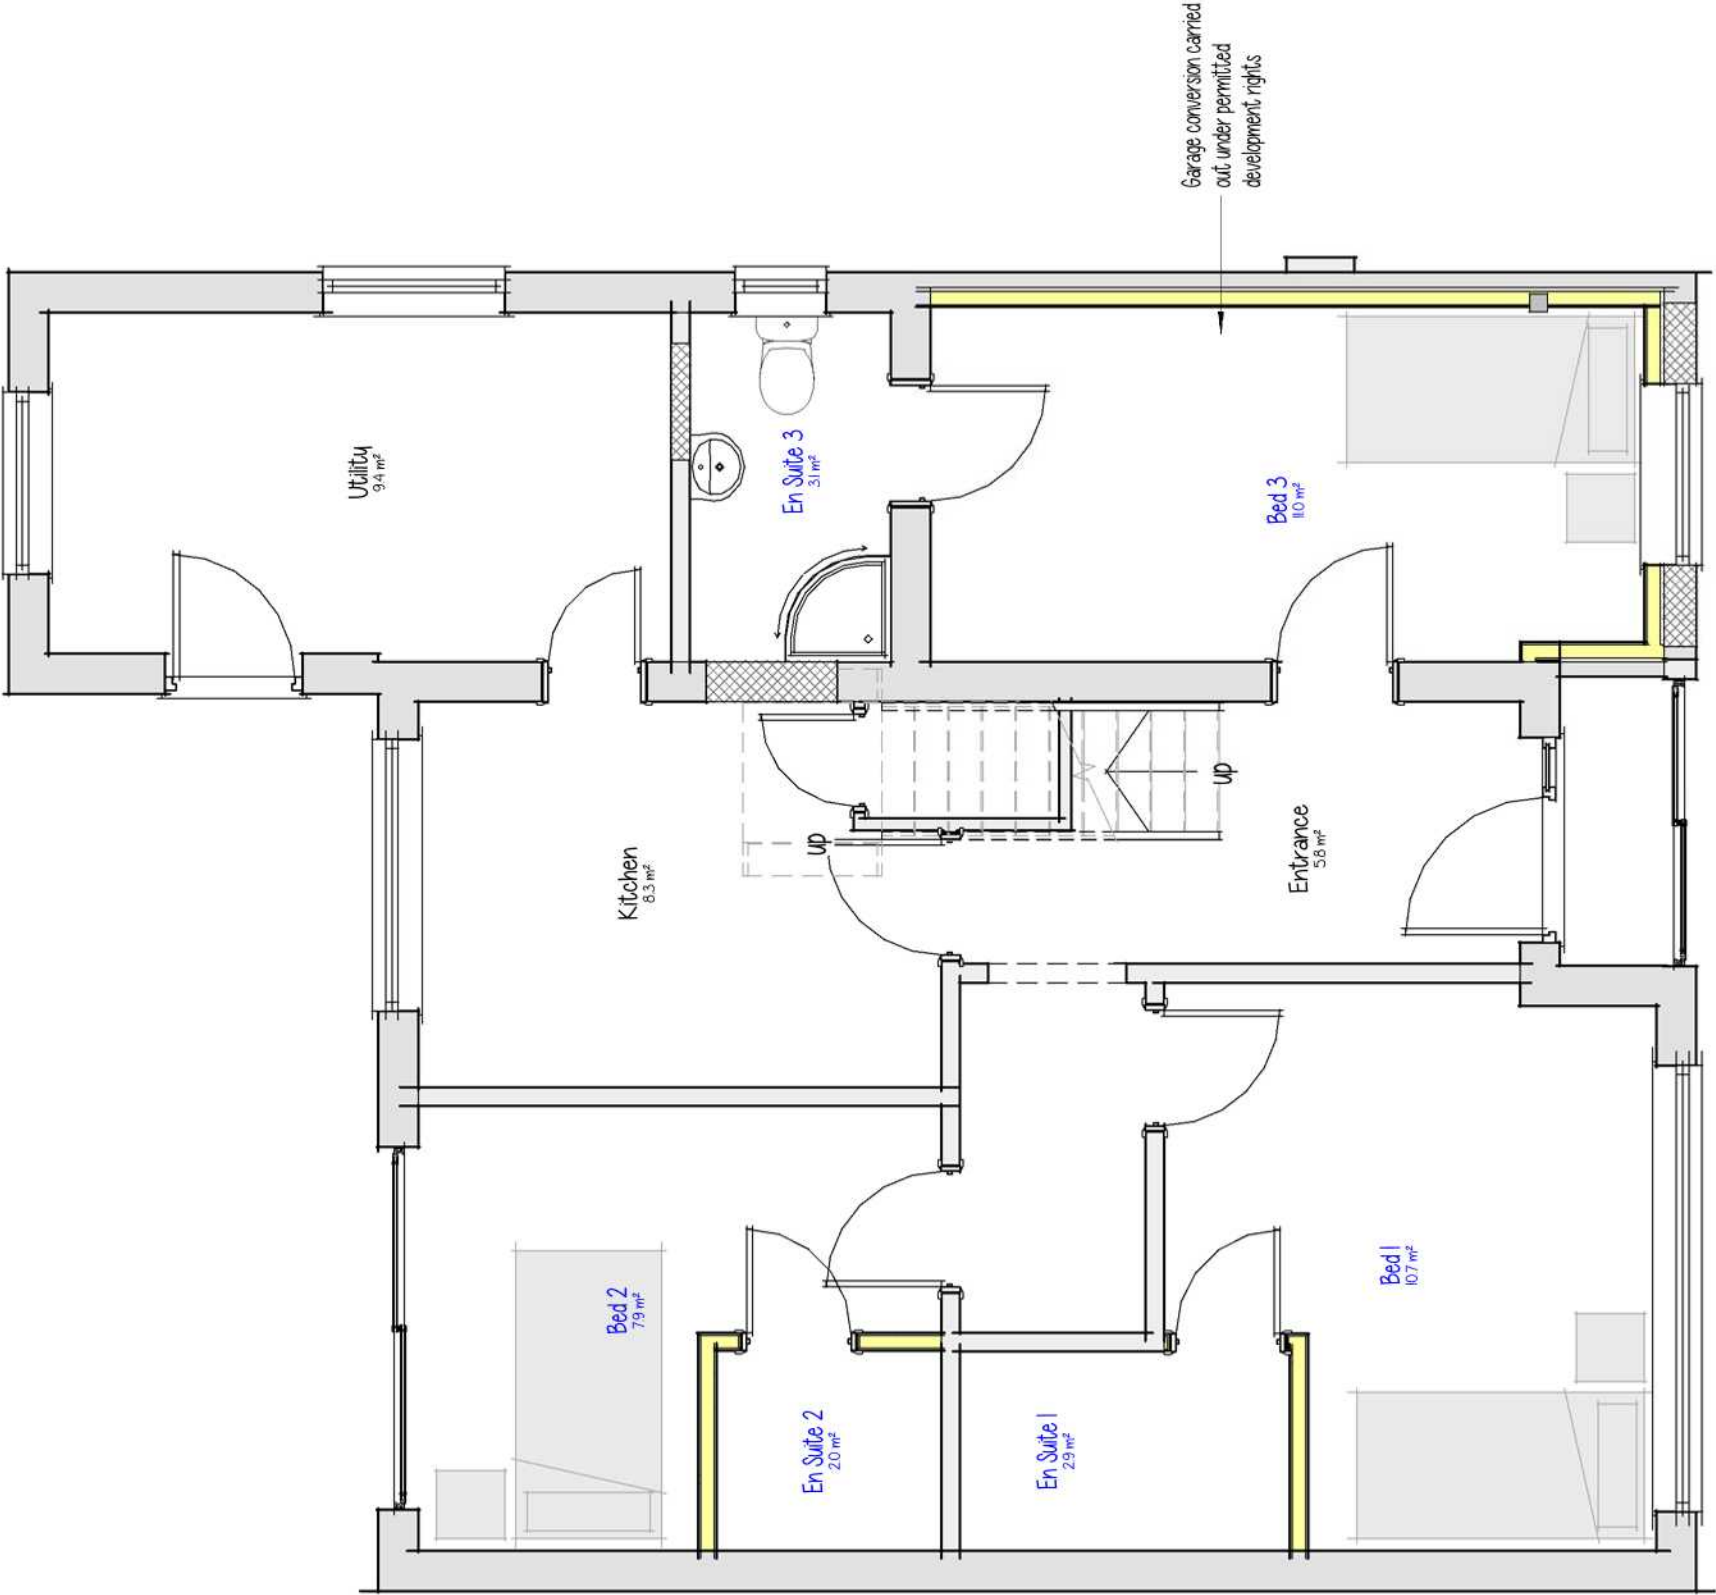


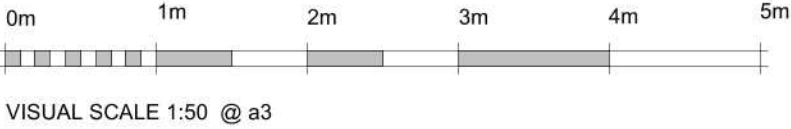

10 - Proposed Ground Floor Schedule		
Name	Area	Perimeter
Bed 1	10.75 m²	14.0 m
Bed 2	7.85 m²	12.8 m
Bed 3	10.95 m²	14.1 m
En Suite 1	2.85 m²	7.0 m
En Suite 2	1.95 m²	5.6 m
En Suite 3	3.05 m²	7.3 m
Grand total 6	37.45 m²	60.8 m

10 - Existing Ground Floor Schedule		
Name	Area	Perimeter
Entrance	5.80 m²	10.9 m
Kitchen	8.30 m²	12.0 m
Utility	9.40 m²	12.8 m
Grand total 3	23.50 m²	35.7 m