


LEGEND




NODE POINTS & FOCAL END POINTS
TO BE MORE HEAVILY LANDSCAPED
TO REINFORCE THEIR VISUAL IMPACT.

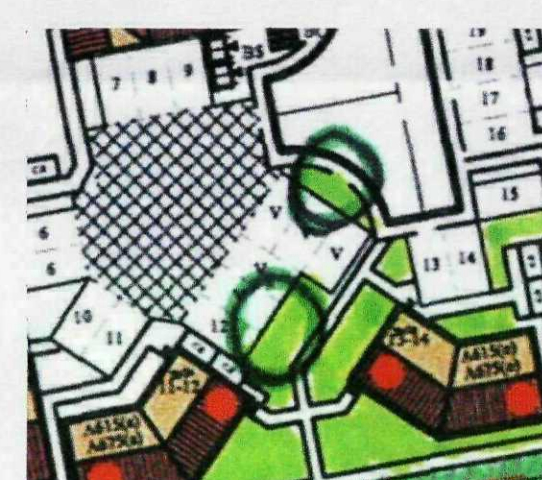


PARKING COURTS
VISUALLY DEFINED BY RAISED BED &
STREET TREES



LARGER PLOT FRONTAGES IN DOMINANT
POSITIONS ON THE STREET SCENE
TO RECEIVE ARCHITECTURAL TREES

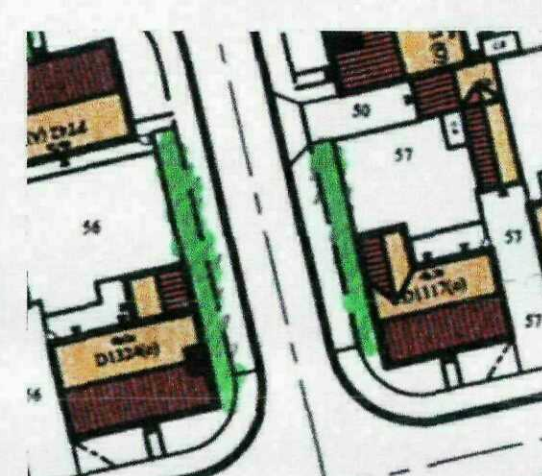

SCREEN FENCES IN PROMINENT POSITIONS
ON THE STREET SCENE TO RECEIVE
SCREEN UNDERPLANTING

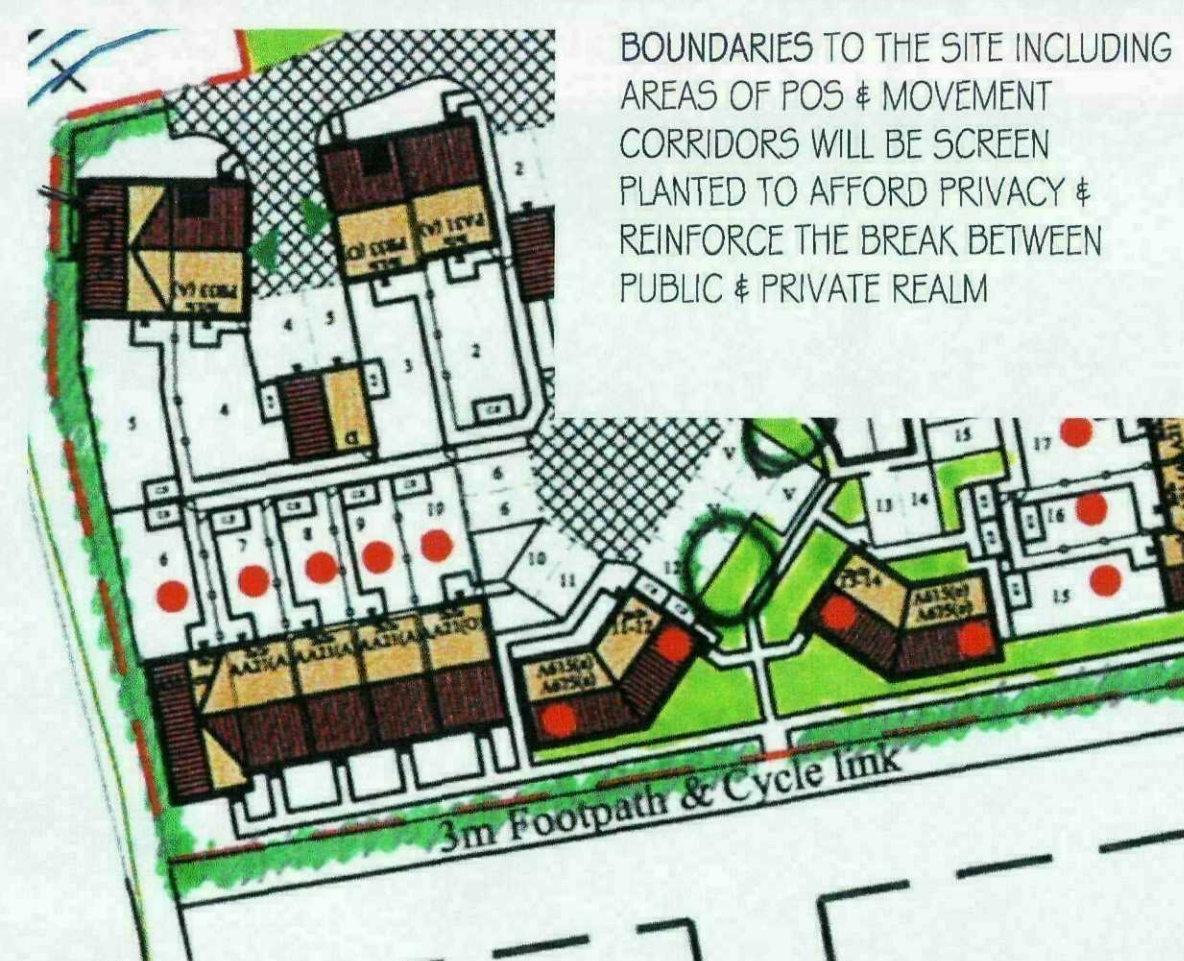

BOUNDARIES TO THE SITE INCLUDING
AREAS OF POS & MOVEMENT
CORRIDORS WILL BE SCREEN
PLANTED TO AFFORD PRIVACY &
REINFORCE THE BREAK BETWEEN
PUBLIC & PRIVATE REALM



Revisions

- A. 18.08.11. Landscaping Masterplan updated to correspond with site plan.
- B. 28.09.11. Landscaping Masterplan updated to correspond with replan of plots 21-58.

AMENDED PLAN

Ref. A1

SBC
Planning & Development
29 SEP 2011
Ref: 0620-11

LAND AT WYGATE, SPALDING - LANDSCAPING MASTERPLAN (1:500)

Dwg. No. TWY014-09

UNIT 2 | THE OSIERS BUSINESS PARK | LAVERSALL WAY | LEICESTER | LE19 1DX | T 0116 2816400 | F 0116 2816423

Ta
Wi