

Land at Wygate Spalding Lincolnshire


SHDC
Planning & Development
11 AUG 2011
Ref: 0620-11

Planning Drawings - August 2011


**Taylor
Wimpey**

Contents Page

DRAWING	DRAWING NUMBER	DRAWING	DRAWING NUMBER
House Types		PA31 floor plans	300/PA31/PL.1
		PA31 elevations	300/PA31/PL.2
D1324 floor plans	300/D1324/PL.1		
D1324 elevations render	300/D1324/PL.2	PT21 floor plans	300/PT21/PL.1
D1324 elevations cottage style	300/D1324/PL.3	PT21 elevations	300/PT21/PL.2
D1117 floor plans	300/D1117/PL.1	AA31 floor plans	300/AA31/PL.1
D1117 elevations	300/D1117/PL.2	AA31 elevations	300/AA31/PL.2
D1117 elevations cottage style	300/D1117/PL.3		
		AA21 floor plans	300/AA21/PL.1
PA48 floor plans	300/PA48/PL.1	AA21 elevations	300/AA21/PL.2
PA48 elevations	300/PA48/PL.2		
		A615/A675 floor plans	300/A615-A675/PL.1
PT42 floor plans	300/PT42/PL.1	A615/A675 elevations	300/A615-A675/PL.2
PT42 elevations	300/PT42/PL.2		
		Garage Types	
PD42 floor plans	300/PD42/PL.1		
PD42 elevations	300/PD42/PL.2	Single side gable	300/GD/19
PD42 elevations plots 35 & 50	300/PD42/PL.3		
		Single front gable	300/GD/20
PT34 floor plans	300/PT34/PL.1		
PT34 elevations	300/PT34/PL.2	Private double side gable	300/GD/22
PT34 elevations cottage style	300/PT34/PL.3		
		Shared double side gable	300/GD/24
PB33 floor plans	300/PB33/PL.1		
PB33 elevations	300/PB33/PL.2	Shared double front gable	300/GD/25
PB33 elevations feature plots	300/PB33/PL.3		
		Bespoke garage to plots 1-3	300/GD/54
PT32 floor plans	300/PT32/PL.1		
PT32 elevations	300/PT32/PL.2		

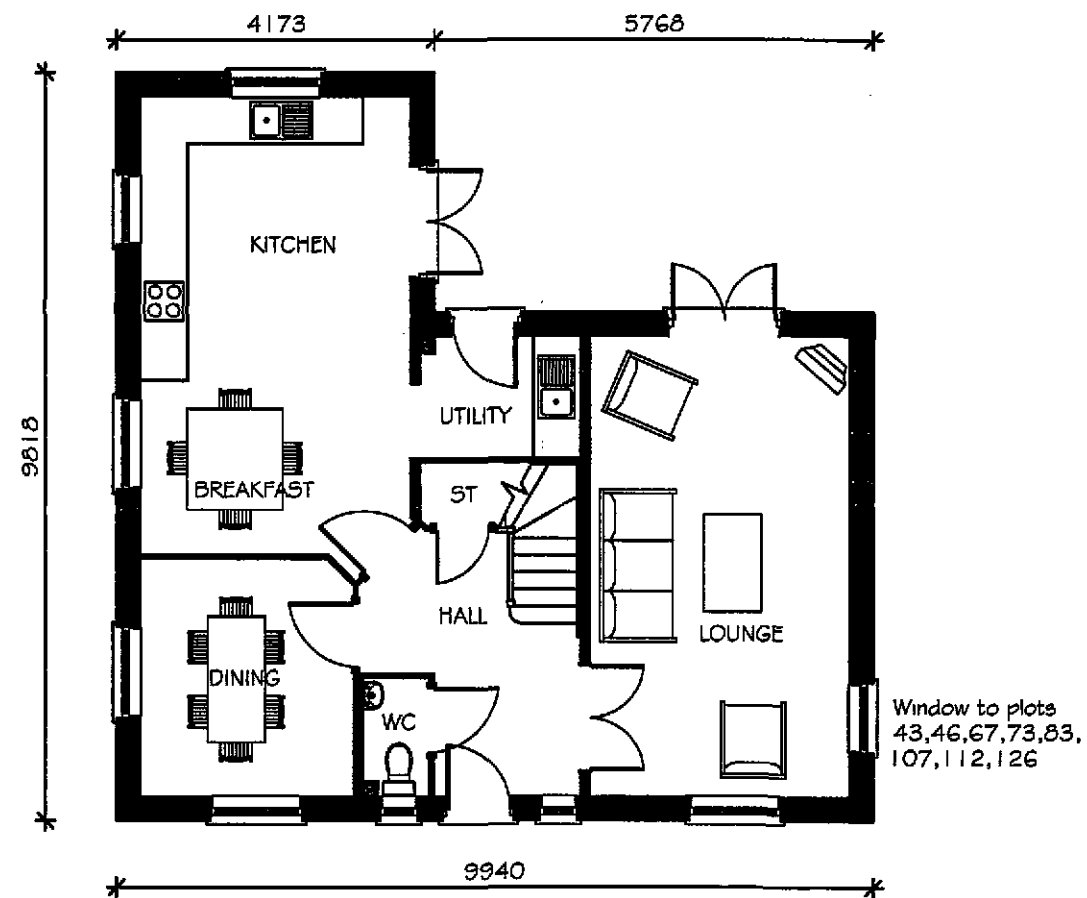

GROUND FLOOR PLAN

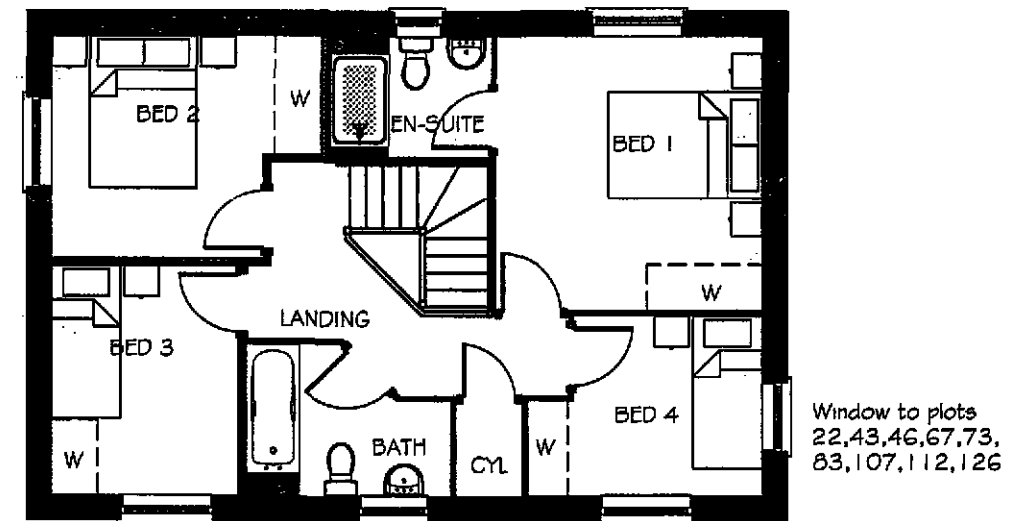

FIRST FLOOR PLAN

LAND AT WYGATE, SPALDING - D1324 FLOOR PLANS (1:100)

Dwg. No. 300/D1324/PL1

UNIT 2 | THE OSIERS BUSINESS PARK | LAVERSALL WAY | LEICESTER | LE19 1DX | T 0116 2816400 | F 0116 2816423

Taylor Wimpey



FRONT ELEVATION

Plot Specific chimney
refer to site plan
TWYO14_01 for locations



SIDE ELEVATION



REAR ELEVATION

Windows to plots
22,43,46,107,126

Windows to plots
43,46,107,126



SIDE ELEVATION

LAND AT WYGATE, SPALDING - D1324 ELEVATIONS (1:100)

Dwg. No. 300/D1324/PL2

UNIT 2 | THE OSIERS BUSINESS PARK | LAVERSALL WAY | LEICESTER | LE19 1DX | T 0116 2816400 | F 0116 2816423

Taylor Wimpey



FRONT ELEVATION

Plot Specific chimney
refer to site plan
TWYO14_01 for locations



SIDE ELEVATION



REAR ELEVATION

Windows to plots
67,73,83,112




SIDE ELEVATION

LAND AT WYGATE, SPALDING - D1324 ELEVATIONS COTTAGE STYLE (1:100)

Dwg. No. 300/D1324/PL3

UNIT 2 | THE OSIERS BUSINESS PARK | LAVERSALL WAY | LEICESTER | LE19 1DX | T 0116 2816400 | F 0116 2816423


**Taylor
Wimpey**

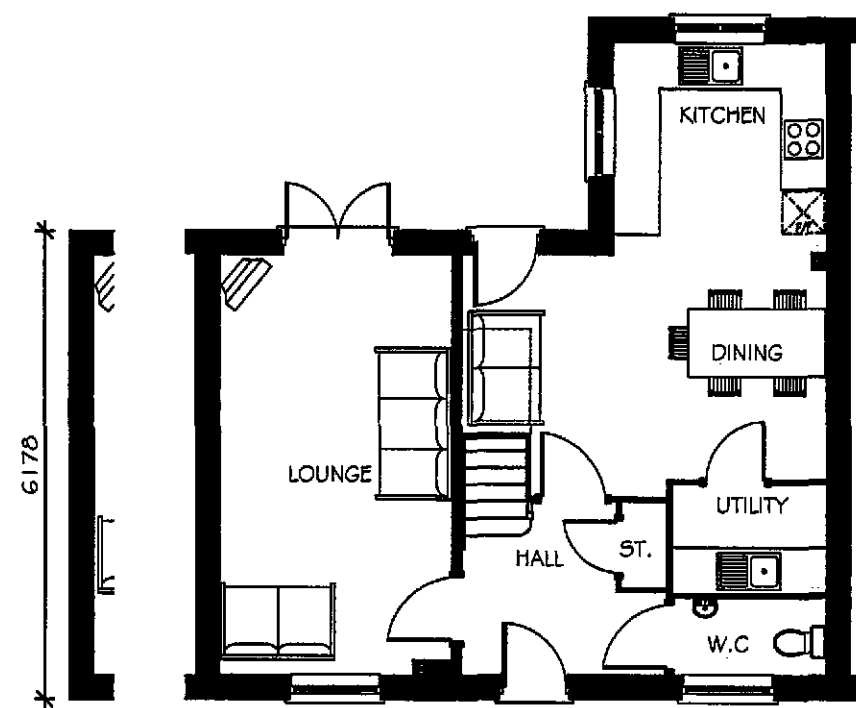

* 6178 *
* 8626 *
GROUND FLOOR

Plot specific
window to plots
26,29,34,42,
57,64,69,
115&124

Plot specific
window to plots
26,29,34,42,
57,64,69,
115&124

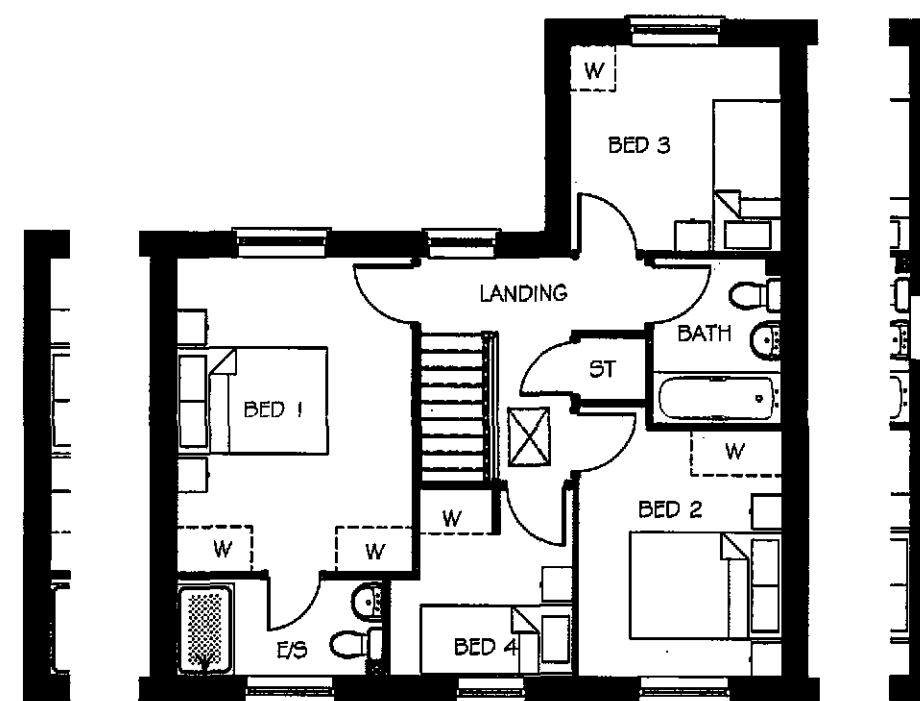

FIRST FLOOR

Plot specific
window to plots
26,29,34,42,57,
64,69,115,124

LAND AT WYGATE, SPALDING - D1117 FLOOR PLANS (1:100)

Dwg. No. 300/D1117/PL1

UNIT 2 | THE OSIERS BUSINESS PARK | LAVERSALL WAY | LEICESTER | LE19 1DX | T 0116 2816400 | F 0116 2816423

**Taylor
Wimpey**




FRONT ELEVATION



SIDE ELEVATION



REAR ELEVATION

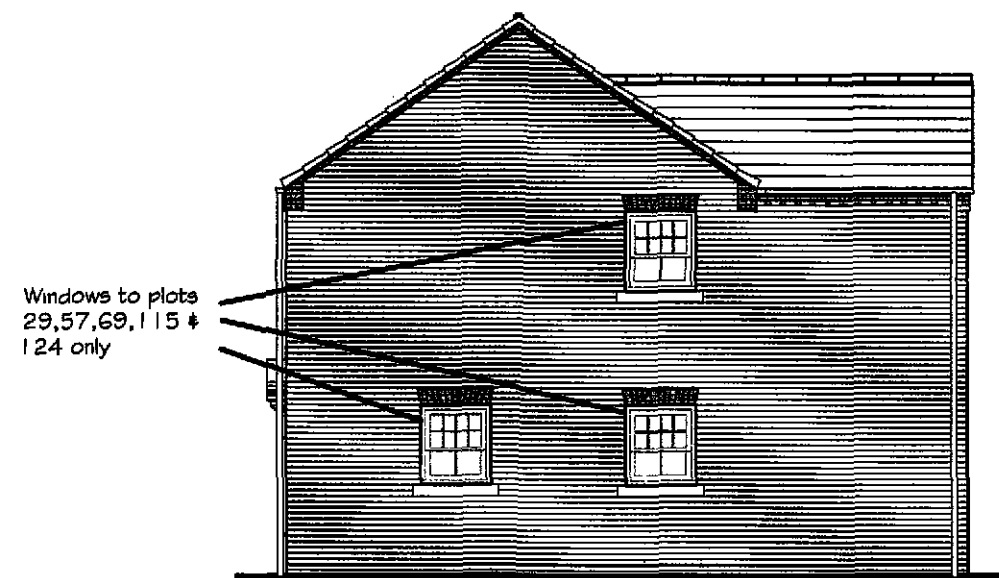

SIDE ELEVATION

PLOTS 29,57,66,69,115&124

LAND AT WYGATE, SPALDING - D1117 ELEVATIONS (1:100)

Dwg. No. 300/D1117/PL2

UNIT 2 | THE OSIERS BUSINESS PARK | LAVERSALL WAY | LEICESTER | LE19 1DX | T 0116 2816400 | F 0116 2816423

Taylor Wimpey



FRONT ELEVATION



SIDE ELEVATION



REAR ELEVATION



SIDE ELEVATION


PLOTS 26,34,42 #64

LAND AT WYGATE, SPALDING - D1117 ELEVATIONS COTTAGE STYLE (1:100)


Dwg. No. 300/D1117/PL3

UNIT 2 | THE OSIERS BUSINESS PARK | LAVERSALL WAY | LEICESTER | LE19 1DX | T 0116 2816400 | F 0116 2816423

Taylor Wimpey

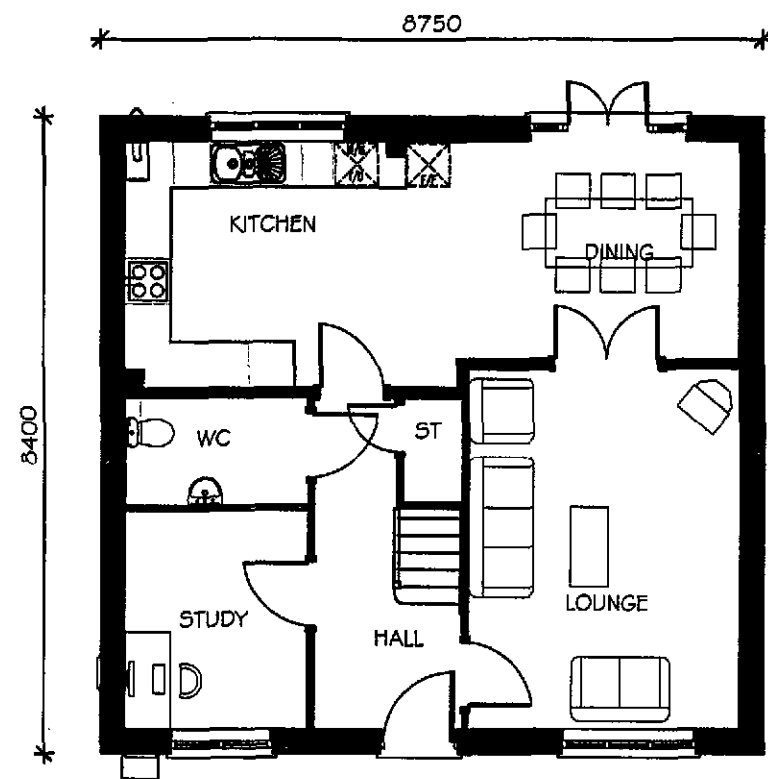

GROUND FLOOR PLAN

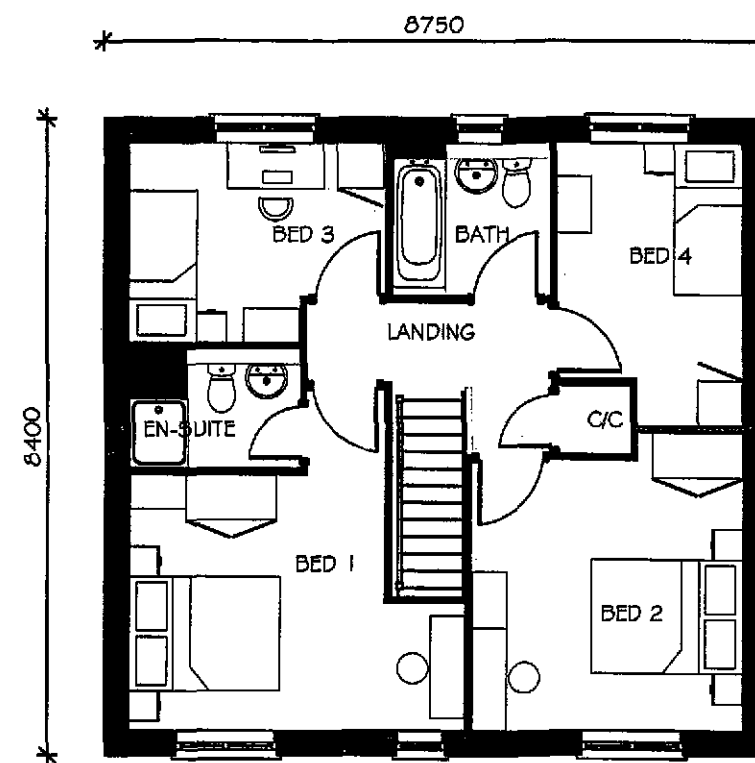

FIRST FLOOR PLAN

LAND AT WYGATE, SPALDING - PA48 FLOOR PLANS (1:100)

Dwg. No. 300/PA48/PL1

UNIT 2 | THE OSIERS BUSINESS PARK | LAVERSALL WAY | LEICESTER | LE19 1DX | T 0116 2816400 | F 0116 2816423

**Taylor
Wimpey**




FRONT ELEVATION



SIDE ELEVATION



REAR ELEVATION

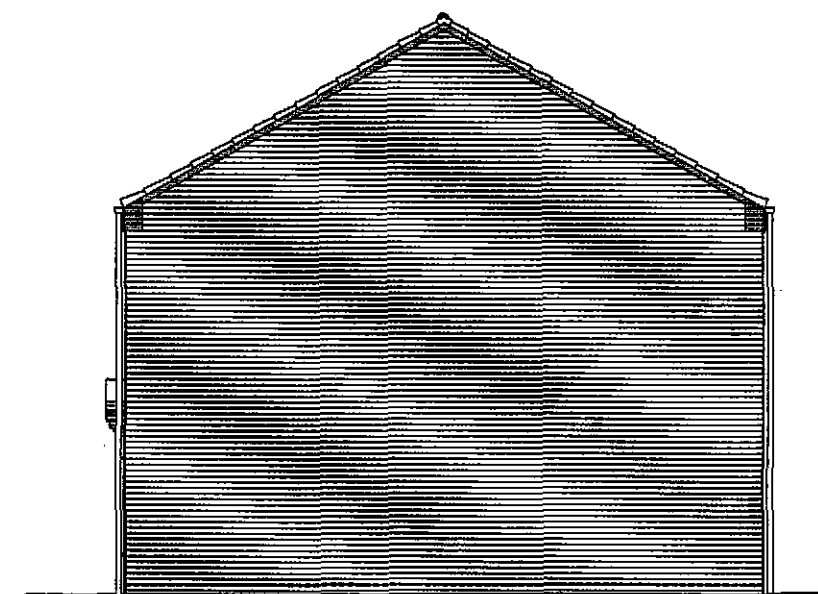


SIDE ELEVATION

LAND AT WYGATE, SPALDING - PA48 ELEVATIONS (1:00)


Dwg. No. 300/PA48/PL2

UNIT 2 | THE OSIERS BUSINESS PARK | LAVERSALL WAY | LEICESTER | LE19 1DX | T 0116 2816400 | F 0116 2816423

Taylor Wimpey

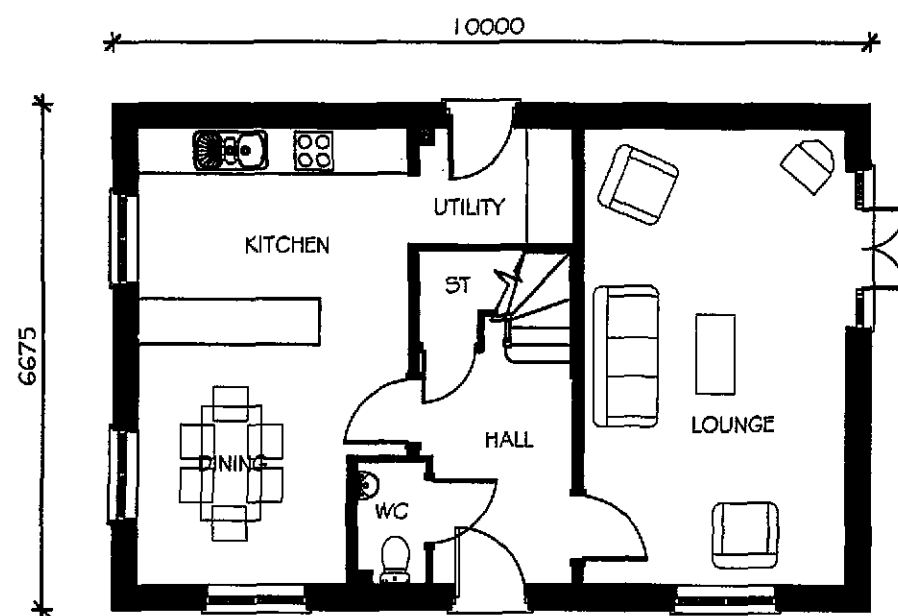

GROUND FLOOR PLAN

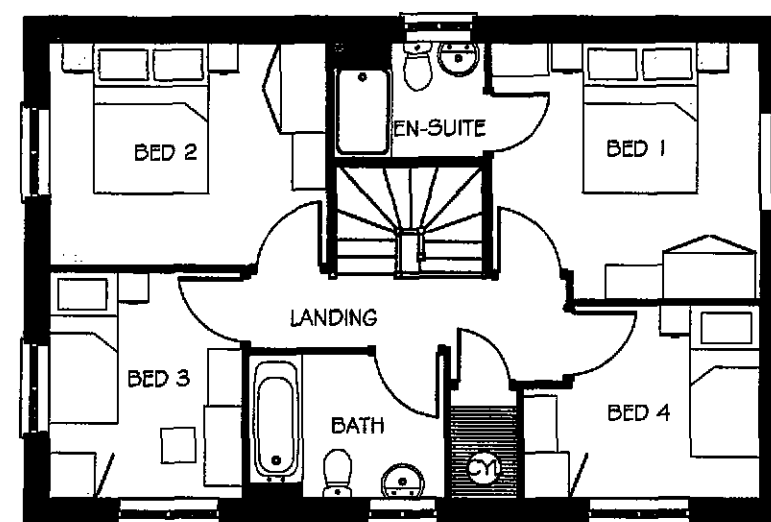

FIRST FLOOR PLAN

LAND AT WYGATE, SPALDING - PT42 FLOOR PLANS (1:100)


Dwg. No. 300/PT42/PL1

UNIT 2 | THE OSIERS BUSINESS PARK | LAVERSALL WAY | LEICESTER | LE19 1DX | T 0116 2816400 | F 0116 2816423


**Taylor
Wimpey**



FRONT ELEVATION

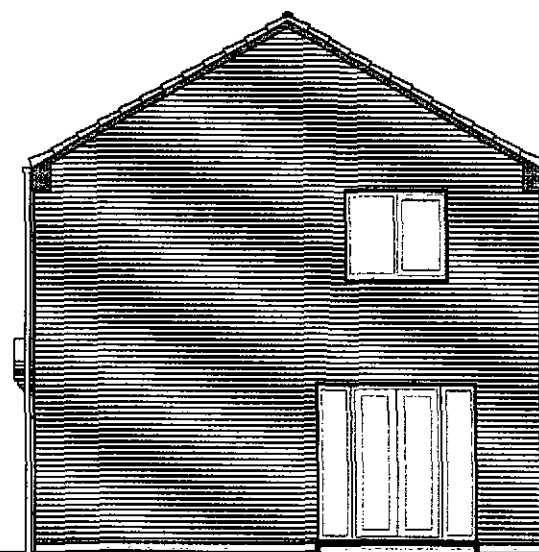

SIDE ELEVATION

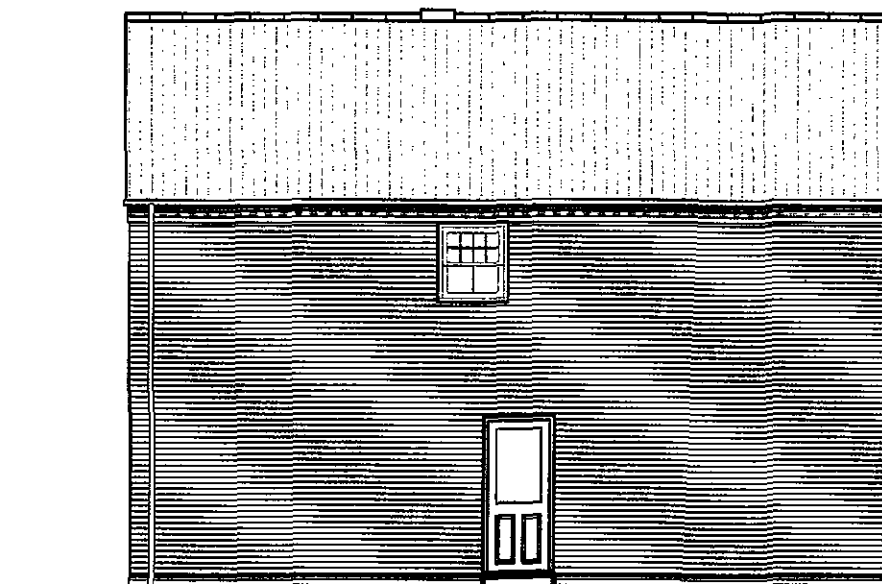

REAR ELEVATION




SIDE ELEVATION

LAND AT WYGATE, SPALDING - PT42 ELEVATIONS (1:100)


Dwg. No. 300/PT42/PL2

UNIT 2 | THE OSIERS BUSINESS PARK | LAVERSALL WAY | LEICESTER | LE19 1DX | T 0116 2816400 | F 0116 2816423

**Taylor
Wimpey**

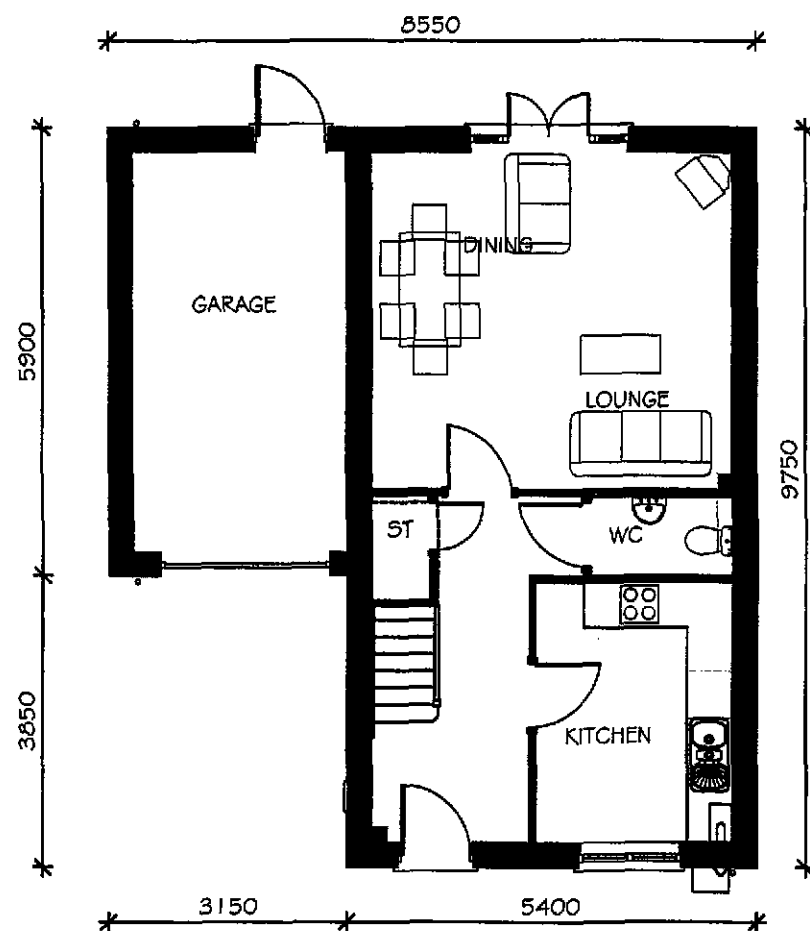

GROUND FLOOR PLAN

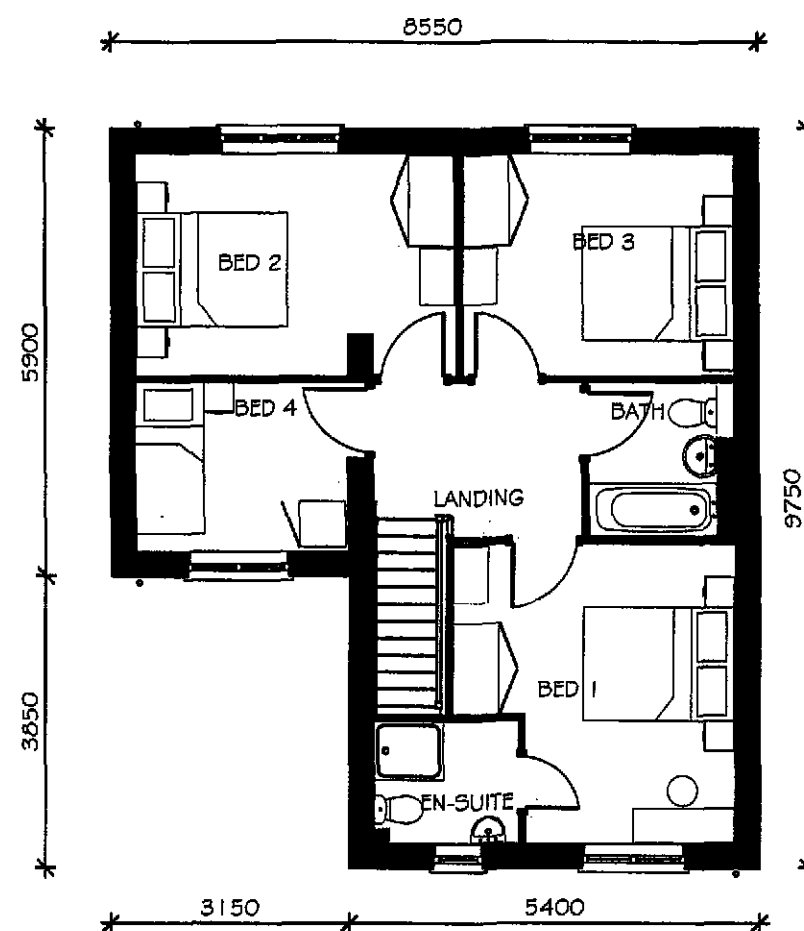


FIRST FLOOR PLAN

LAND AT WYGATE, SPALDING - PD42 FLOOR PLANS (1:100)

Dwg. No. 300/PD42/PL1

UNIT 2 | THE OSIERS BUSINESS PARK | LAVERSALL WAY | LEICESTER | LE19 1DX | T 0116 2816400 | F 0116 2816423

Taylor Wimpey

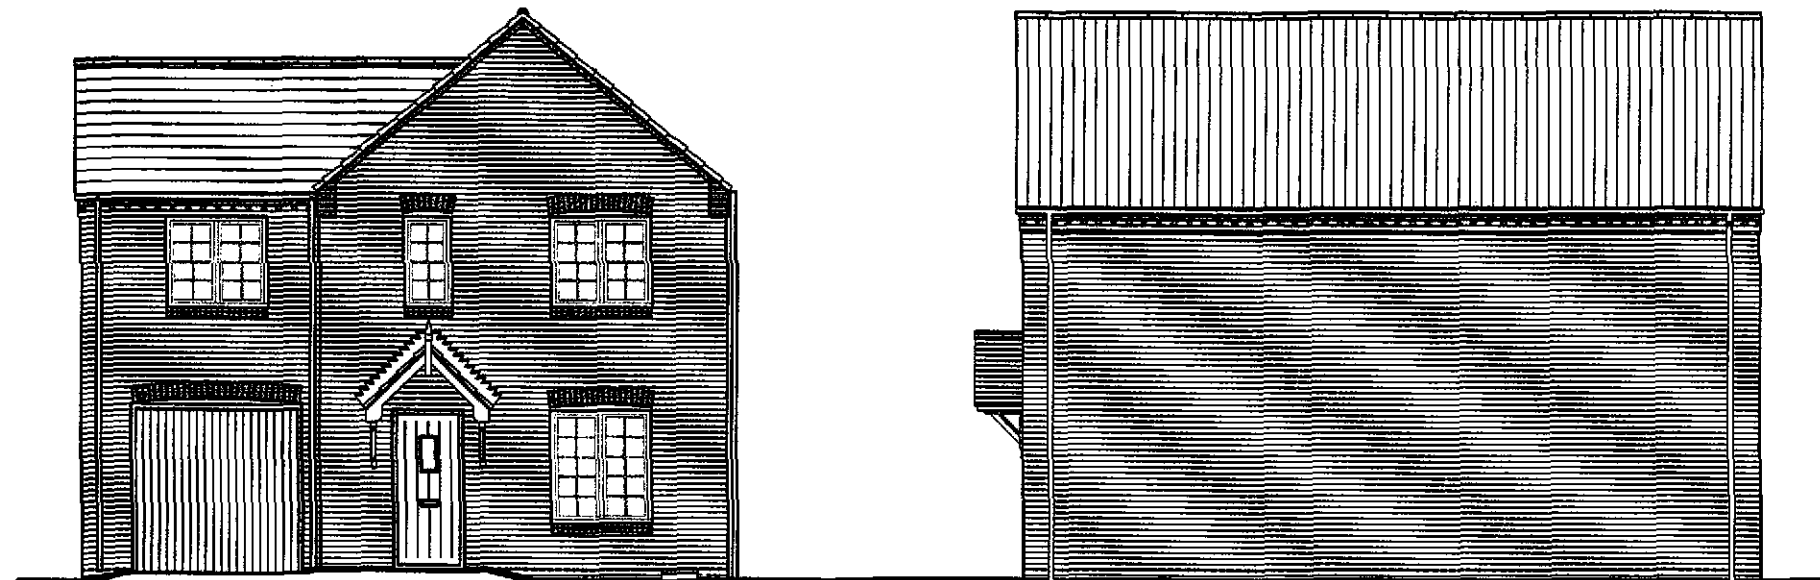


FRONT ELEVATION

SIDE ELEVATION



REAR ELEVATION

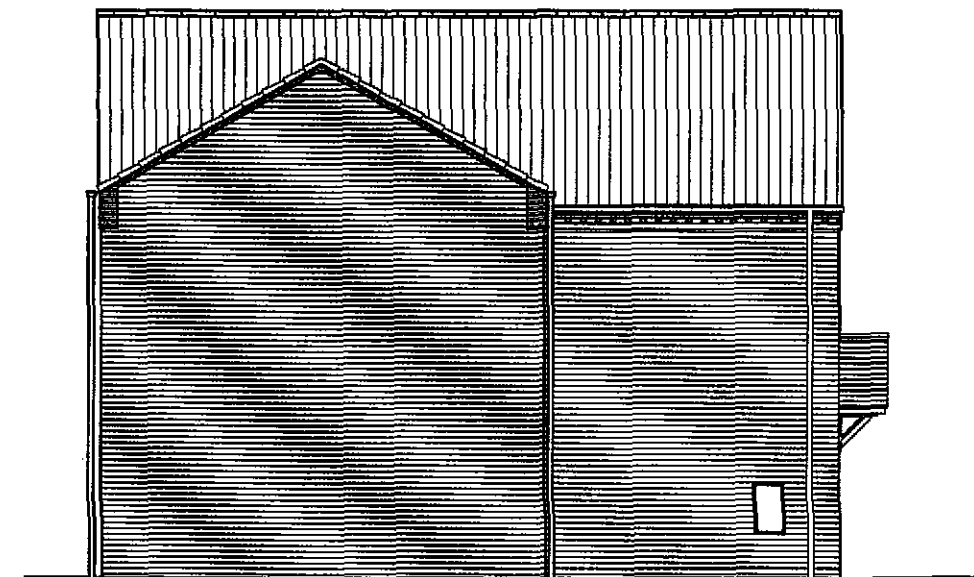

SIDE ELEVATION

LAND AT WYGATE, SPALDING - PD42 ELEVATIONS (1:100)


Dwg. No. 300/PD42/PL2

UNIT 2 | THE OSIERS BUSINESS PARK | LAVERSALL WAY | LEICESTER | LE19 1DX | T 0116 2816400 | F 0116 2816423

**Taylor
Wimpey**




FRONT ELEVATION

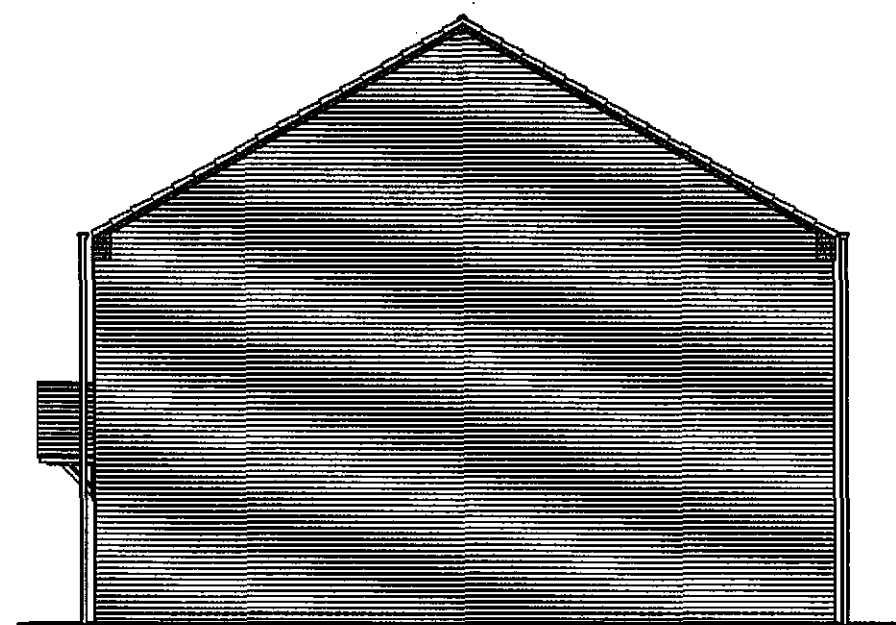

SIDE ELEVATION



REAR ELEVATION

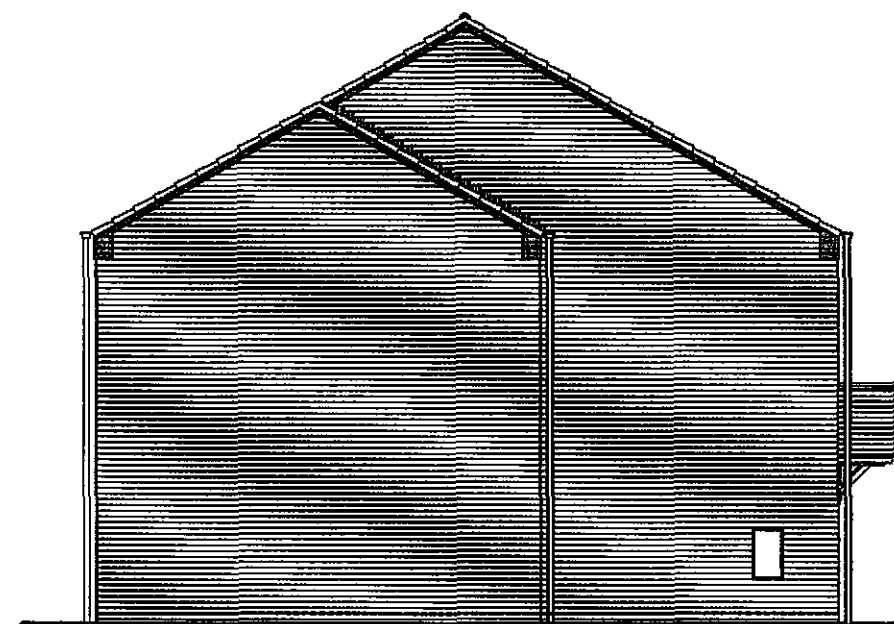

SIDE ELEVATION


PLOTS 35 & 50

LAND AT WYGATE, SPALDING - PD42 ELEVATIONS (1:100)


Dwg. No. 300/PD42/PL3

UNIT 2 | THE OSIERS BUSINESS PARK | LAVERSALL WAY | LEICESTER | LE19 1DX | T 0116 2816400 | F 0116 2816423

Taylor Wimpey

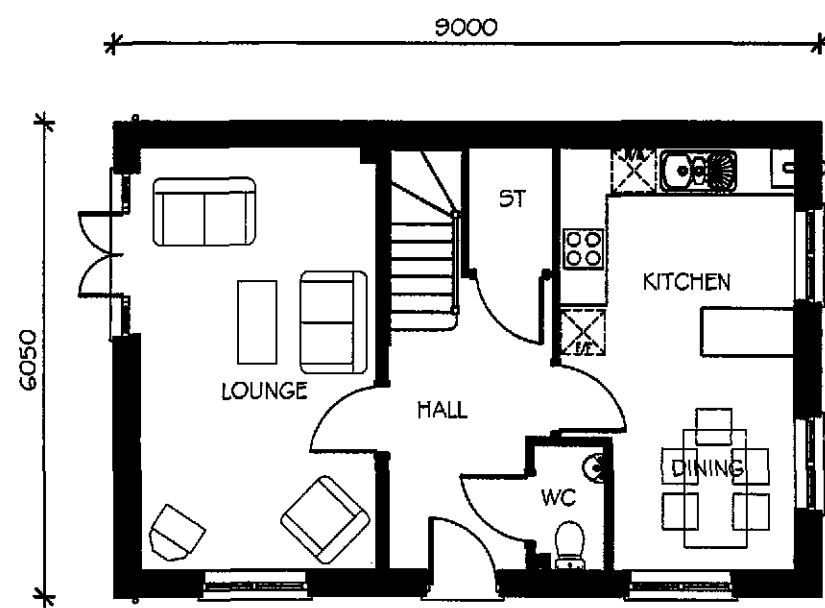

GROUND FLOOR PLAN

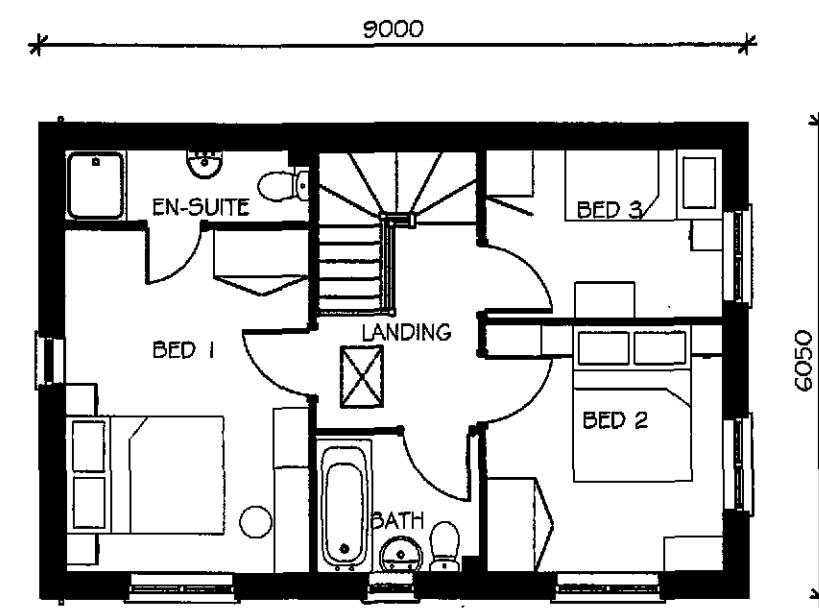


FIRST FLOOR PLAN

LAND AT WYGATE, SPALDING - PT34 FLOOR PLANS (1:100)


Dwg. No. 300/PT34/PL1

UNIT 2 | THE OSIERS BUSINESS PARK | LAVERSALL WAY | LEICESTER | LE19 1DX | T 0116 2816400 | F 0116 2816423


Taylor Wimpey

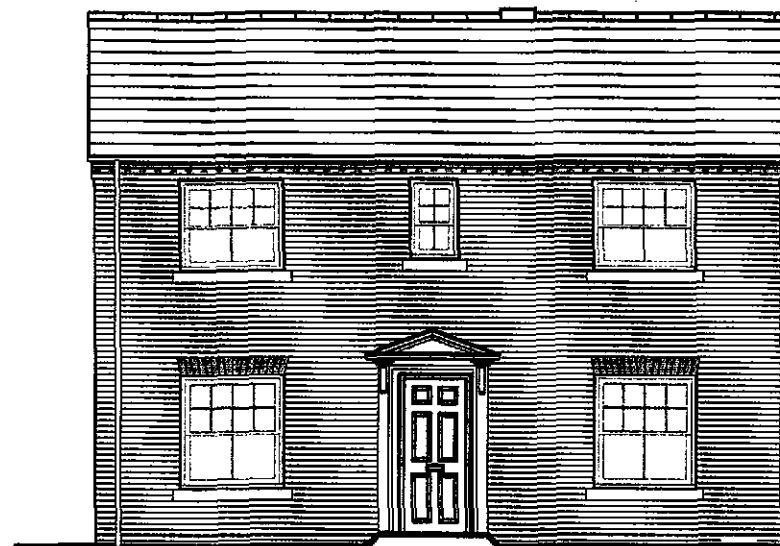


FRONT ELEVATION

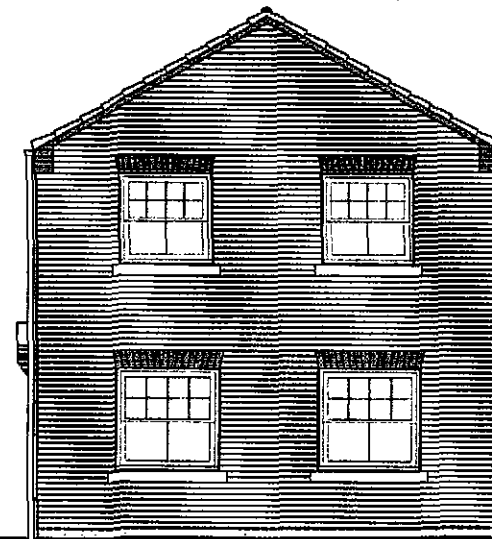

SIDE ELEVATION

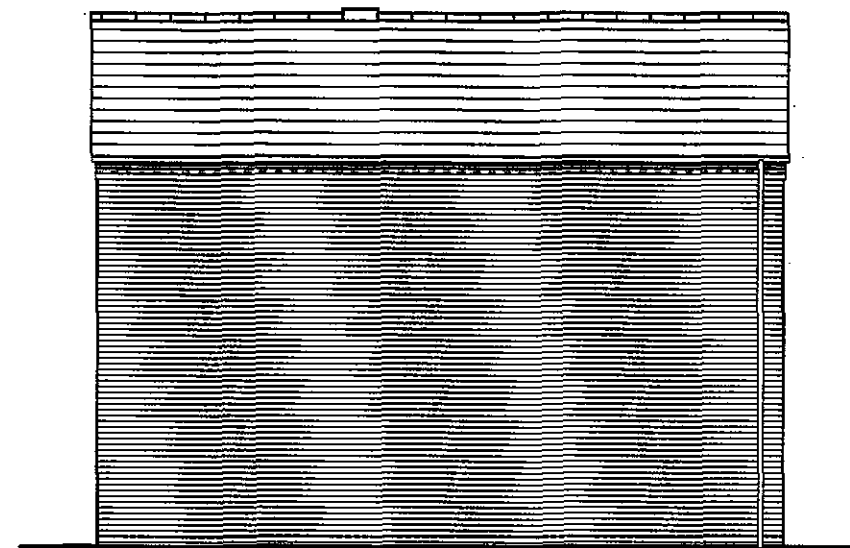

REAR ELEVATION

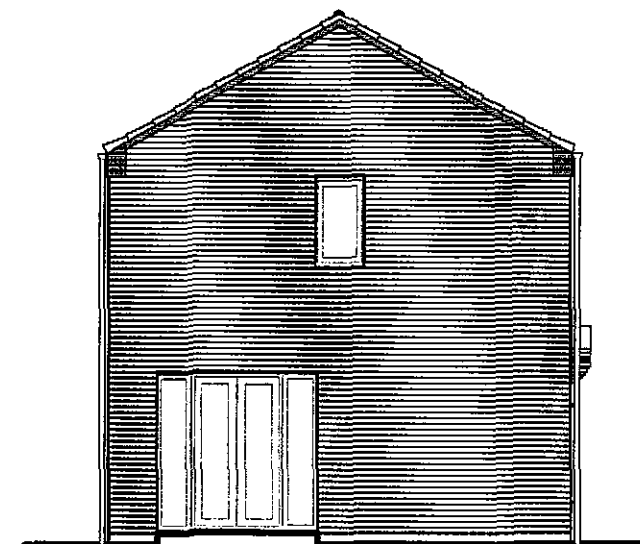

SIDE ELEVATION

PLOTS 5& 60

LAND AT WYGATE, SPALDING - PT34 ELEVATIONS (1:100)

Dwg. No. 300/PT34/PL2

UNIT 2 | THE OSIERS BUSINESS PARK | LAVERSALL WAY | LEICESTER | LE19 1DX | T 0116 2816400 | F 0116 2816423


Taylor Wimpey




FRONT ELEVATION



SIDE ELEVATION

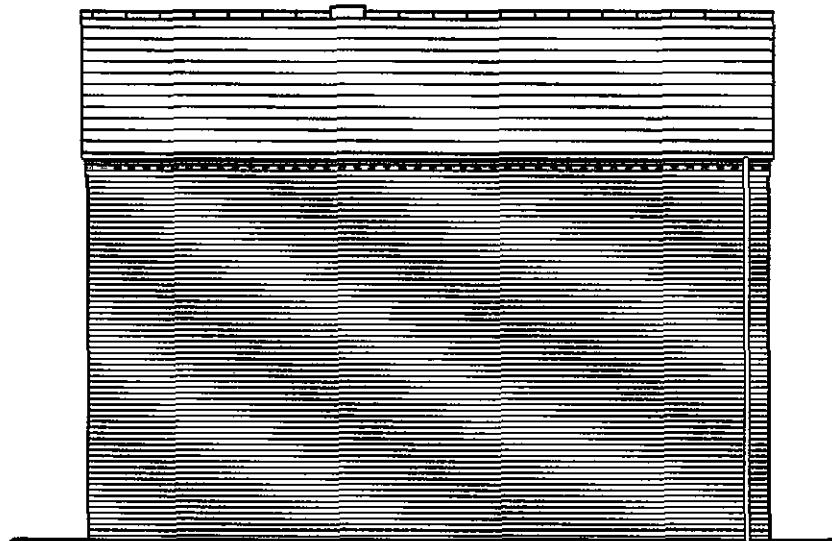

REAR ELEVATION

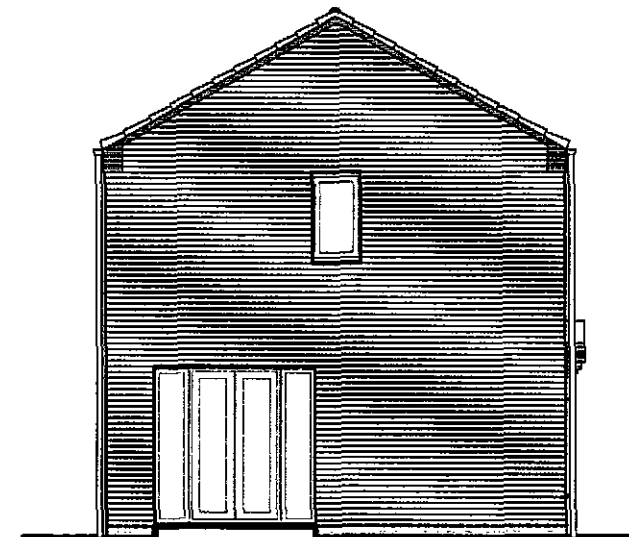

SIDE ELEVATION


PLOTS 80 & 71

LAND AT WYGATE, SPALDING - PT34 ELEVATIONS COTTAGE STYLE (1:100)


Dwg. No. 300/PT34/PL3

UNIT 2 | THE OSIERS BUSINESS PARK | LAVERSALL WAY | LEICESTER | LE19 1DX | T 0116 2816400 | F 0116 2816423


Taylor Wimpey

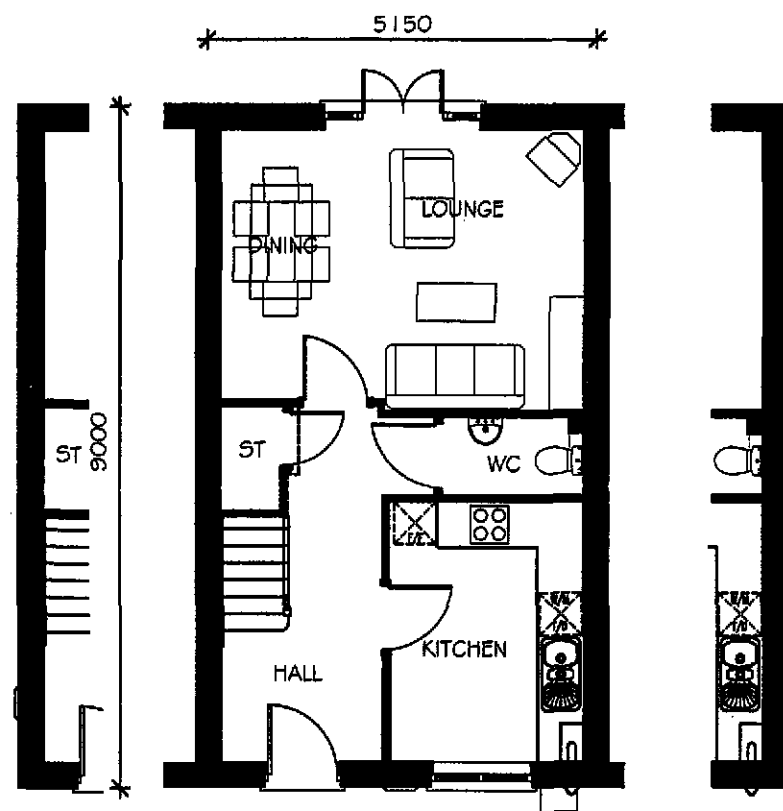

GROUND FLOOR PLAN

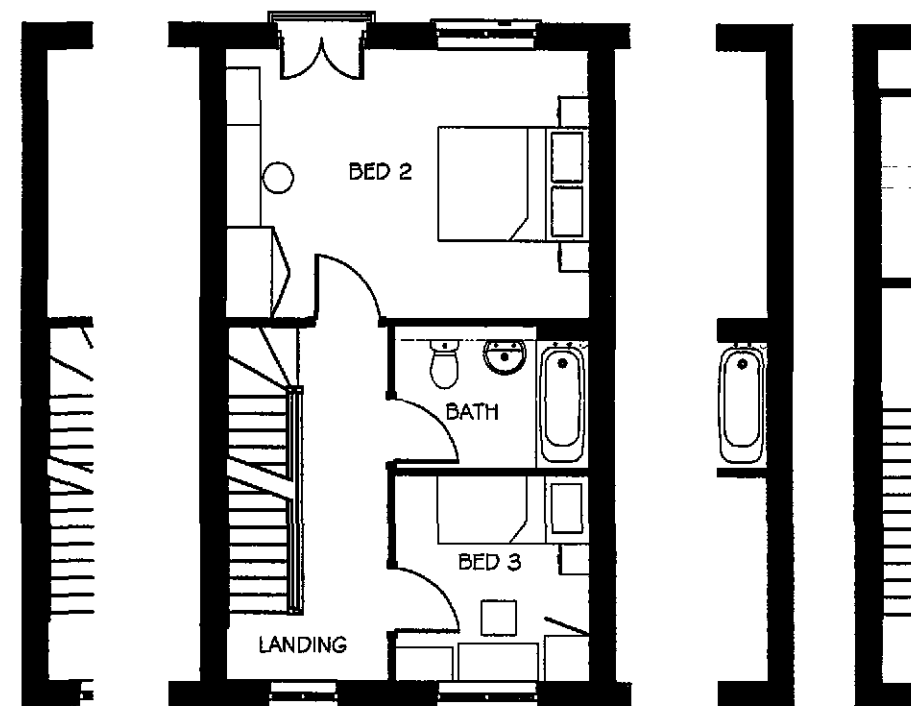

FIRST FLOOR PLAN

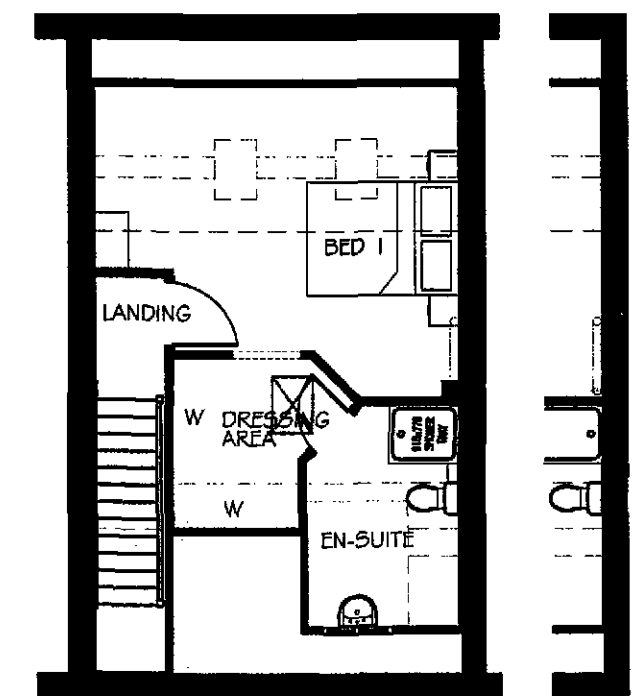

SECOND FLOOR PLAN

LAND AT WYGATE, SPALDING - PB33 FLOOR PLANS (1:100)


Dwg. No. 300/PB33/PL1

UNIT 2 | THE OSIERS BUSINESS PARK | LAVERSALL WAY | LEICESTER | LE19 1DX | T 0116 2816400 | F 0116 2816423

Taylor Wimpey




FRONT ELEVATION

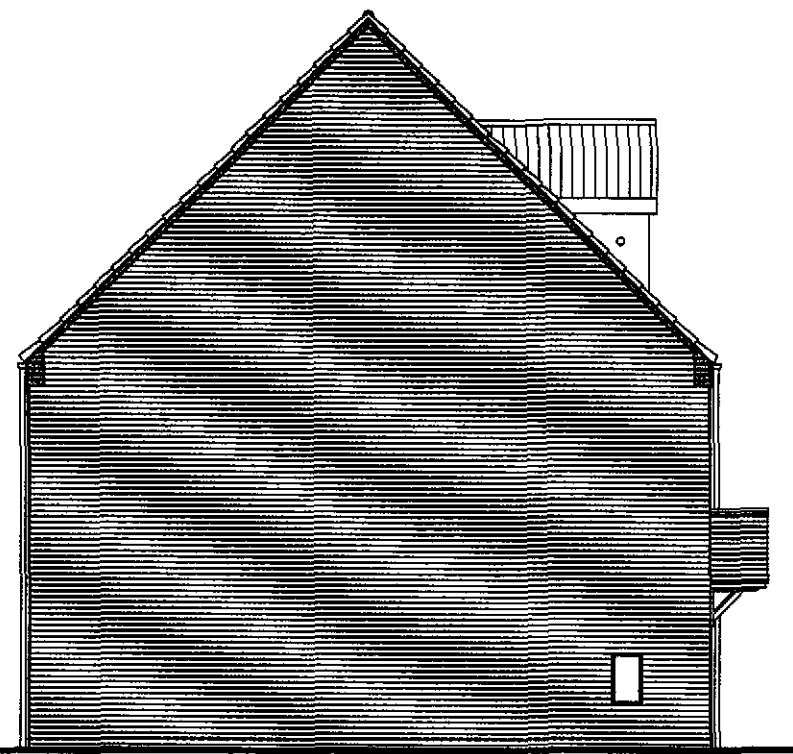

SIDE ELEVATION



REAR ELEVATION

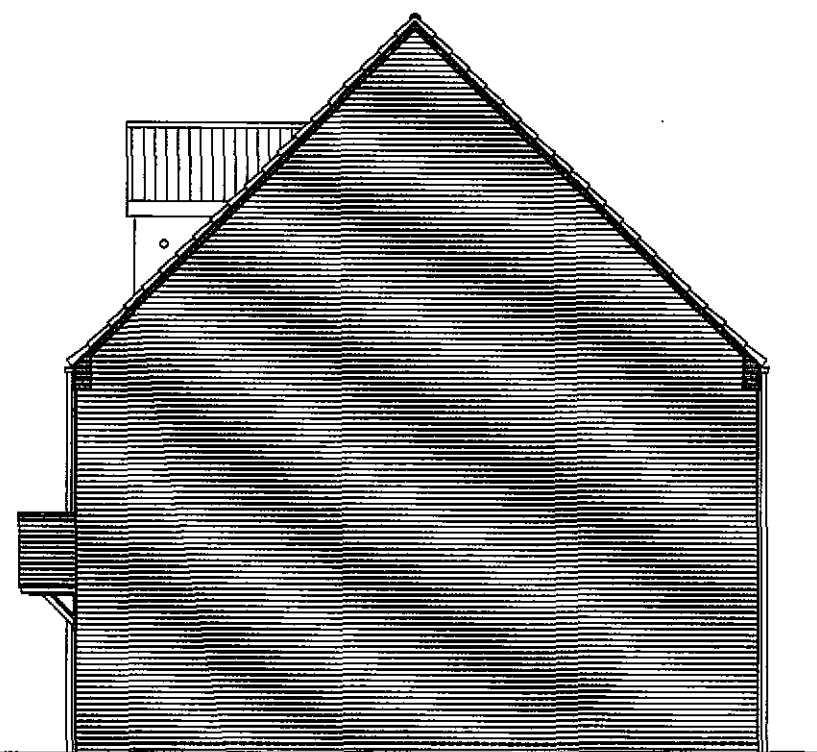

SIDE ELEVATION


PLOTS - 3-4,47,48,78-79,84,116-117

LAND AT WYGATE, SPALDING - PB33 ELEVATIONS (1:100)

Dwg. No. 300/PB33/PL2


UNIT 2 | THE OSIERS BUSINESS PARK | LAVERSALL WAY | LEICESTER | LE19 1DX | T 0116 2816400 | F 0116 2816423

Taylor Wimpey

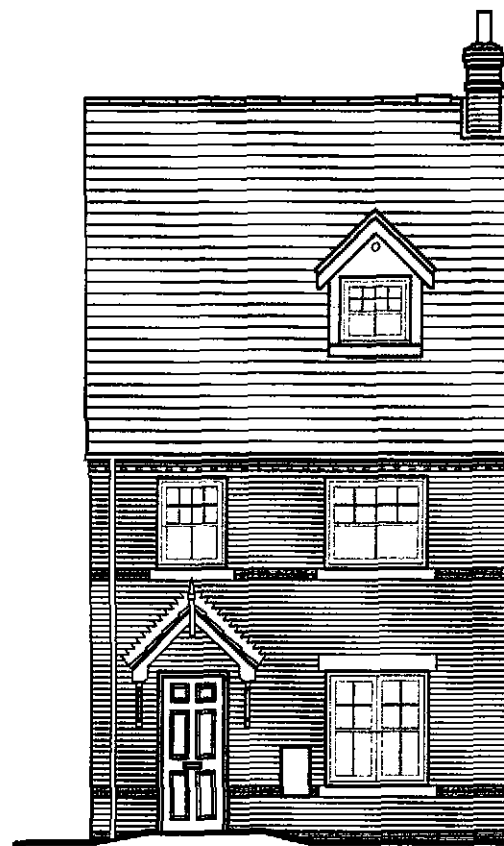

Plot Specific chimney
refer to site plan
TWYO14_O1 for locations


FRONT ELEVATION

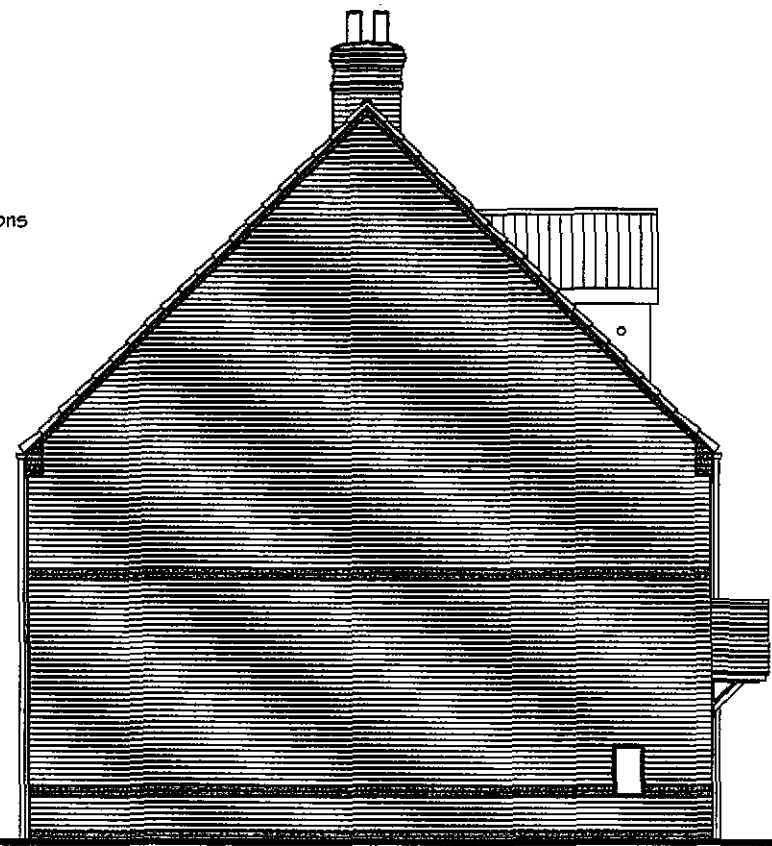

SIDE ELEVATION



REAR ELEVATION

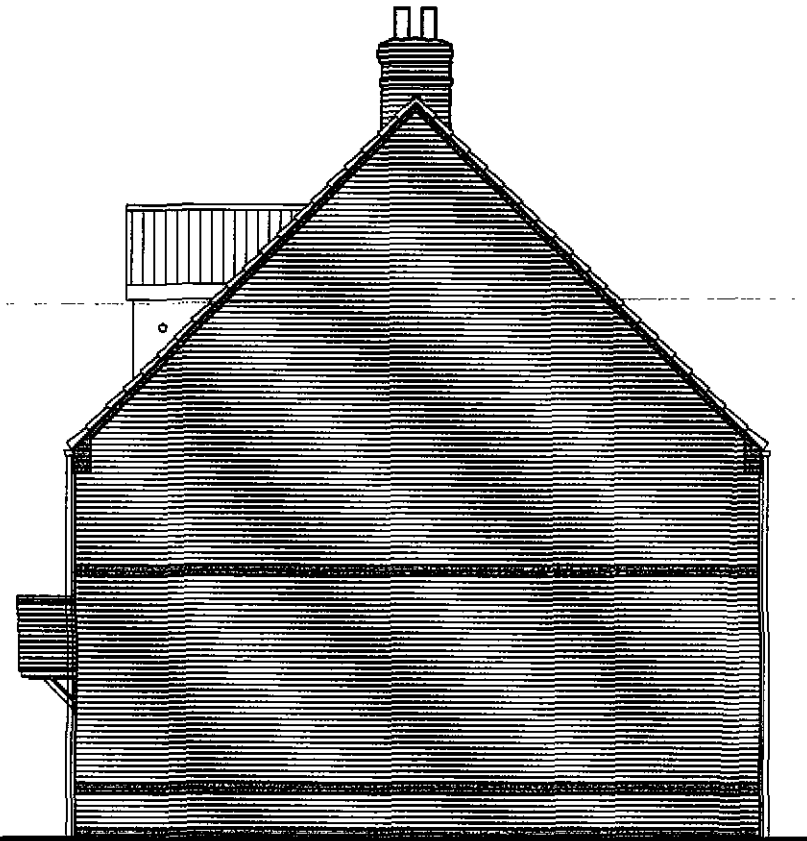

SIDE ELEVATION



PLOTS - 23-25,30-32,61-63,
118-120, 128-130

LAND AT WYGATE, SPALDING - PB33 FEATURE ELEVATIONS (1:100)

Dwg. No. 300/PB33/PL3

UNIT 2 | THE OSIERS BUSINESS PARK | LAVERSALL WAY | LEICESTER | LE19 1DX | T 0116 2816400 | F 0116 2816423

**Taylor
Wimpey**

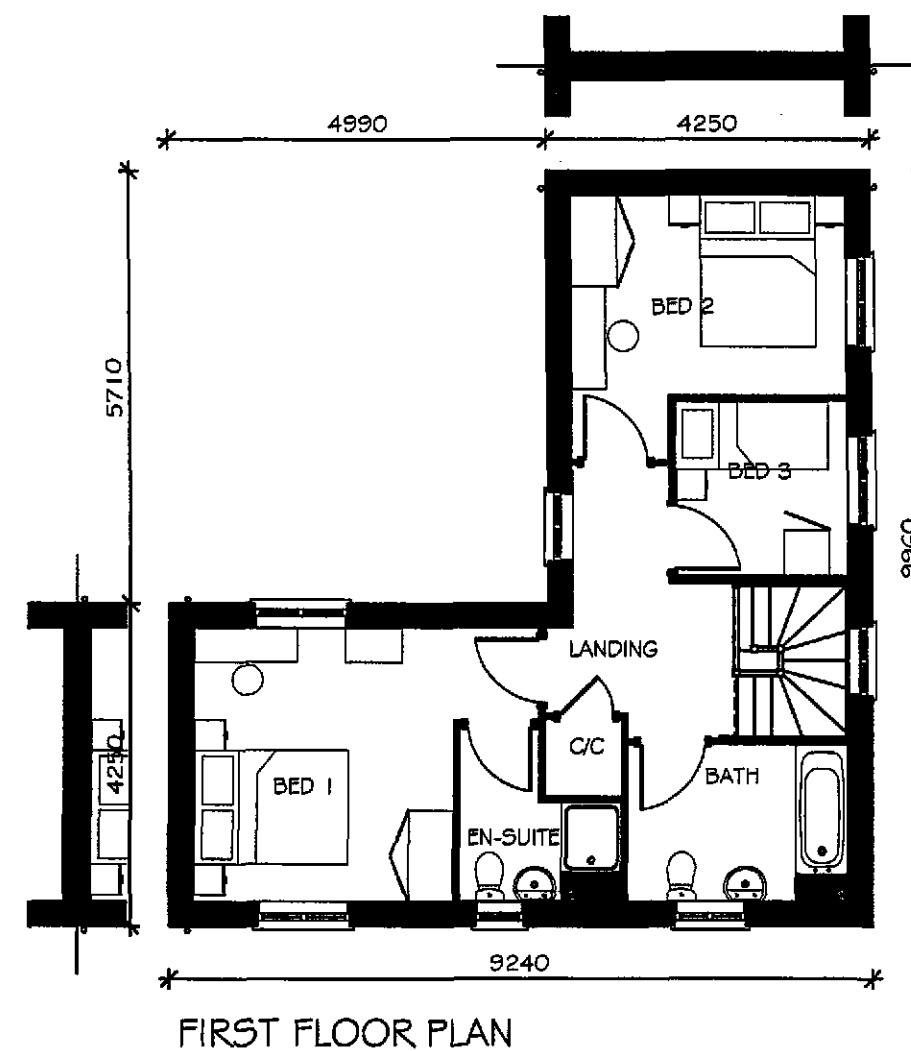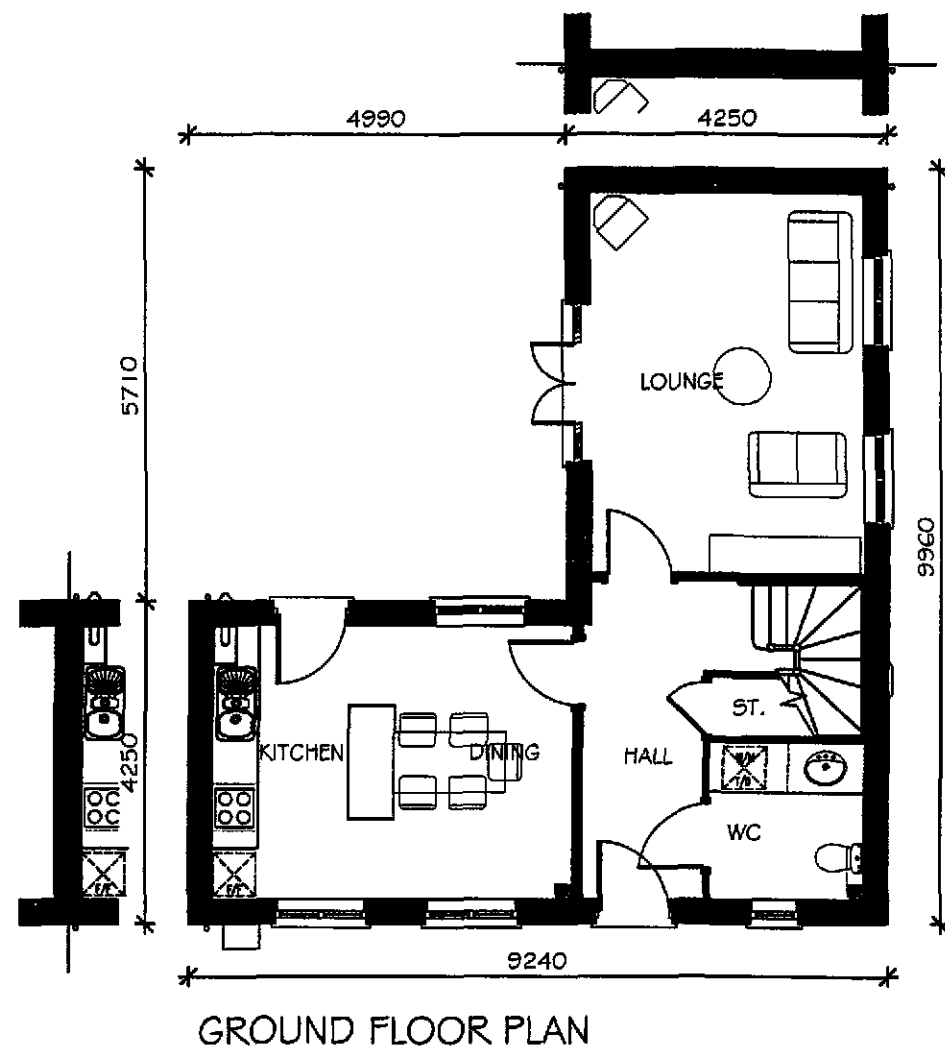

LAND AT WYGATE, SPALDING - PT32 FLOOR PLANS (1:100)

Dwg. No. 300/PT32/PL1

UNIT 2 | THE OSIERS BUSINESS PARK | LAVERSALL WAY | LEICESTER | LE19 1DX | T 0116 2816400 | F 0116 2816423

Taylor Wimpey



SIDE ELEVATION



FRONT ELEVATION



REAR ELEVATION




SIDE ELEVATION

LAND AT WYGATE, SPALDING - PT32 ELEVATIONS (1:100)


Dwg. No. 300/PT32/PL2

UNIT 2 | THE OSIERS BUSINESS PARK | LAVERSALL WAY | LEICESTER | LE19 1DX | T 0116 2816400 | F 0116 2816423

**Taylor
Wimpey**

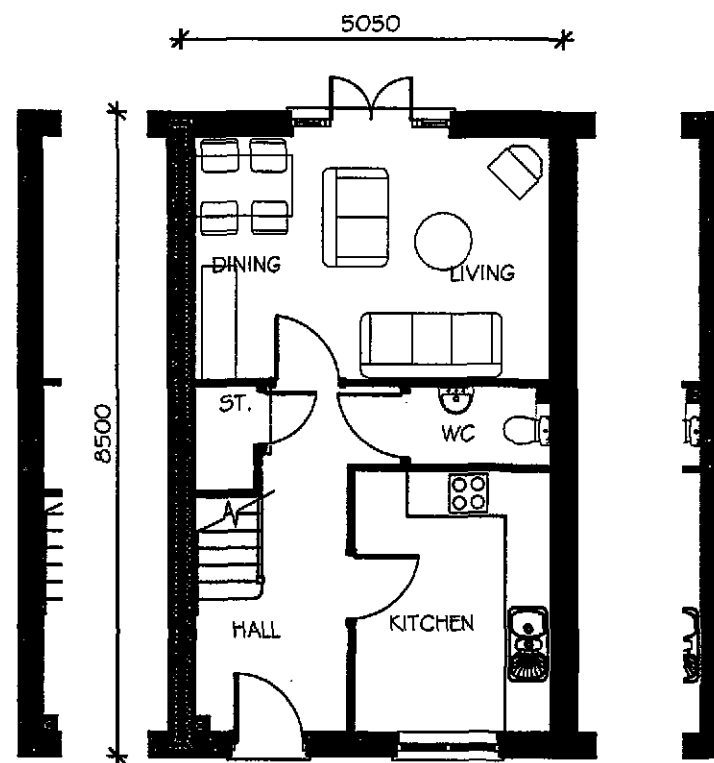

GROUND FLOOR PLAN

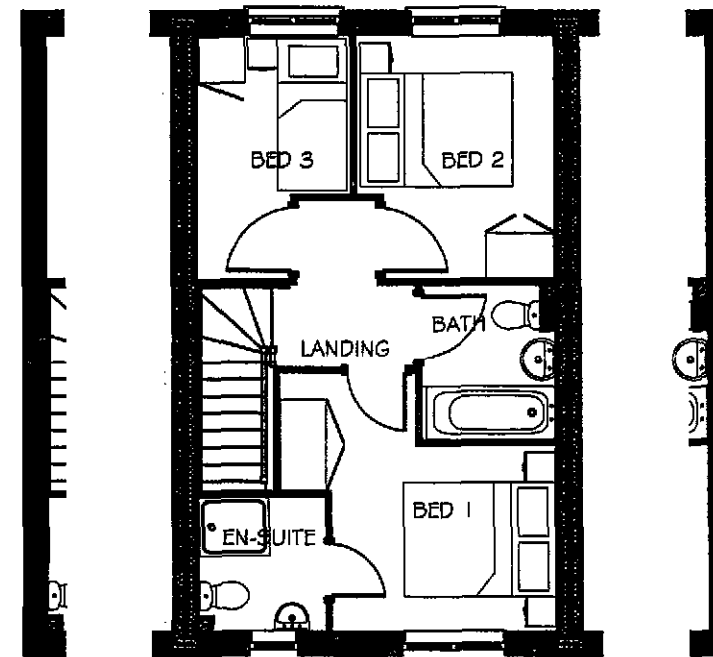


FIRST FLOOR PLAN

LAND AT WYGATE, SPALDING - PA3.1 FLOOR PLANS (1:100)


Dwg. No. 300/PA3.1/PL1

UNIT 2 | THE OSIERS BUSINESS PARK | LAVERSALL WAY | LEICESTER | LE19 1DX | T 0116 2816400 | F 0116 2816423


Taylor Wimpey

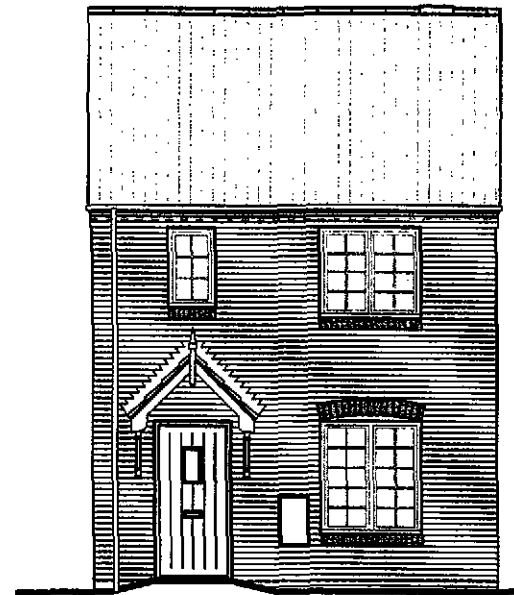


FRONT ELEVATION

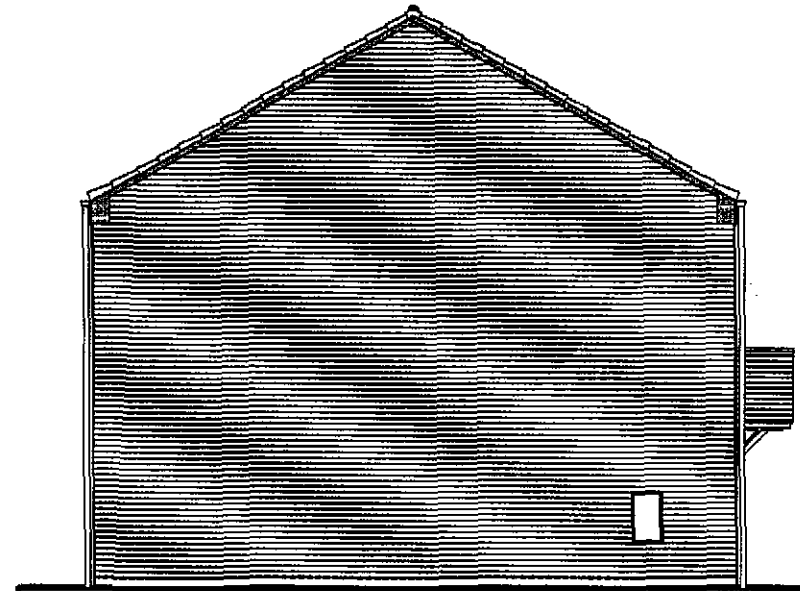

SIDE ELEVATION

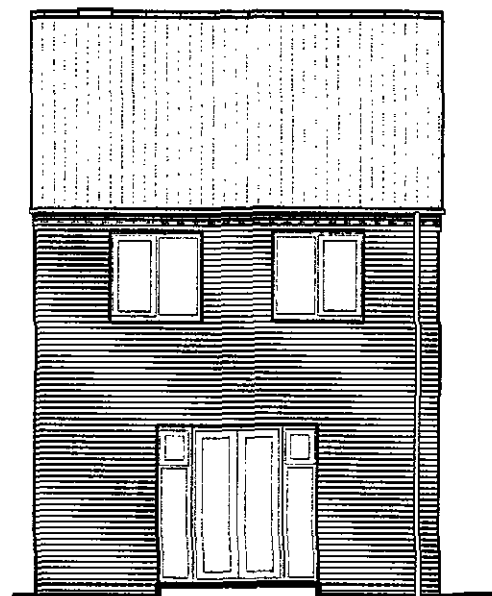

REAR ELEVATION

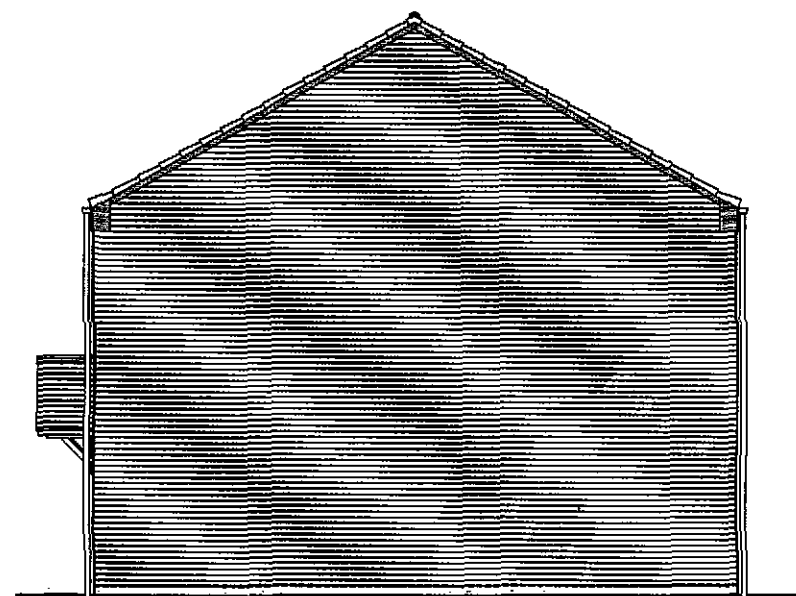



SIDE ELEVATION

LAND AT WYGATE, SPALDING - PA31 ELEVATIONS (1:100)

Dwg. No. 300/PA31/PL2

UNIT 2 | THE OSIERS BUSINESS PARK | LAVERSALL WAY | LEICESTER | LE19 1DX | T 0116 2816400 | F 0116 2816423

**Taylor
Wimpey**

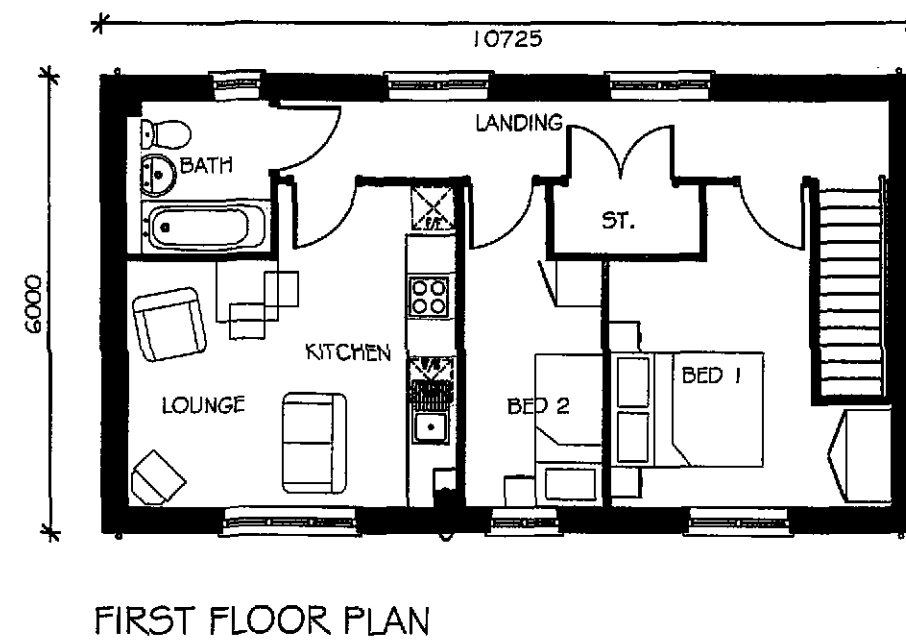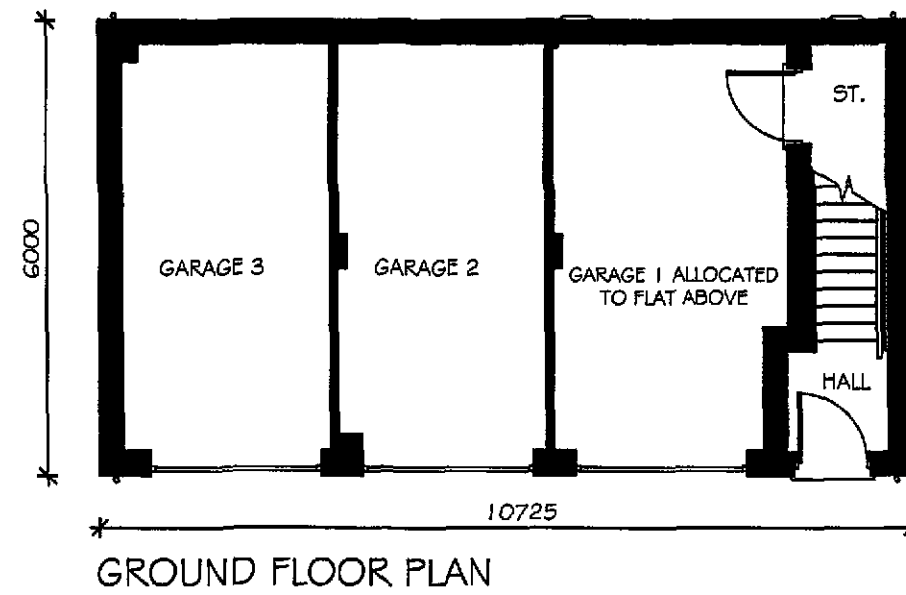


LAND AT WYGATE, SPALDING - PT21 FLOOR PLANS (1:100)

Dwg. No. 300/PT21/PL1


UNIT 2 | THE OSIERS BUSINESS PARK | LAVERSALL WAY | LEICESTER | LE19 1DX | T 0116 2816400 | F 0116 2816423

Taylor Wimpey

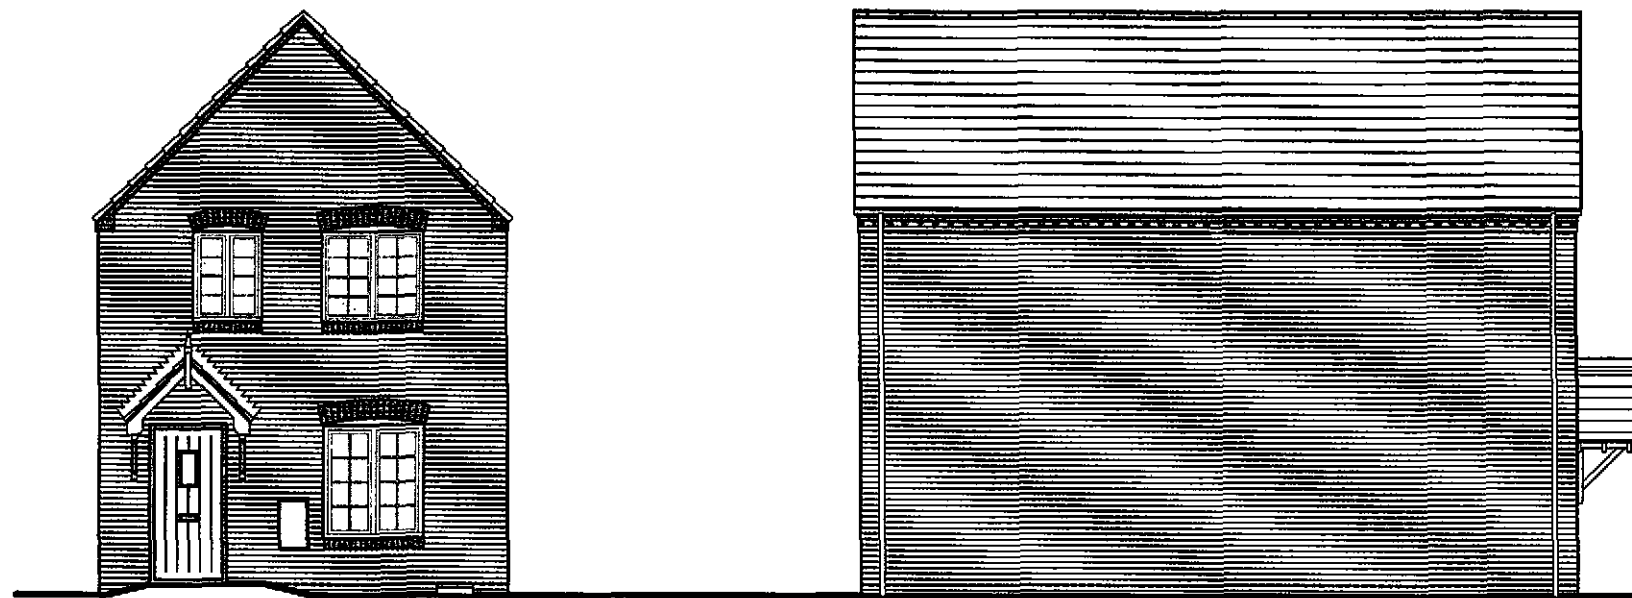

FRONT ELEVATION

SIDE ELEVATION

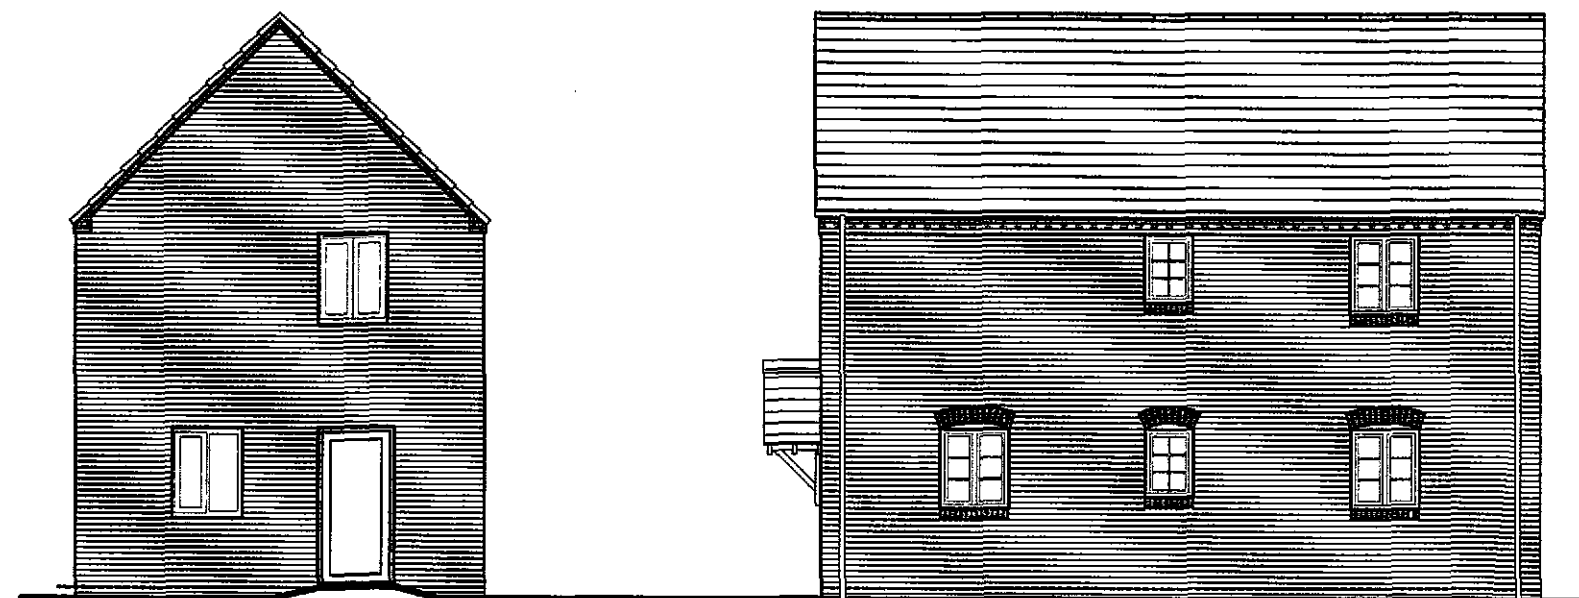

REAR ELEVATION


SIDE ELEVATION

LAND AT WYGATE, SPALDING - AA31 ELEVATIONS (1:100)


Dwg. No. 300/AA31/PL2

UNIT 2 | THE OSIERS BUSINESS PARK | LAVERSALL WAY | LEICESTER | LE19 1DX | T 0116 2816400 | F 0116 2816423

**Taylor
Wimpey**

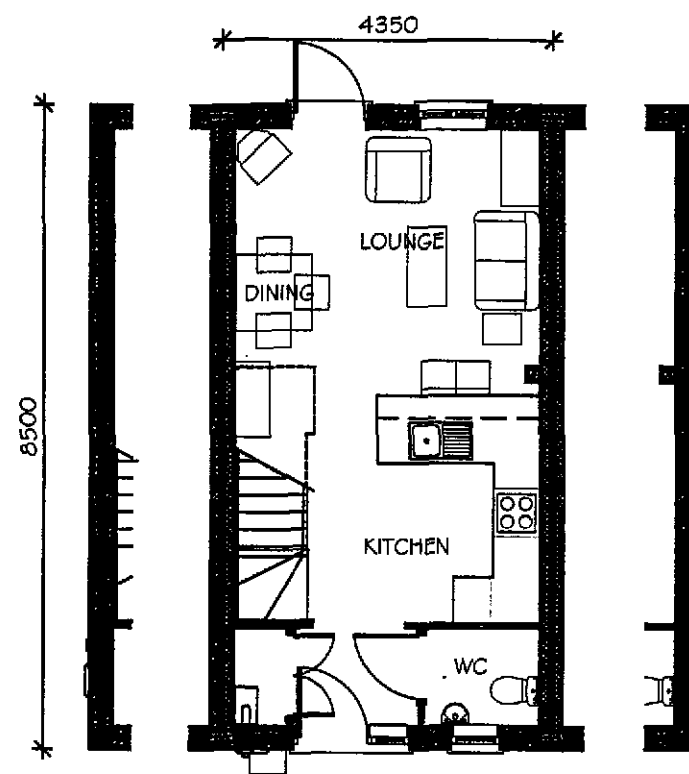

GROUND FLOOR PLAN

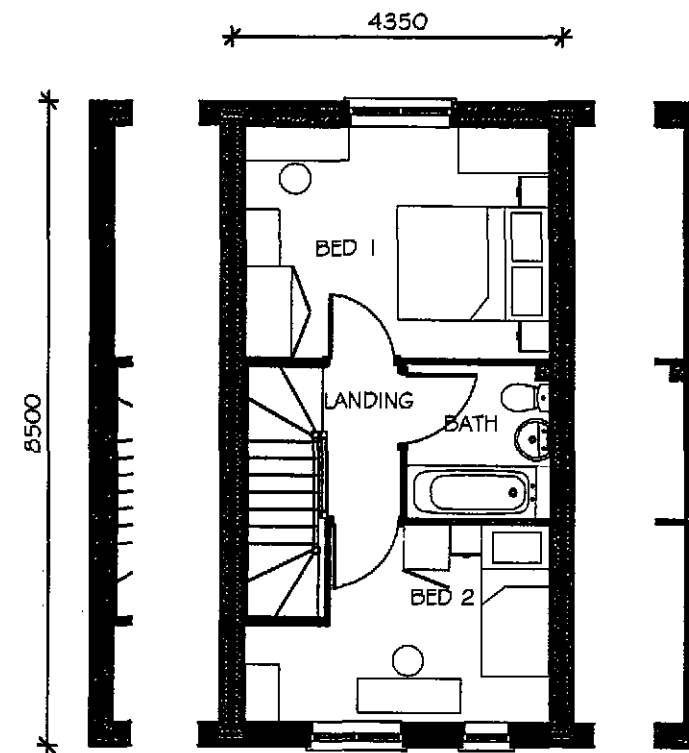


FIRST FLOOR PLAN

LAND AT WYGATE, SPALDING - AA21 FLOOR PLANS (1:100)


Dwg. No. 300/AA21/PL1

UNIT 2 | THE OSIERS BUSINESS PARK | LAVERSALL WAY | LEICESTER | LE19 1DX | T 0116 2816400 | F 0116 2816423


Taylor Wimpey

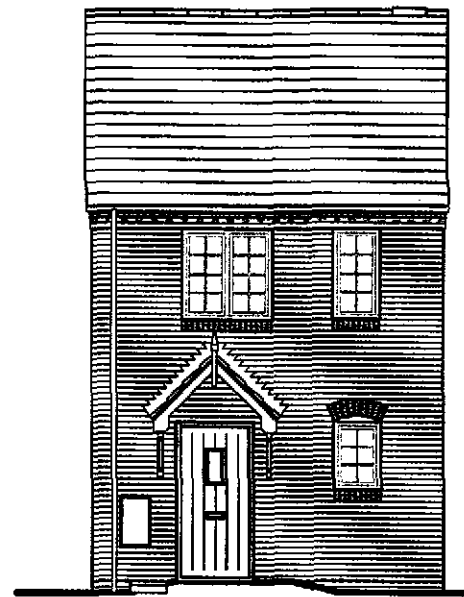


FRONT ELEVATION

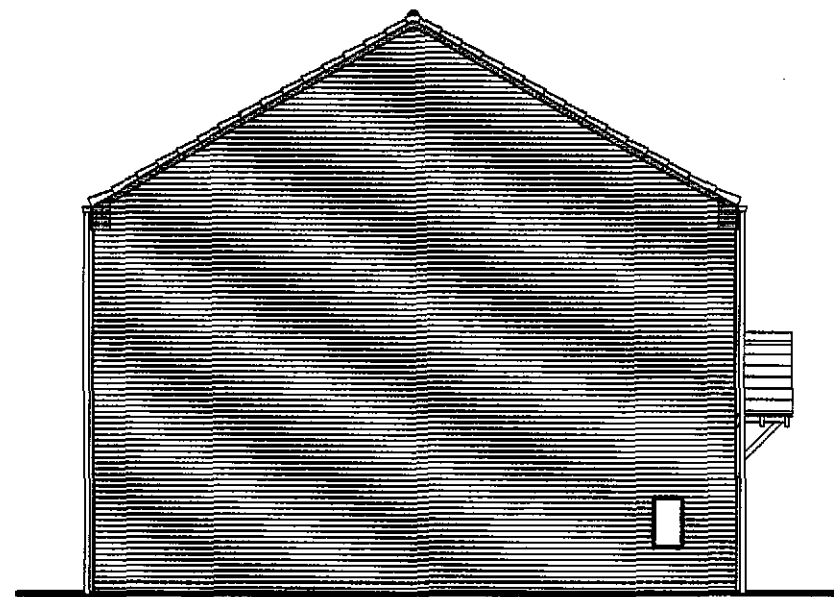

SIDE ELEVATION

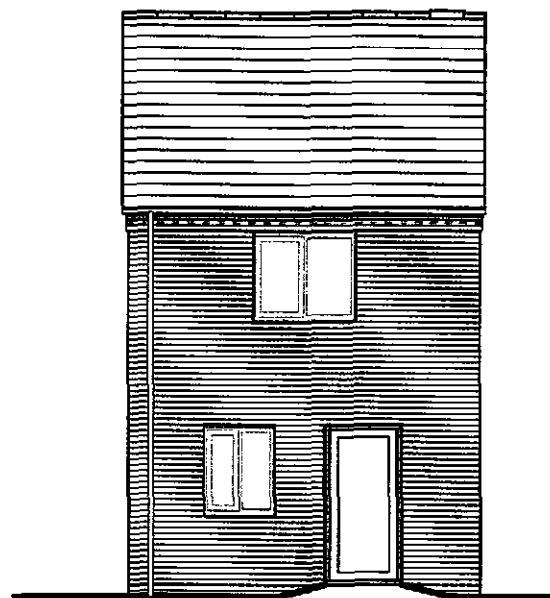

REAR ELEVATION

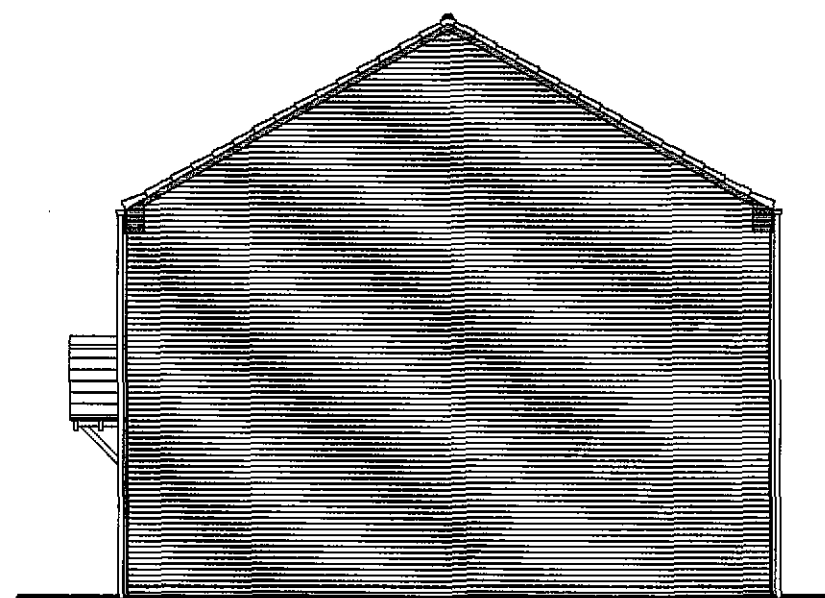


SIDE ELEVATION

LAND AT WYGATE, SPALDING - AA21 ELEVATIONS (1:100)


Dwg. No. 300/AA21/PL2

UNIT 2 | THE OSIERS BUSINESS PARK | LAVERSALL WAY | LEICESTER | LE19 1DX | T 0116 2816400 | F 0116 2816423

**Taylor
Wimpey**

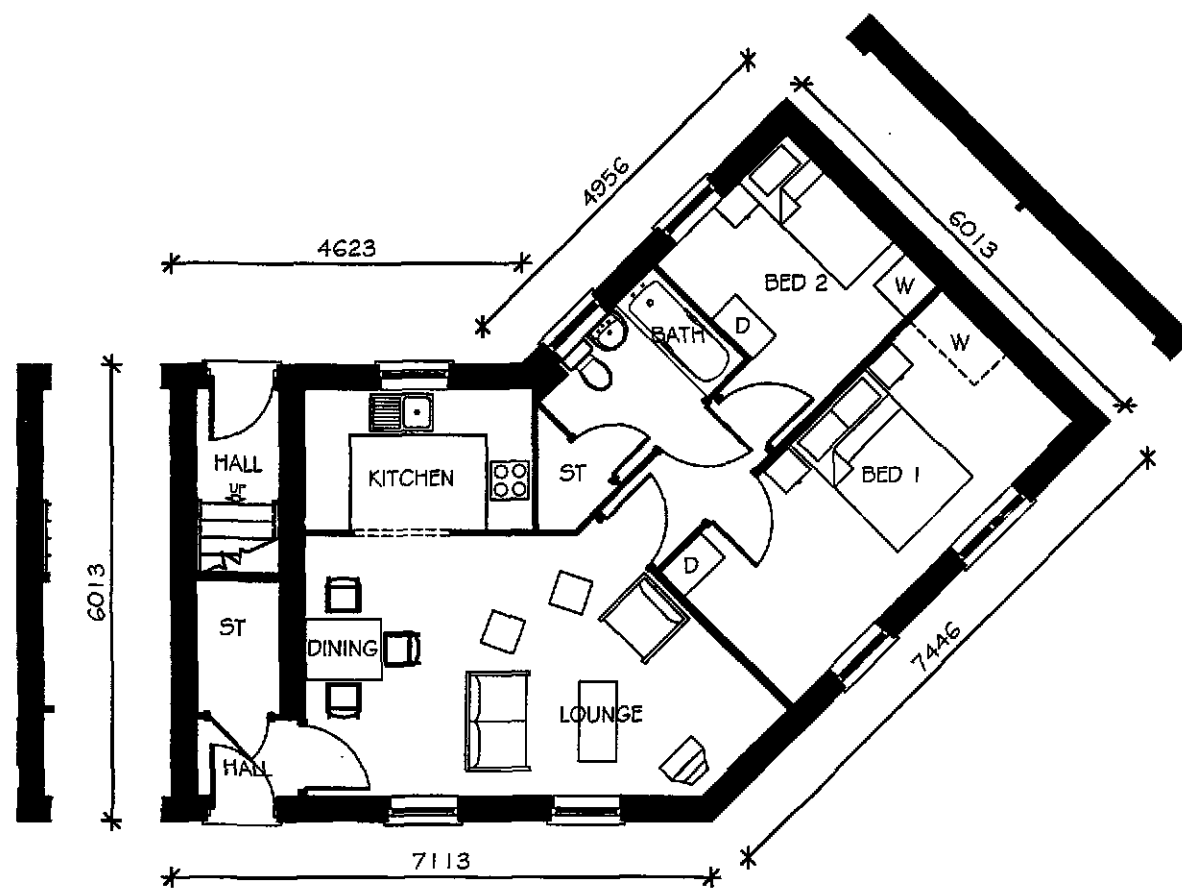

GROUND FLOOR PLAN (A615)

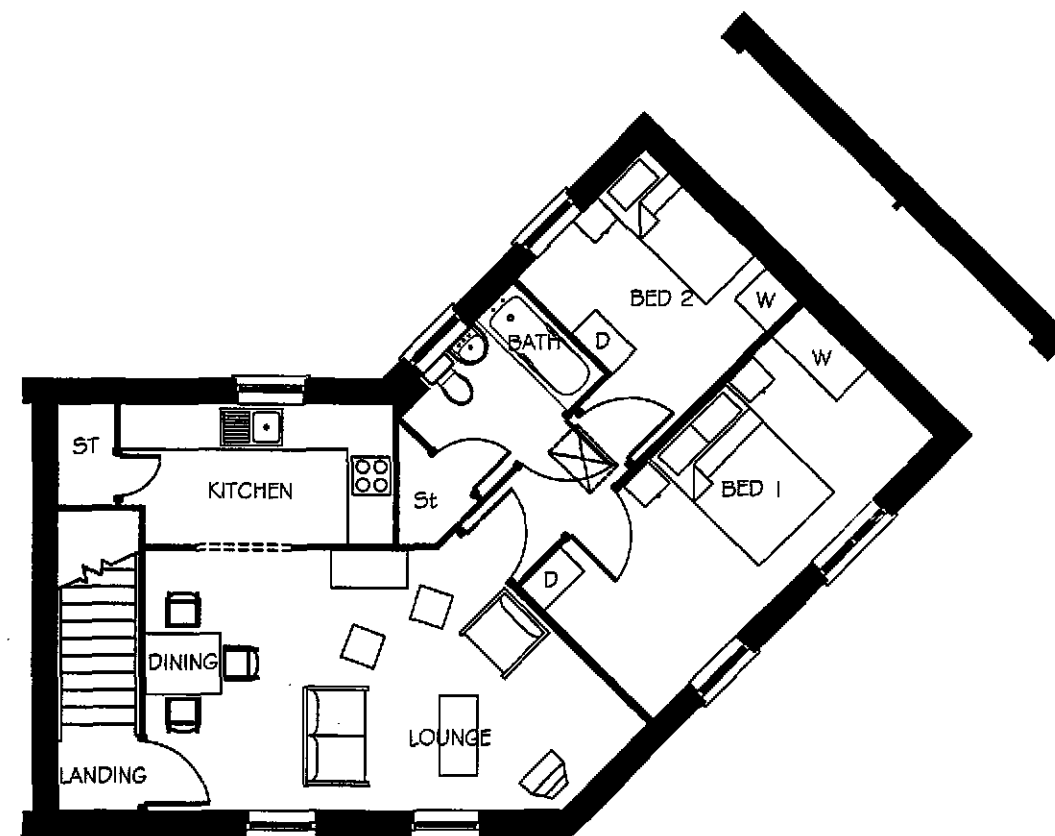

FIRST FLOOR PLAN (A675)

LAND AT WYGATE, SPALDING - A615-A675 FLOOR PLANS

Dwg. No. 300/ A615/ A675 /PL1 (1:100)

UNIT 2 | THE OSIERS BUSINESS PARK | LAVERSALL WAY | LEICESTER | LE19 1DX | T 0116 2816400 | F 0116 2816423

Taylor Wimpey



OUTER FRONT ELEVATION



SIDE ELEVATION



INNER REAR ELEVATION





SIDE ELEVATION

LAND AT WYGATE, SPALDING - A615-A675 ELEVATIONS

Dwg. No. 300/ A615/ A675 /PL2 (1:100)

UNIT 2 | THE OSIERS BUSINESS PARK | LAVERSALL WAY | LEICESTER | LE19 1DX | T 0116 2816400 | F 0116 2816423

Taylor Wimpey

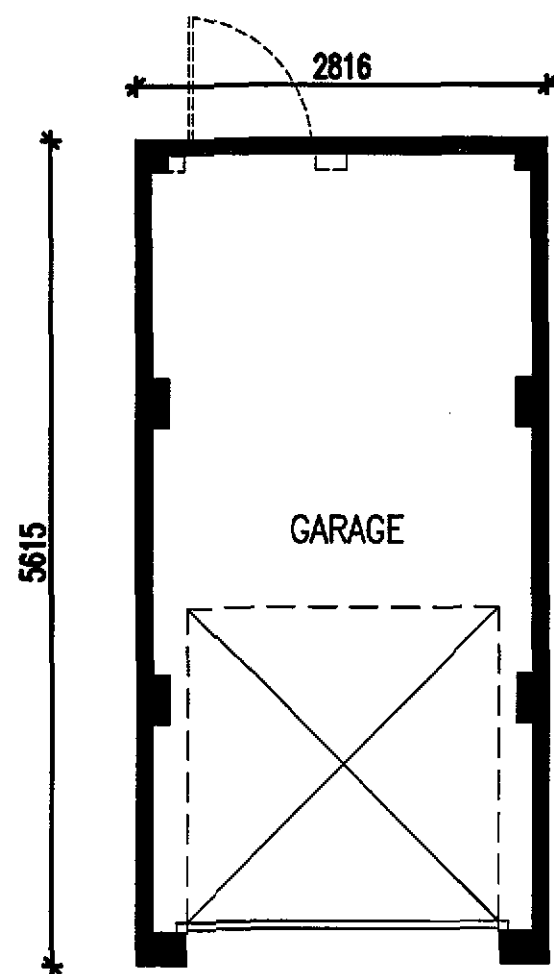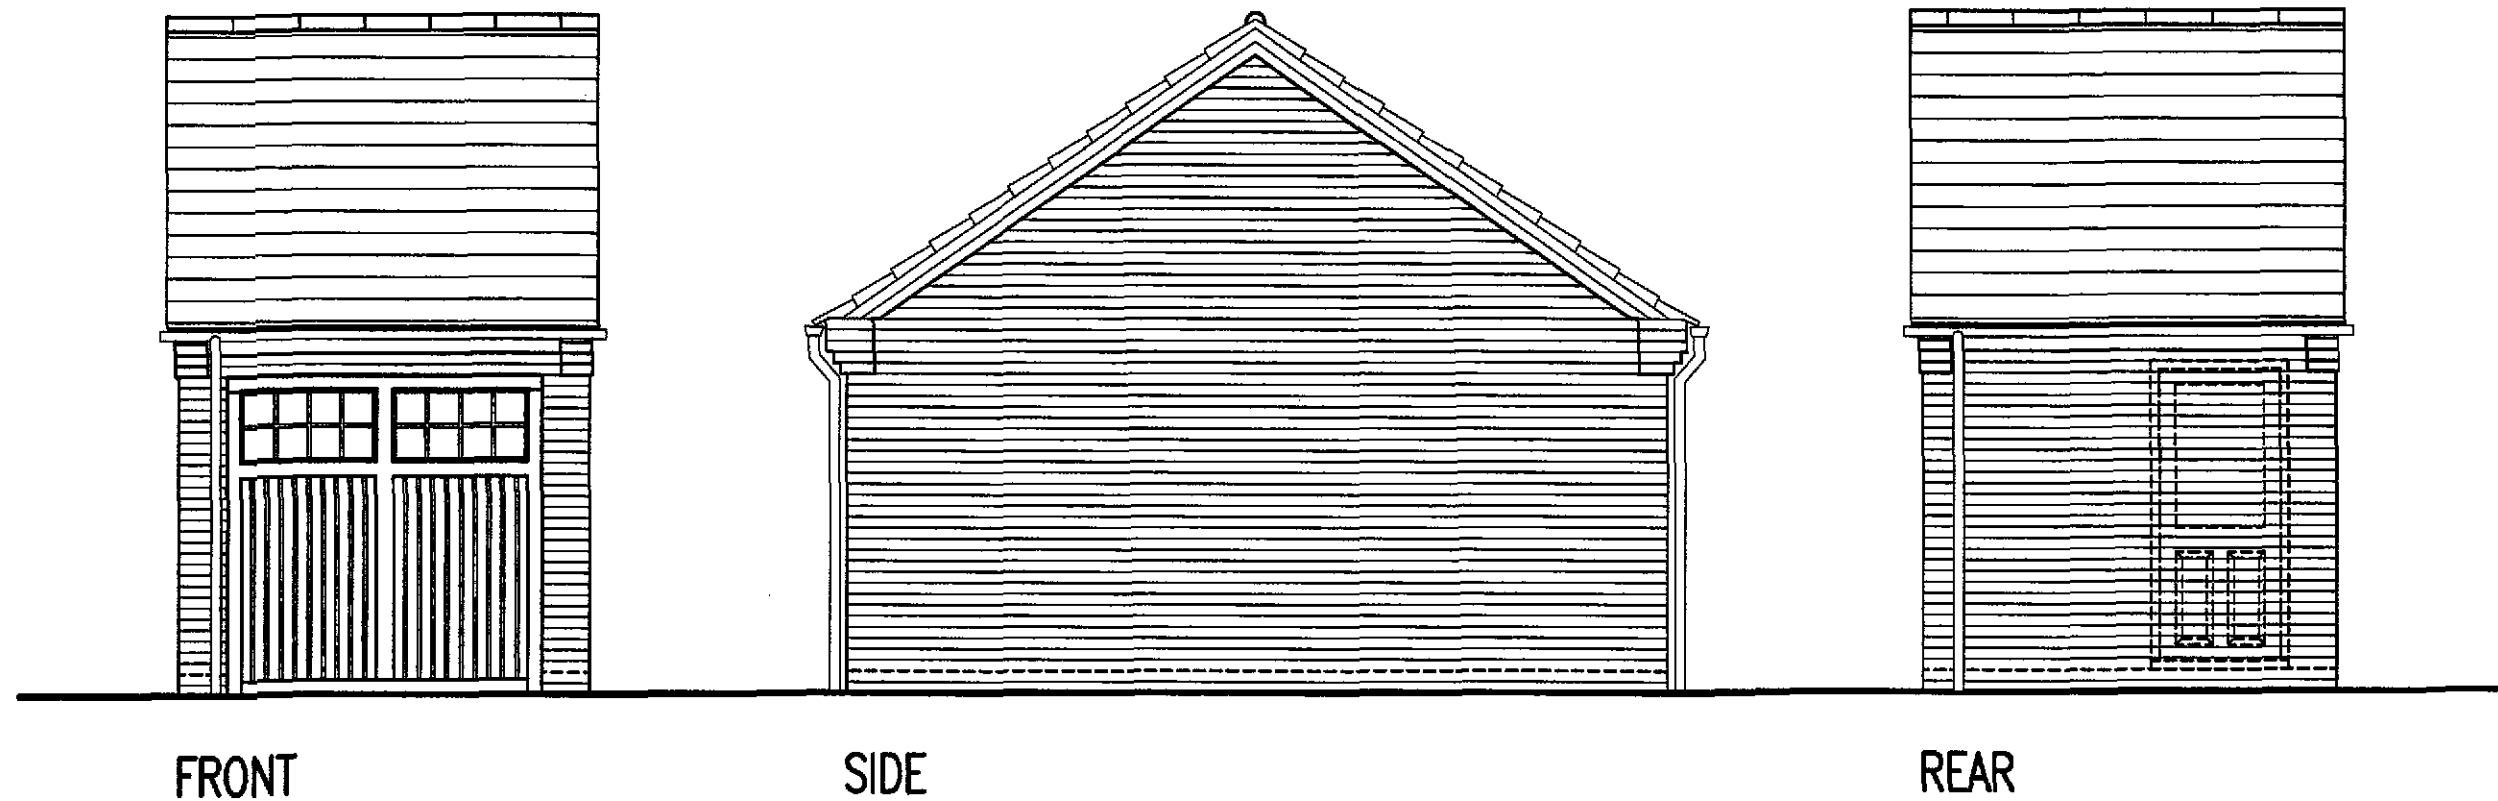


PLAN

LAND AT WYGATE, SPALDING - SINGLE GARAGE GABLE SIDE (1:100)

Dwg. No. 300/GD/19

UNIT 2 | THE OSIERS BUSINESS PARK | LAVERSALL WAY | LEICESTER | LE19 1DX | T 0116 2816400 | F 0116 2816423


**Taylor
Wimpey**

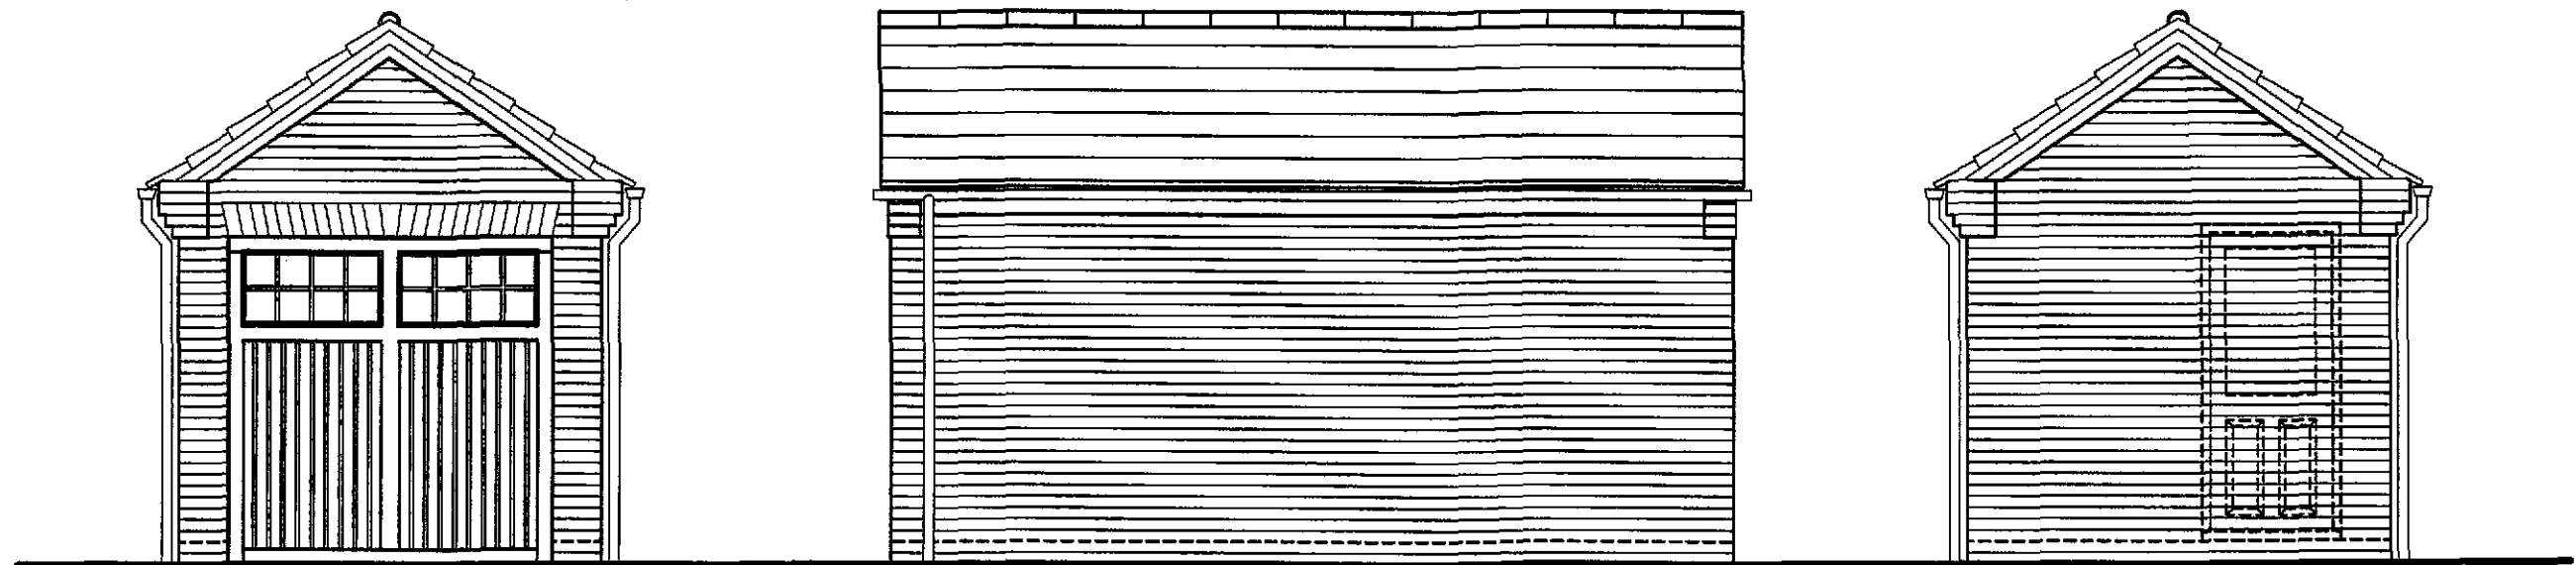

FRONT

SIDE

REAR

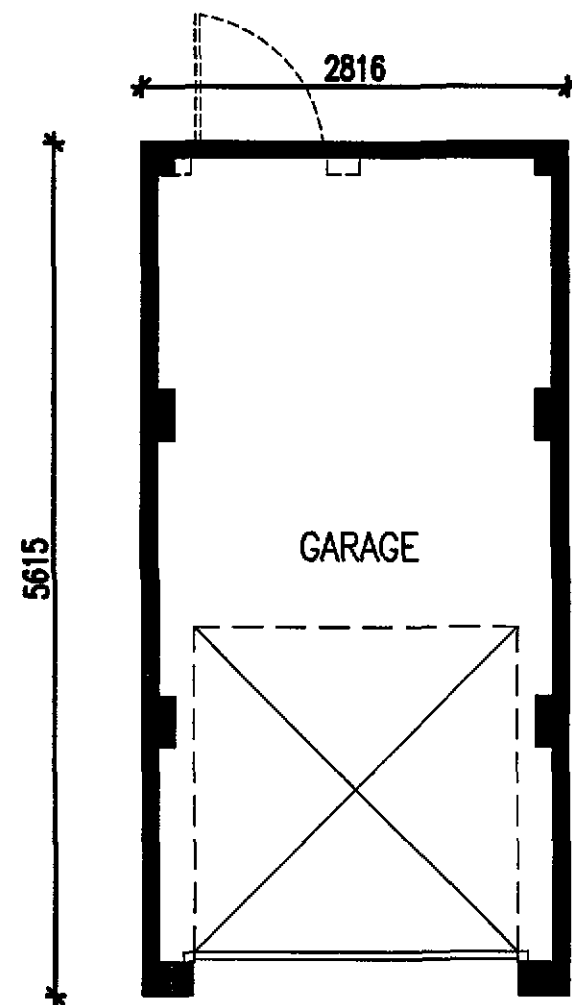


PLAN

LAND AT WYGATE, SPALDING - SINGLE GARAGE GABLE FRONT (1:100)


Dwg. No. 300/GD/20

UNIT 2 | THE OSIERS BUSINESS PARK | LAVERSALL WAY | LEICESTER | LE19 1DX | T 0116 2816400 | F 0116 2816423


**Taylor
Wimpey**

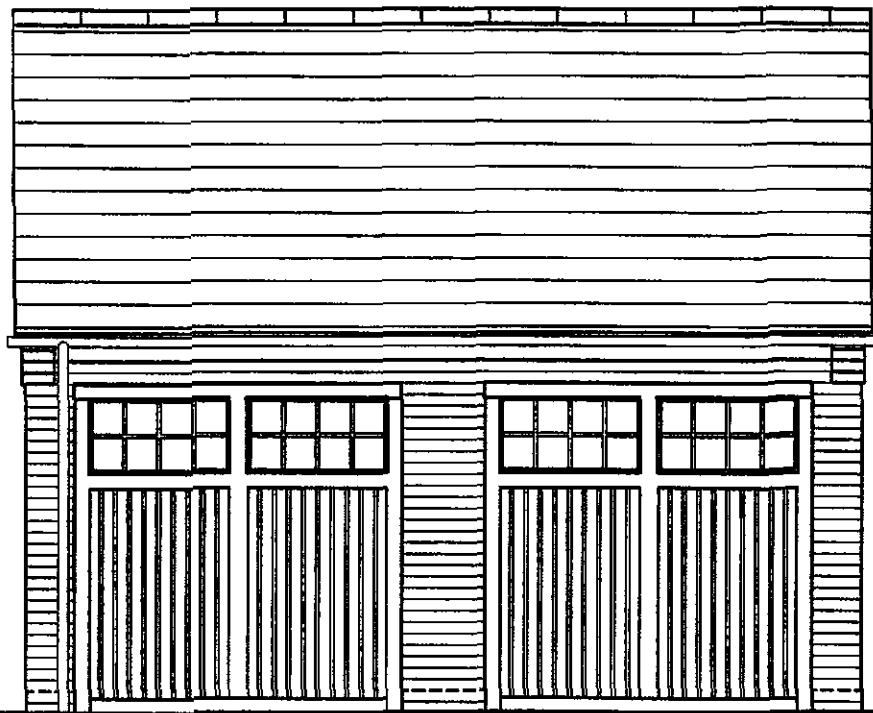


FRONT

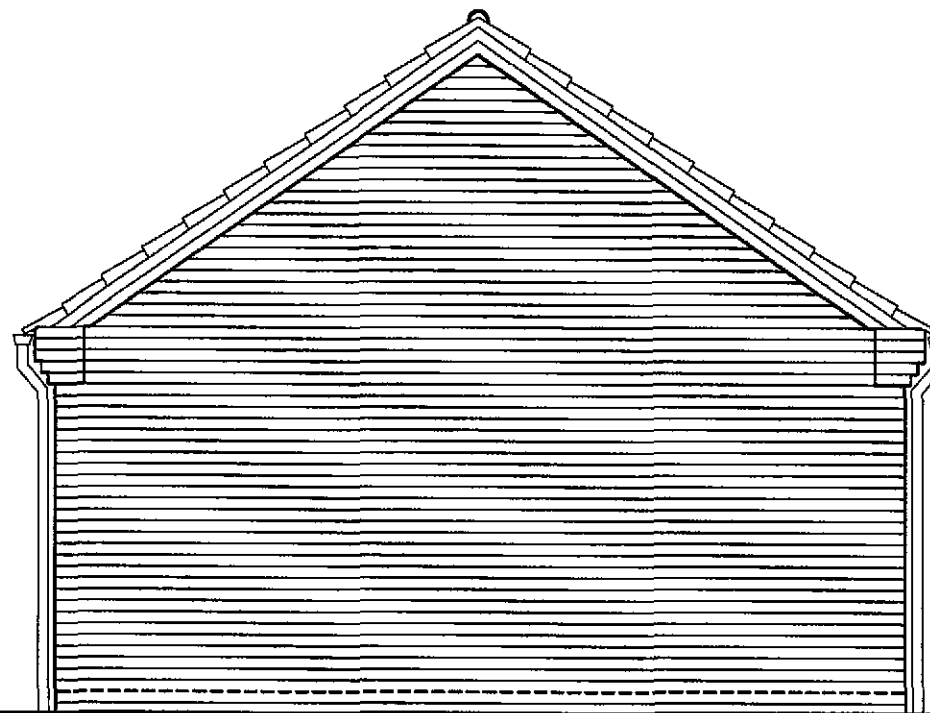

SIDE

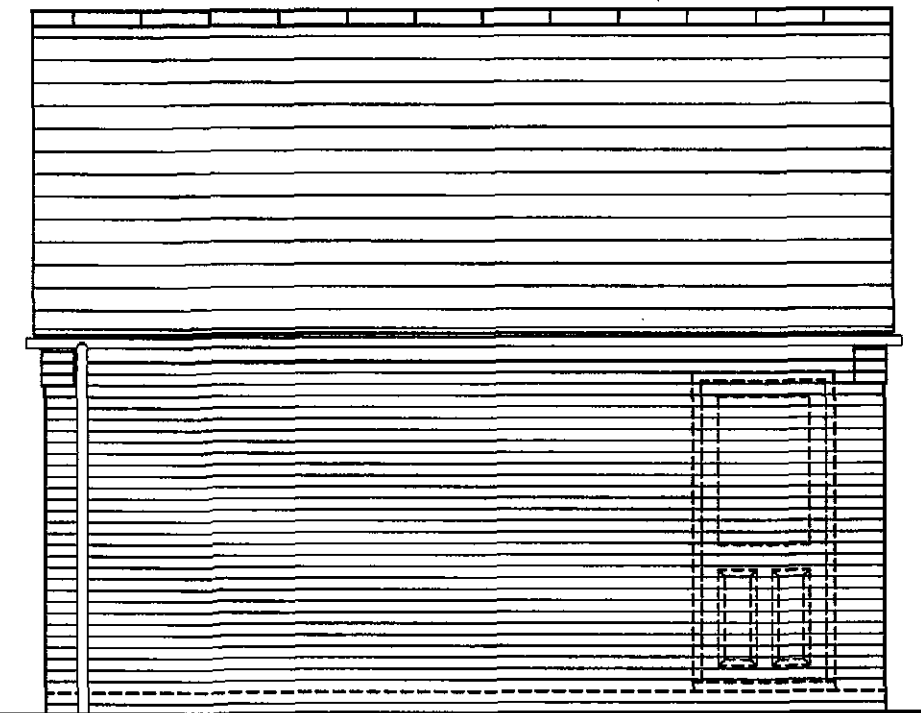

REAR

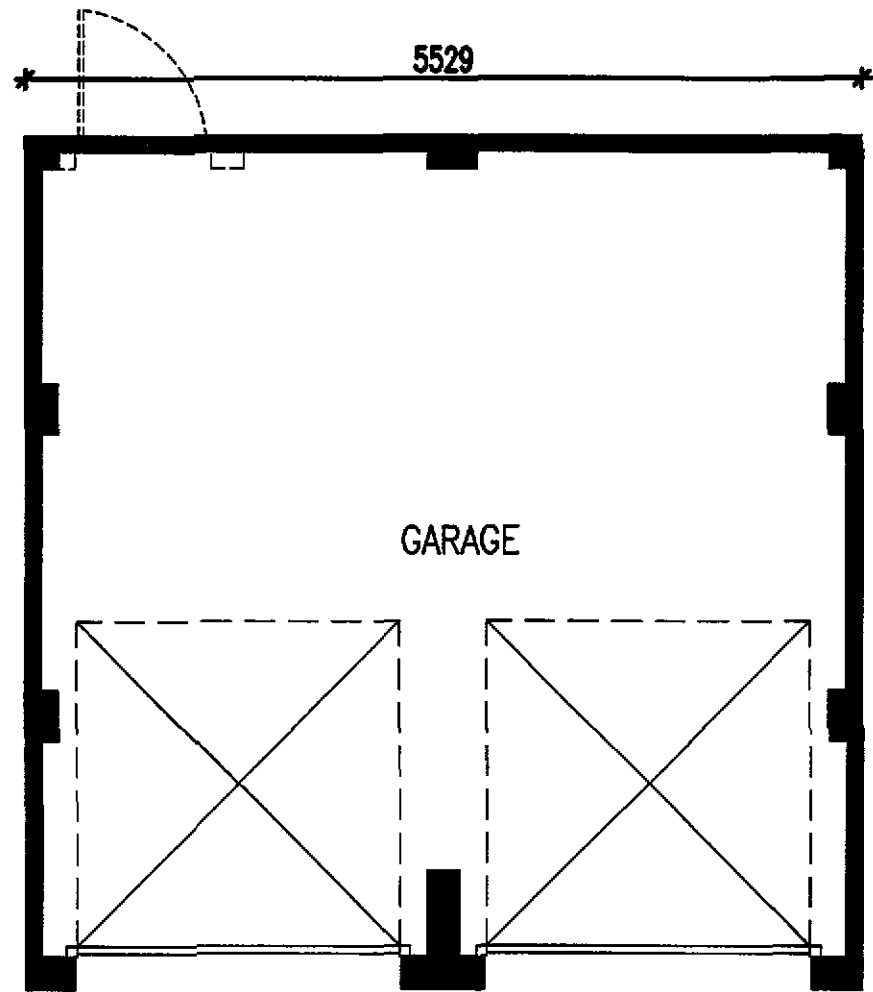


PLAN

LAND AT WYGATE, SPALDING - DOUBLE GARAGE GABLE FRONT (1:100)


Dwg. No. 300/GD/22

UNIT 2 | THE OSIERS BUSINESS PARK | LAVERSALL WAY | LEICESTER | LE19 1DX | T 0116 2816400 | F 0116 2816423


**Taylor
Wimpey**

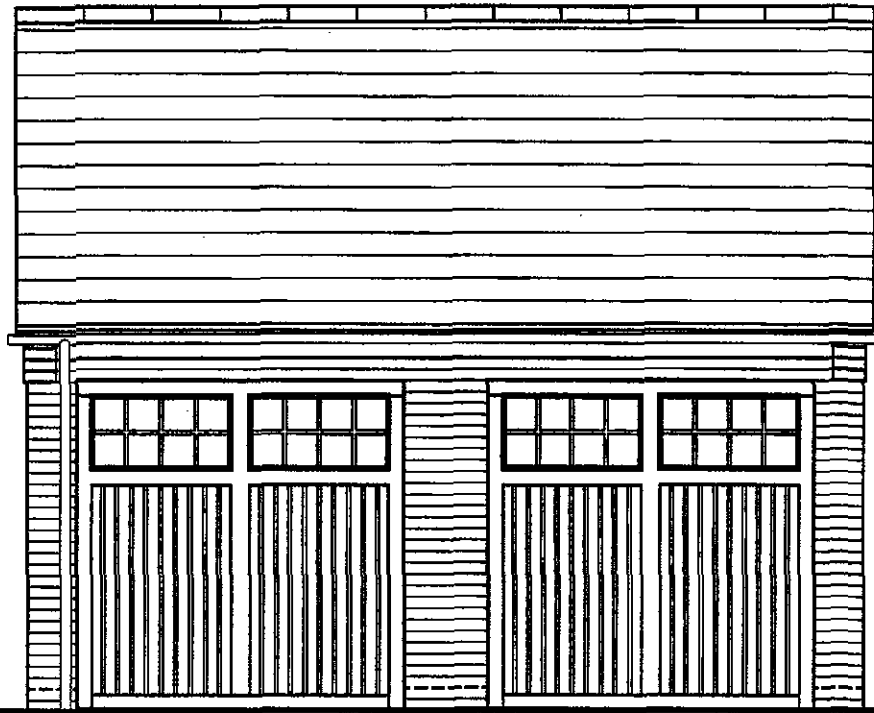


FRONT

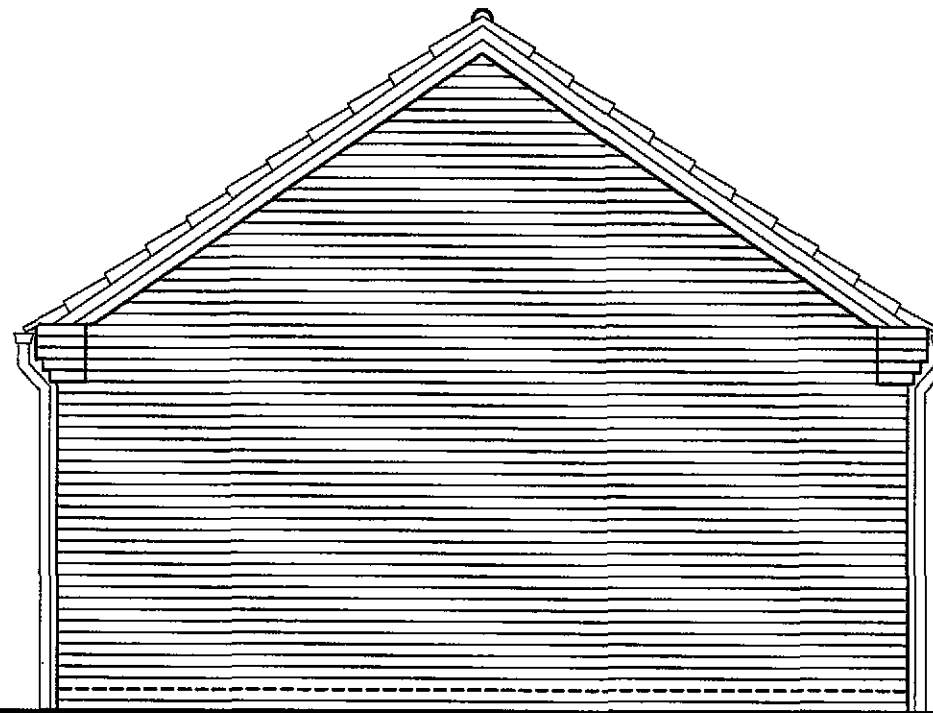

SIDE

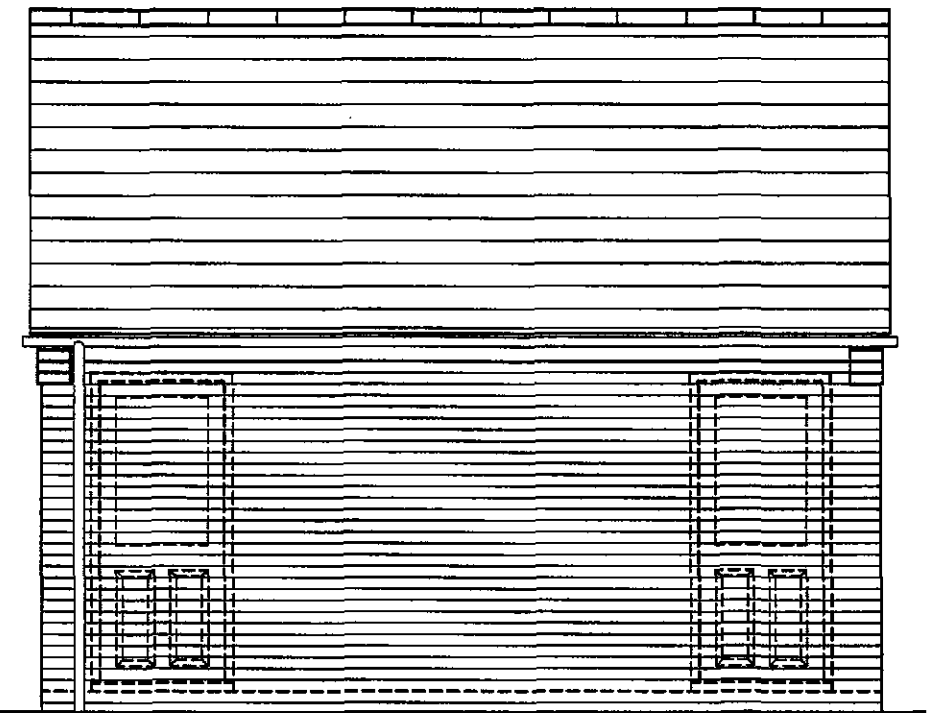

REAR

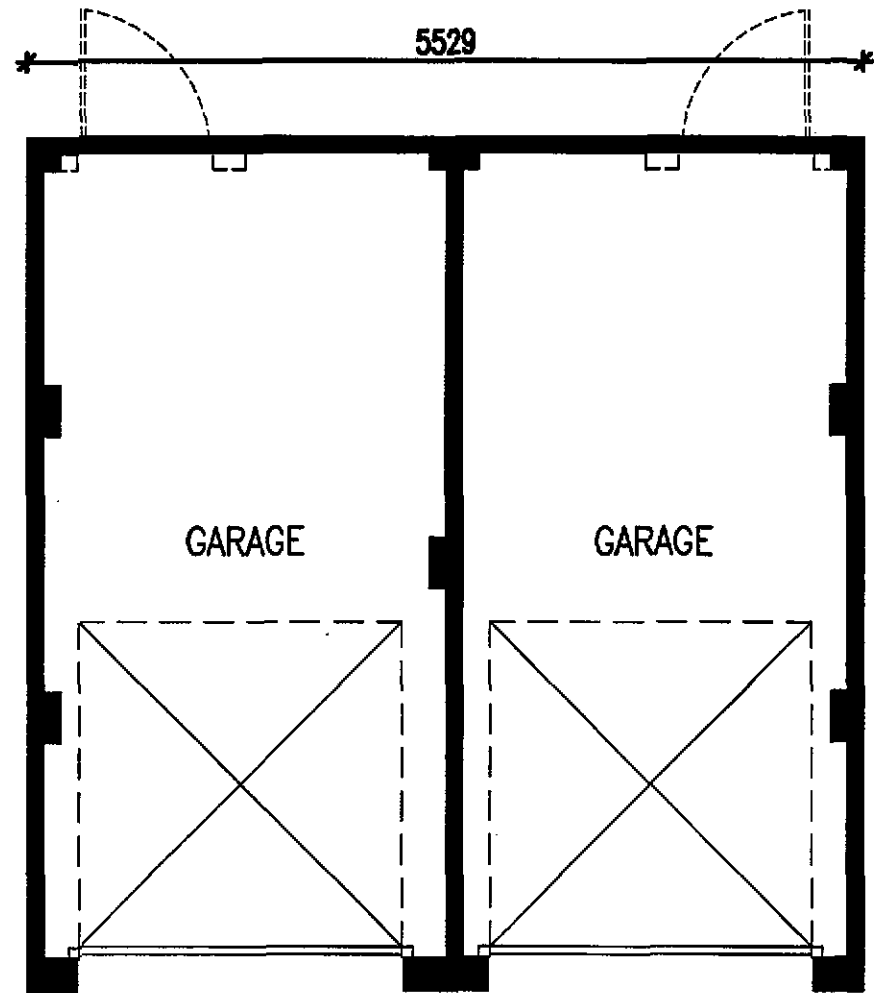


PLAN

LAND AT WYGATE, SPALDING - SHARED DOUBLE GARAGE GABLE SIDE (1:100)


Dwg. No. 300/GD/24

UNIT 2 | THE OSIERS BUSINESS PARK | LAVERSALL WAY | LEICESTER | LE19 1DX | T 0116 2816400 | F 0116 2816423


Taylor Wimpey

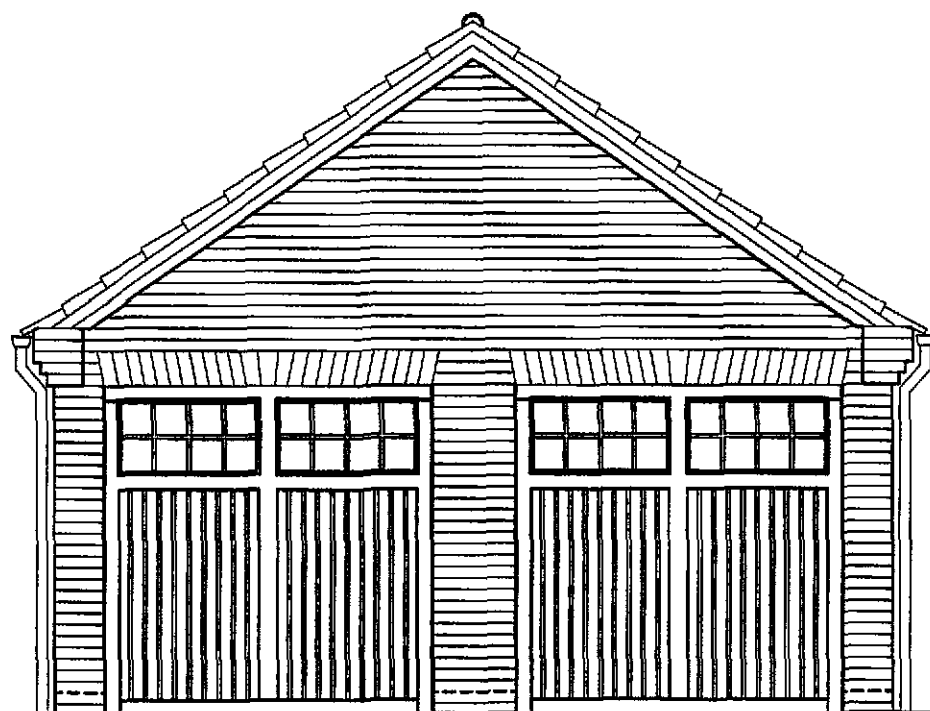


FRONT

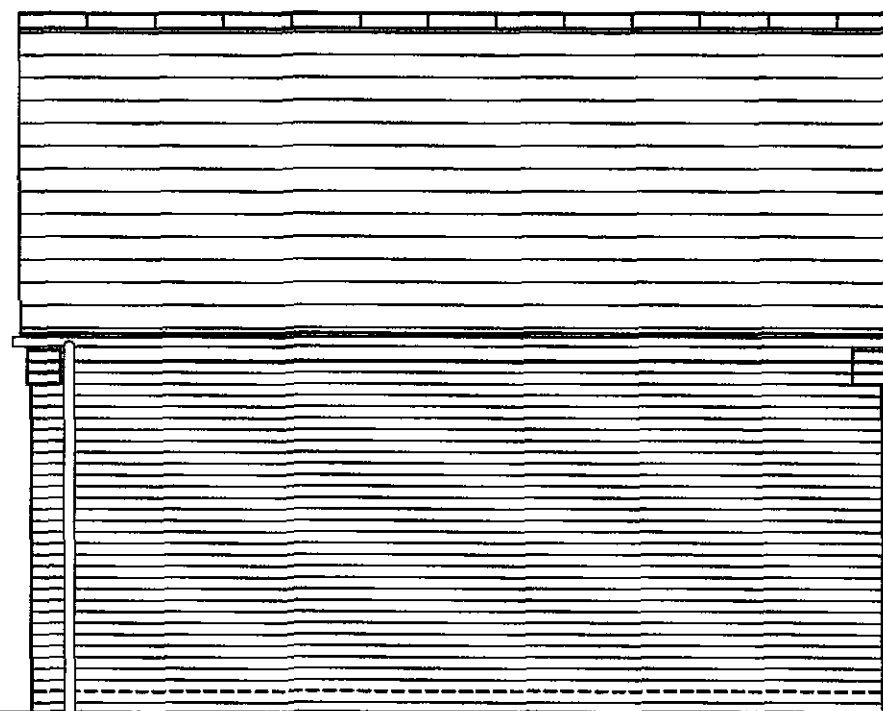

SIDE

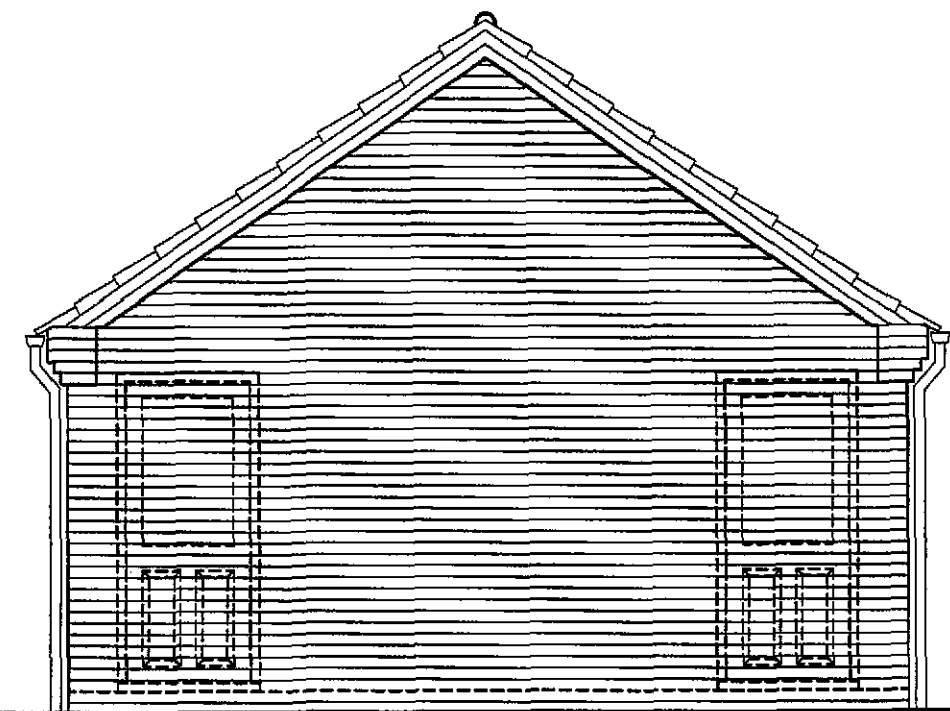

REAR

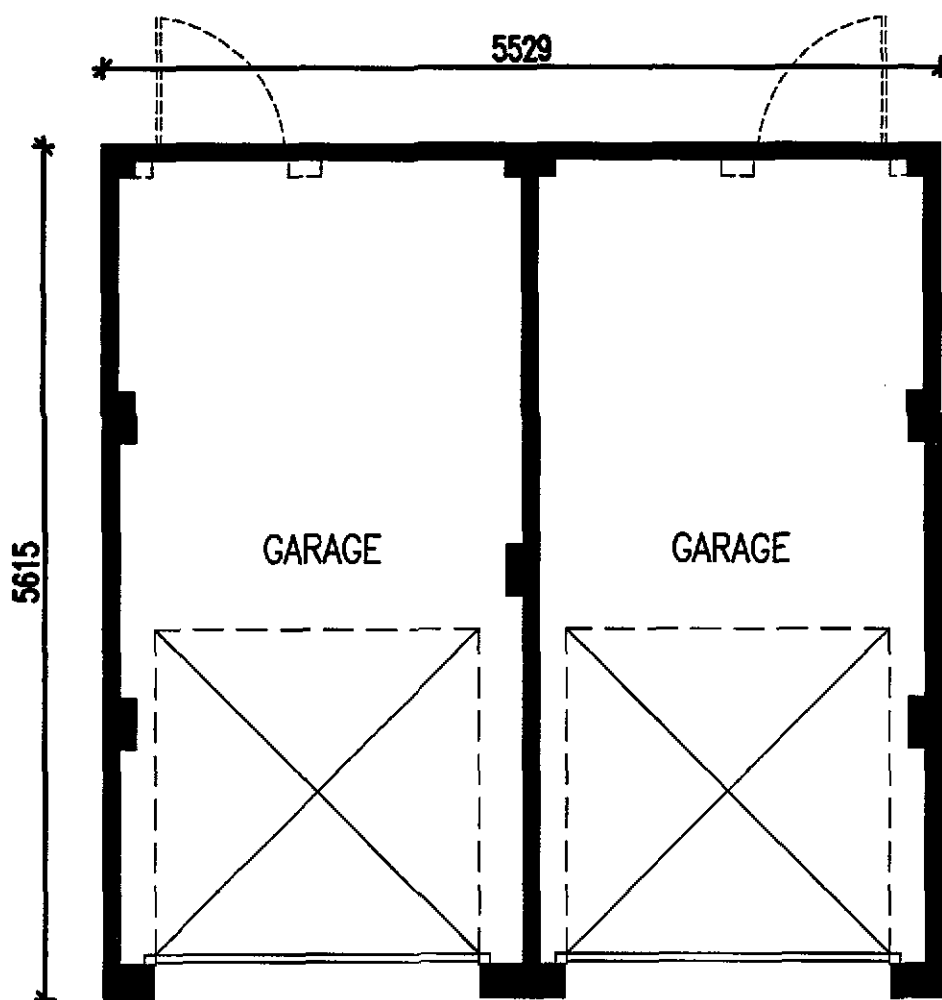






PLAN

LAND AT WYGATE, SPALDING - SHARED DOUBLE GARAGE GABLE FRONT (1:100)

Dwg. No. 300/GD/25

UNIT 2 | THE OSIERS BUSINESS PARK | LAVERSALL WAY | LEICESTER | LE19 1DX | T 0116 2816400 | F 0116 2816423

Taylor Wimpey

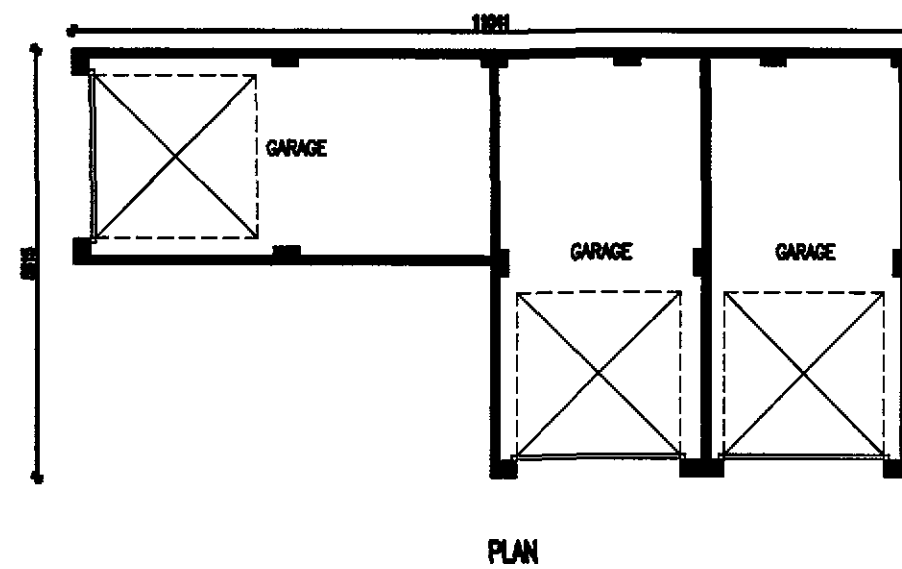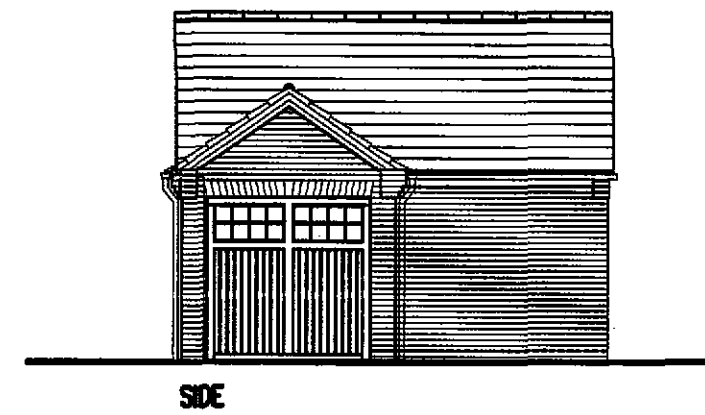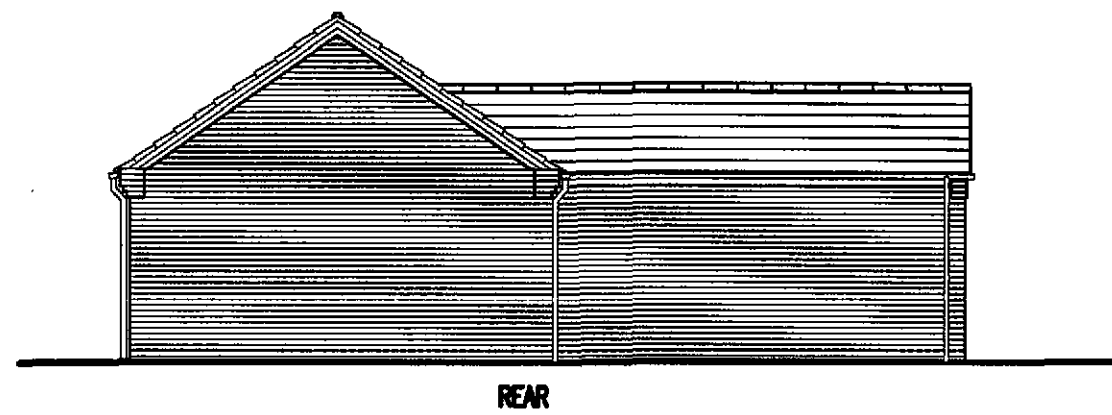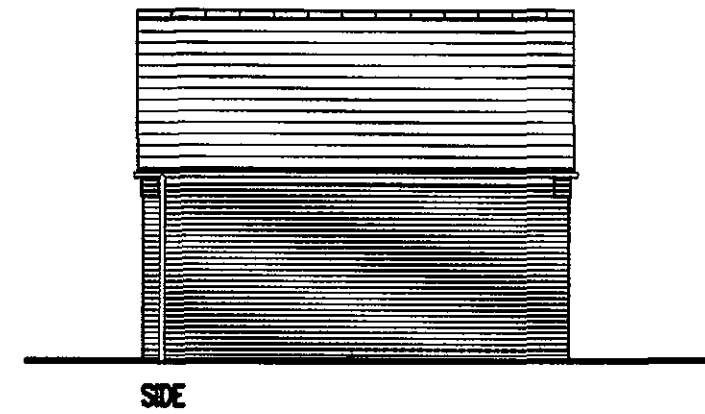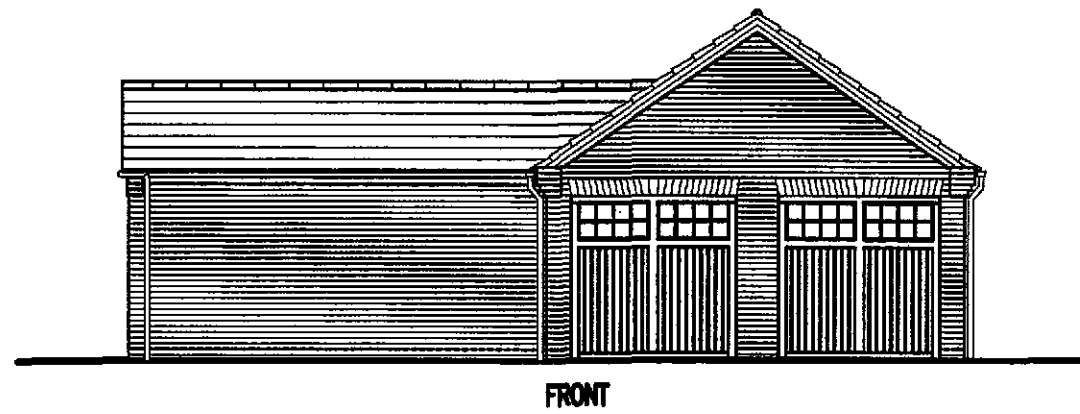

LAND AT WYGATE, SPALDING - BESPOKE TRIPLE GARAGE (1:100)

Dwg. No. 300/GD/54

UNIT 2 | THE OSIERS BUSINESS PARK | LAVERSALL WAY | LEICESTER | LE19 1DX | T 0116 2816400 | F 0116 2816423

Taylor Wimpey