
SHDC
Planning & Development
1 1 AUG 2011
Ref: 0621-11

Flat

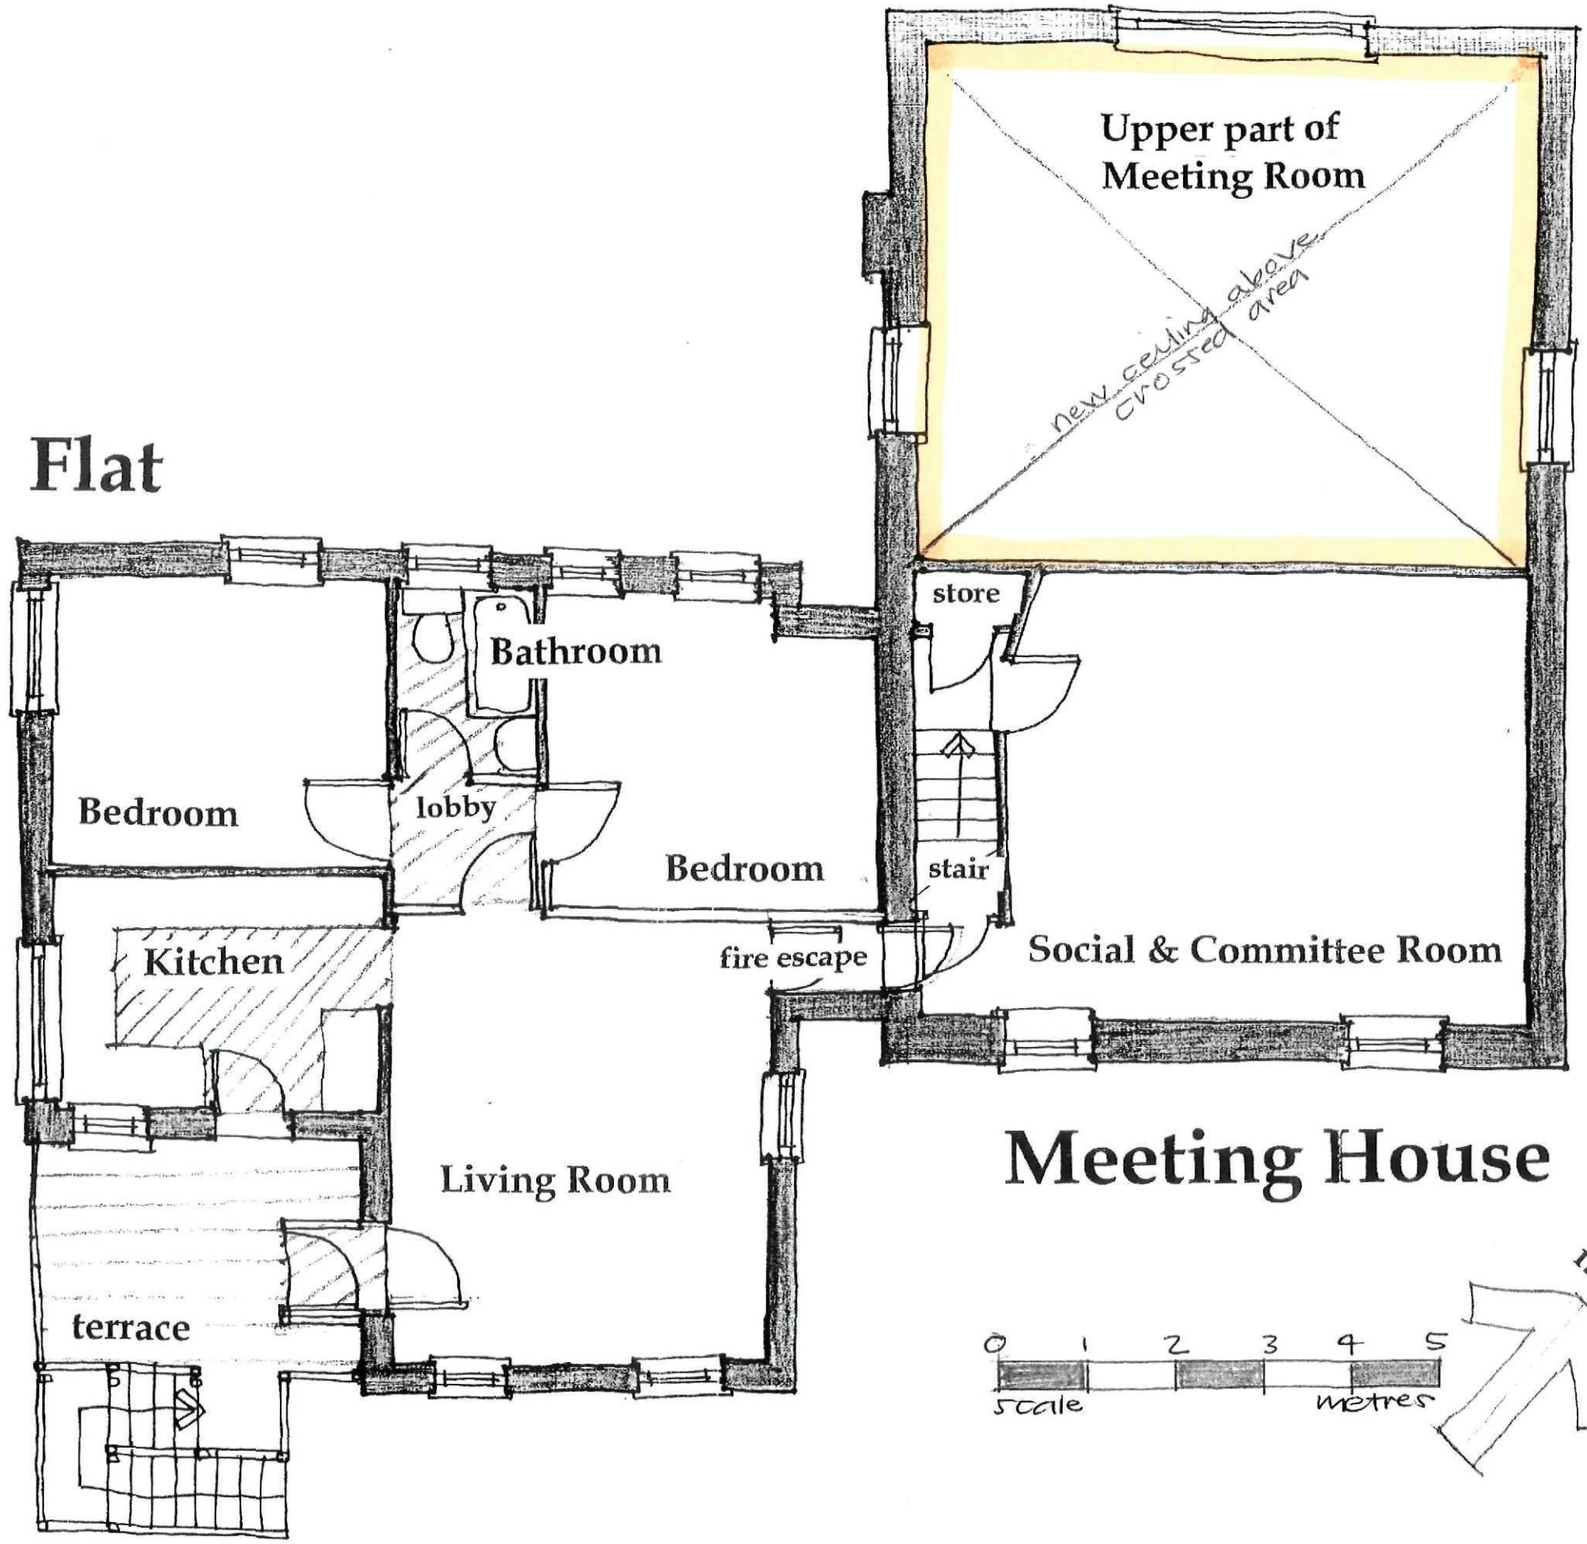

Meeting House

Feasibility Study Sketch Plans

SMH4