
SHDC
Planning & Development
1 1 AUG 2011
Ref: 0621-11

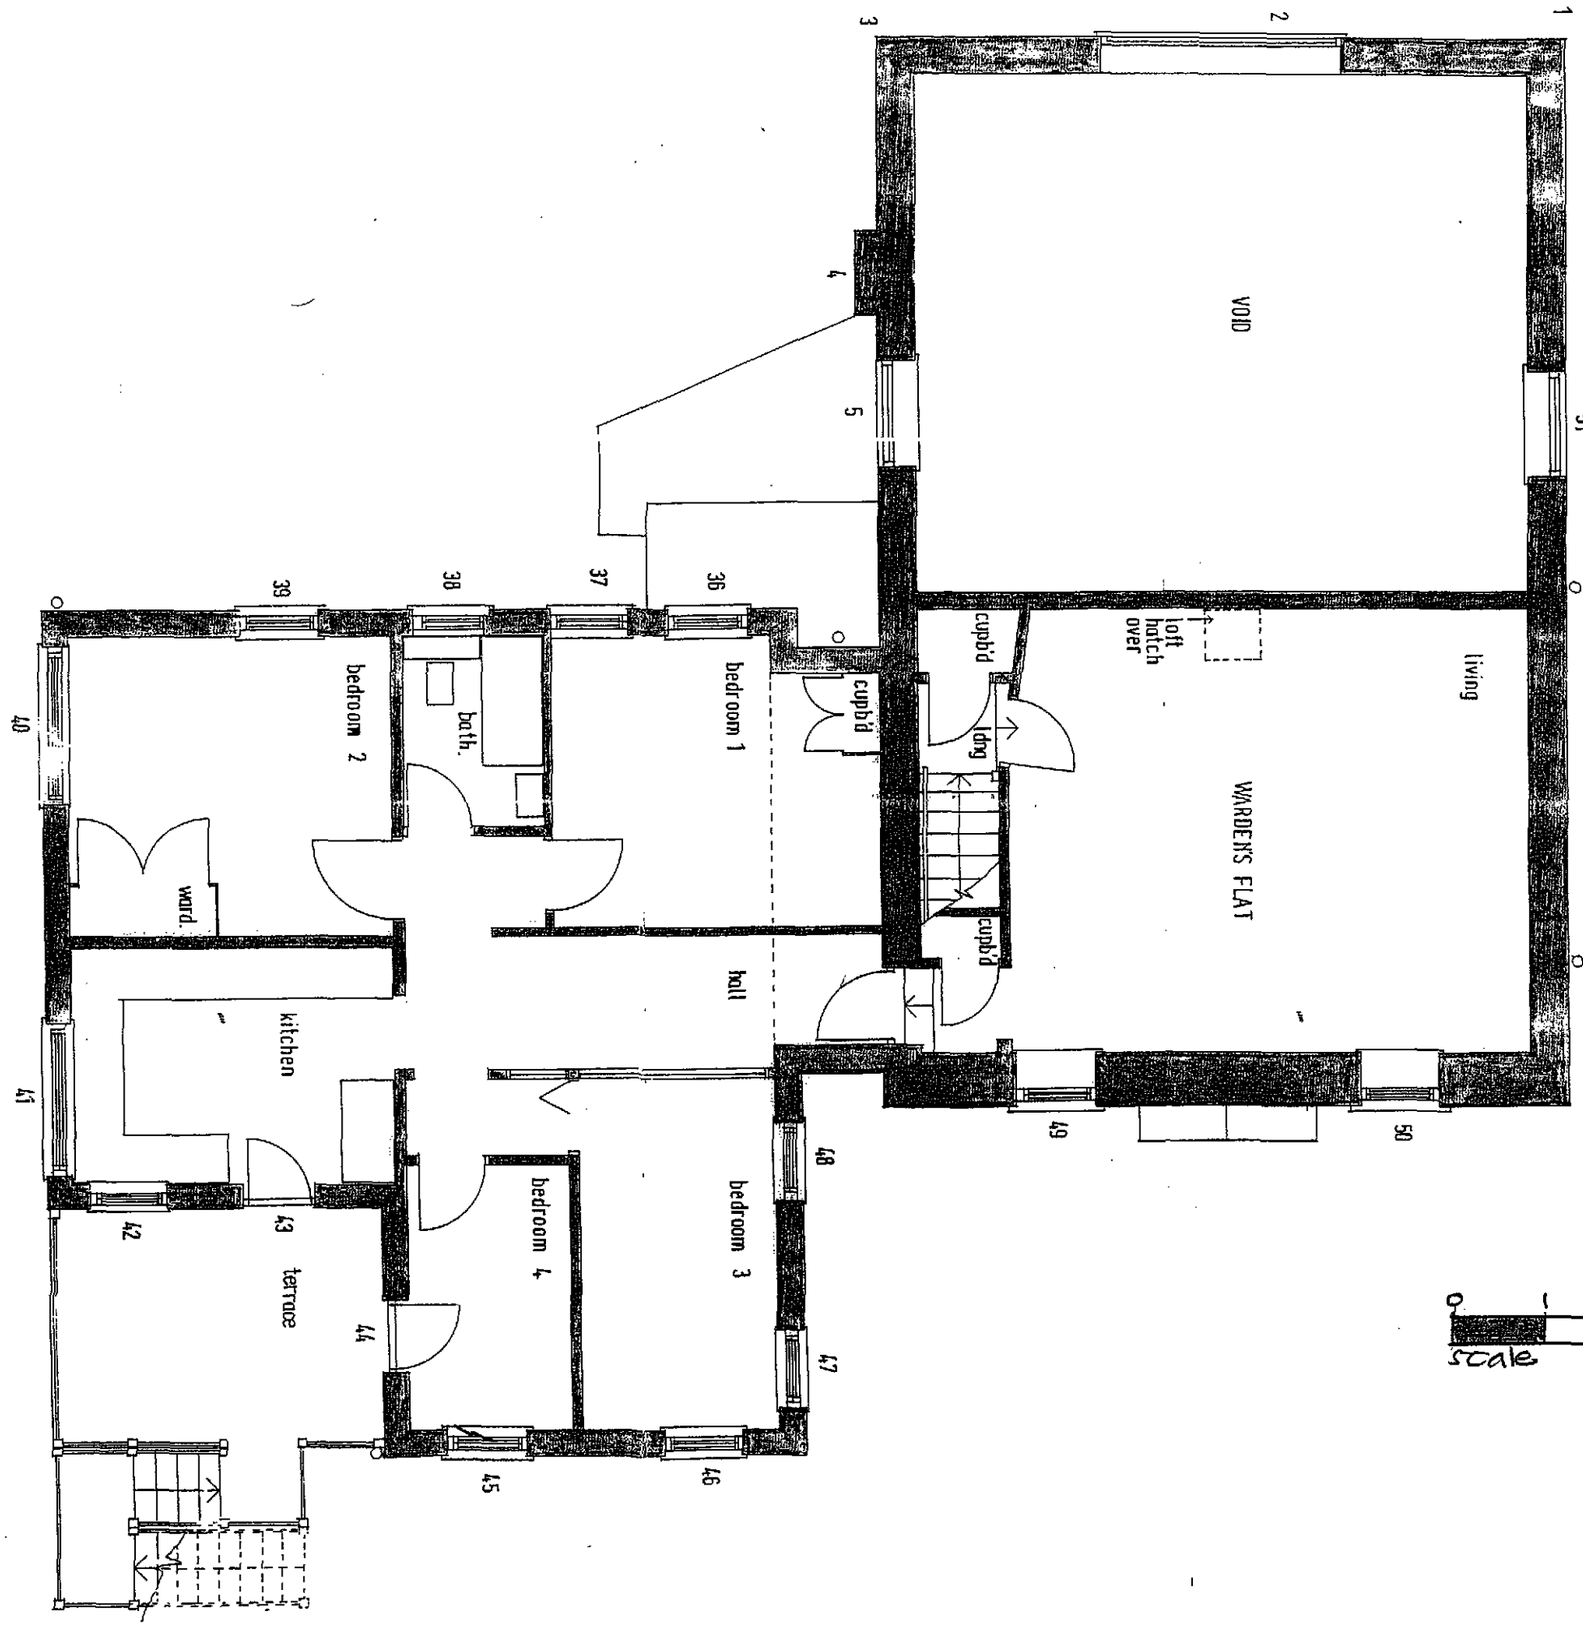


**Existing Plan**
First Floor
(prior to April 2009)

**SMH2**