


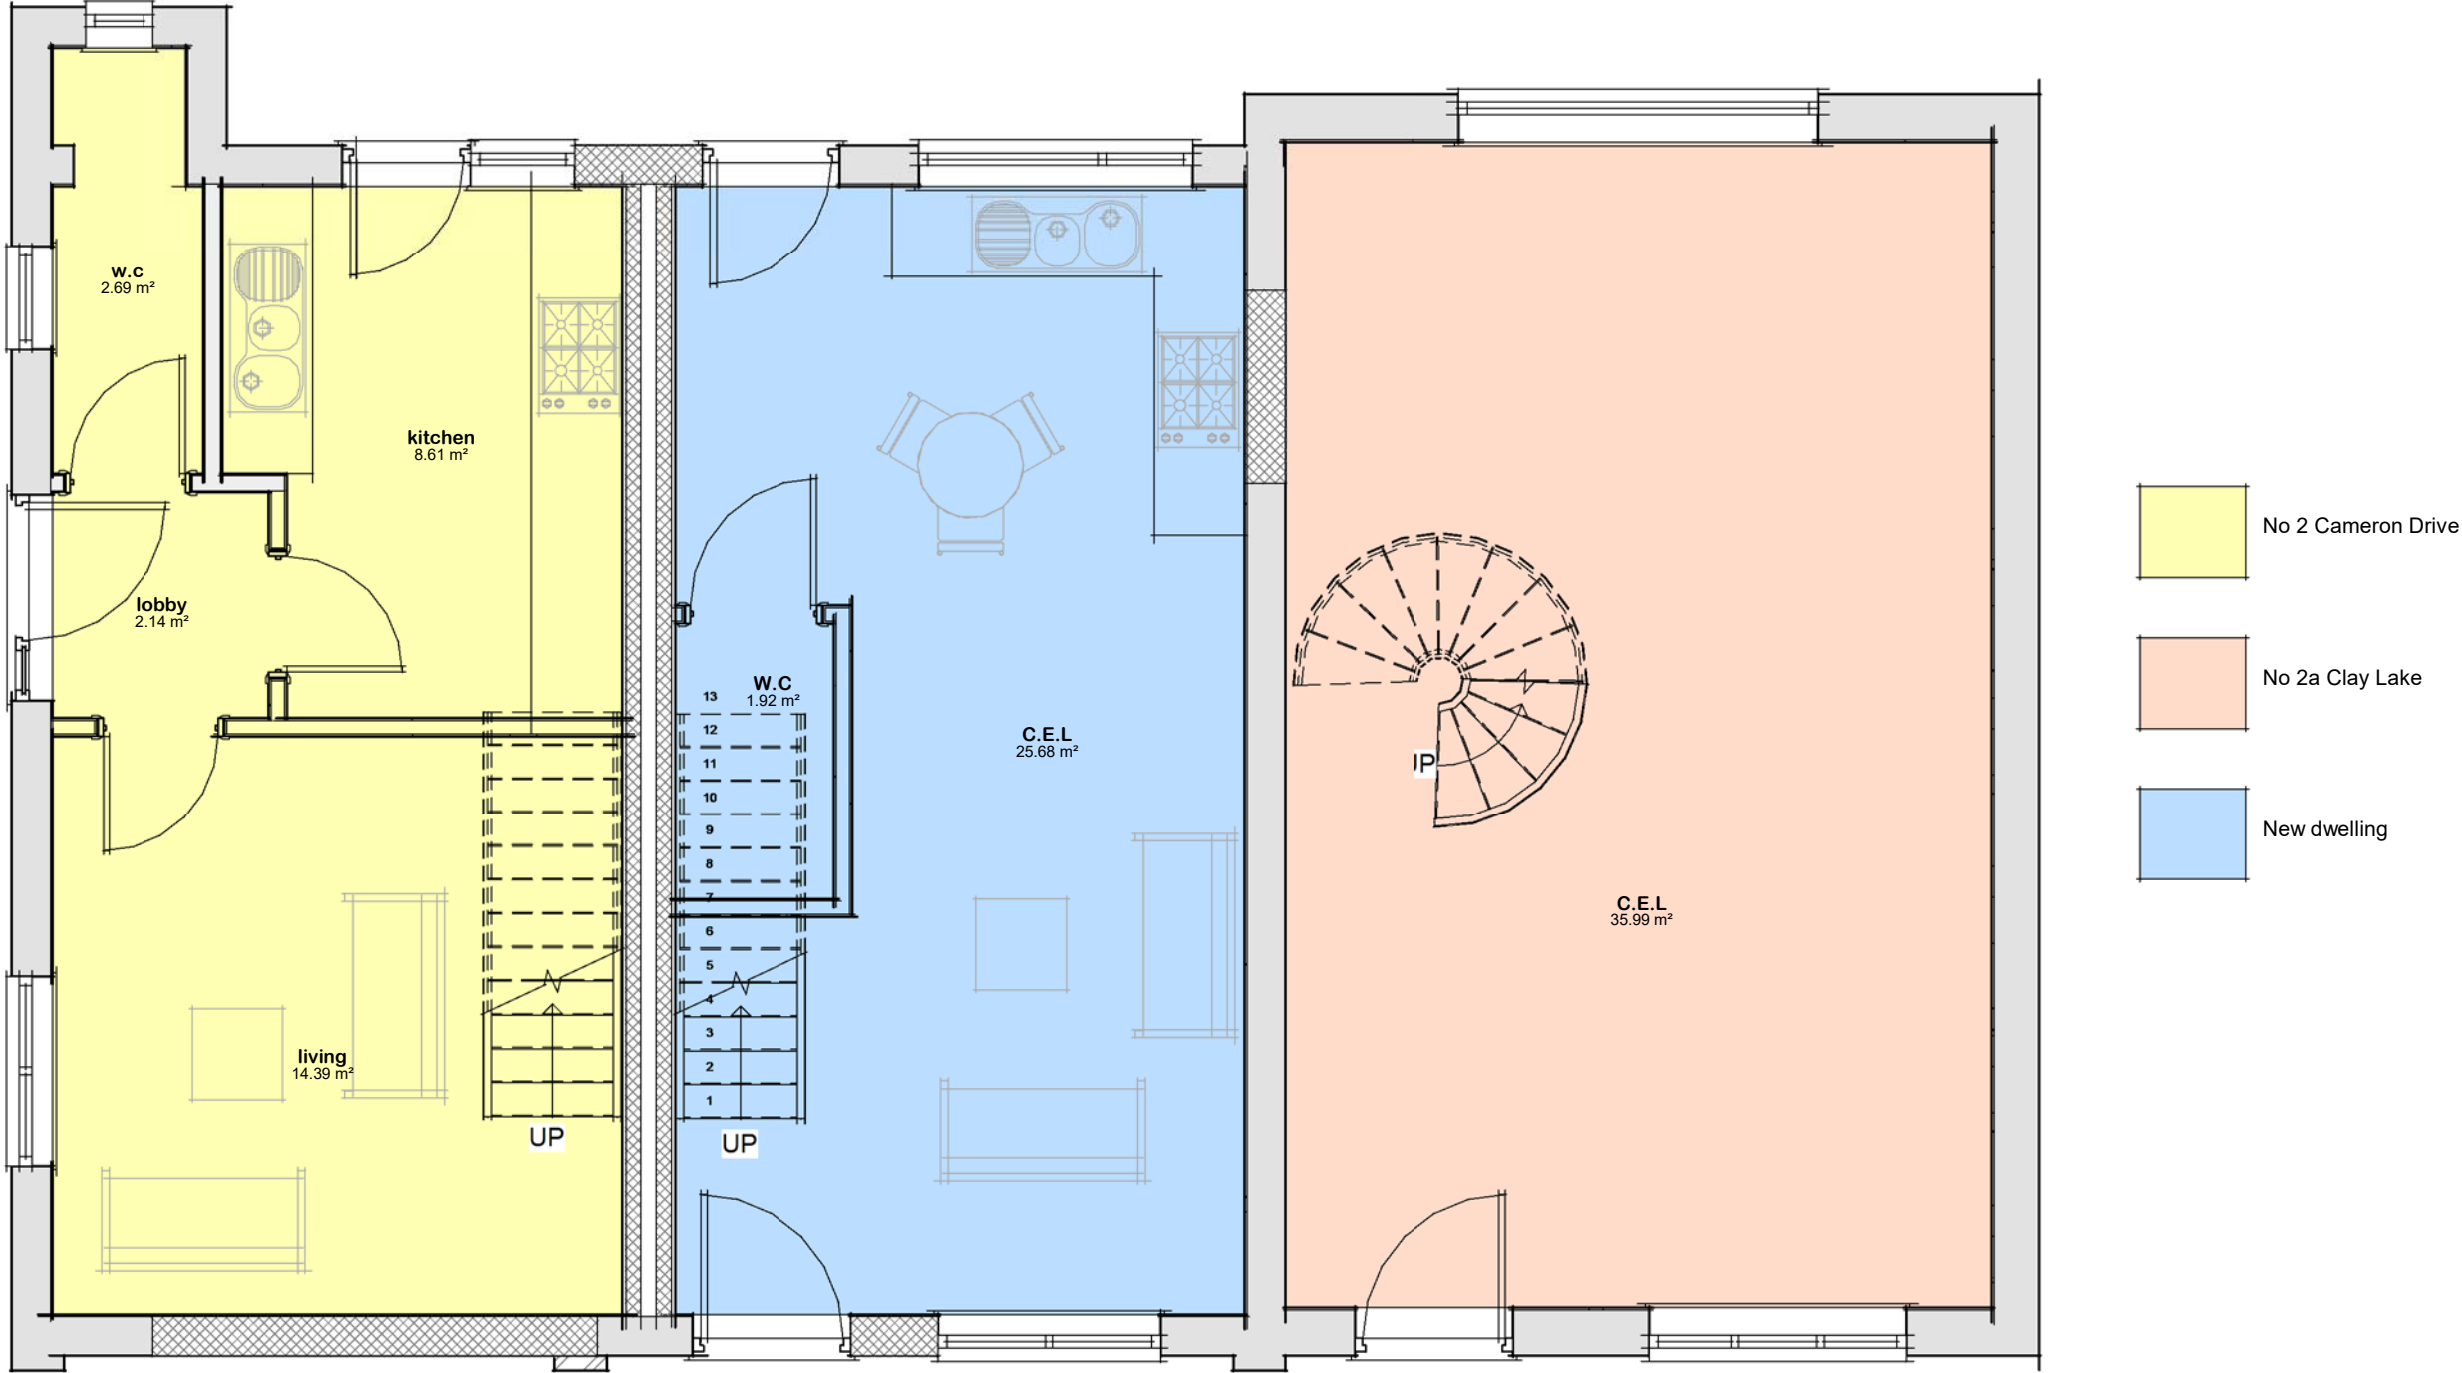

Plan 01 - Ground
1 : 50