

30123


[illegible]

CELING: 200mm glass fiber insulation total thickness, 100mm between rafters & 100mm over joists. 12.7mm Gypsum board over joists. 12.7mm Gypsum board over rafters. "duplex" plasterboard 5mm thin Thite-Plaste 5mm. All joints to be taped and filled. Provide access time to roof space. All components to be lined with 25 x 25 plastered slabs. Access required to be 12mm ply with layer of 12.7mm Finshe board all round wall to face. Downlight and all round

[illegible][illegible]


Ref: 0844197

1.8 m Side

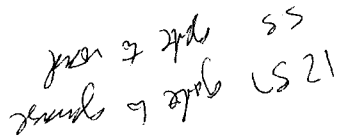

NORTH - WEST ELEVATION

BLOCK PLAN 1:500

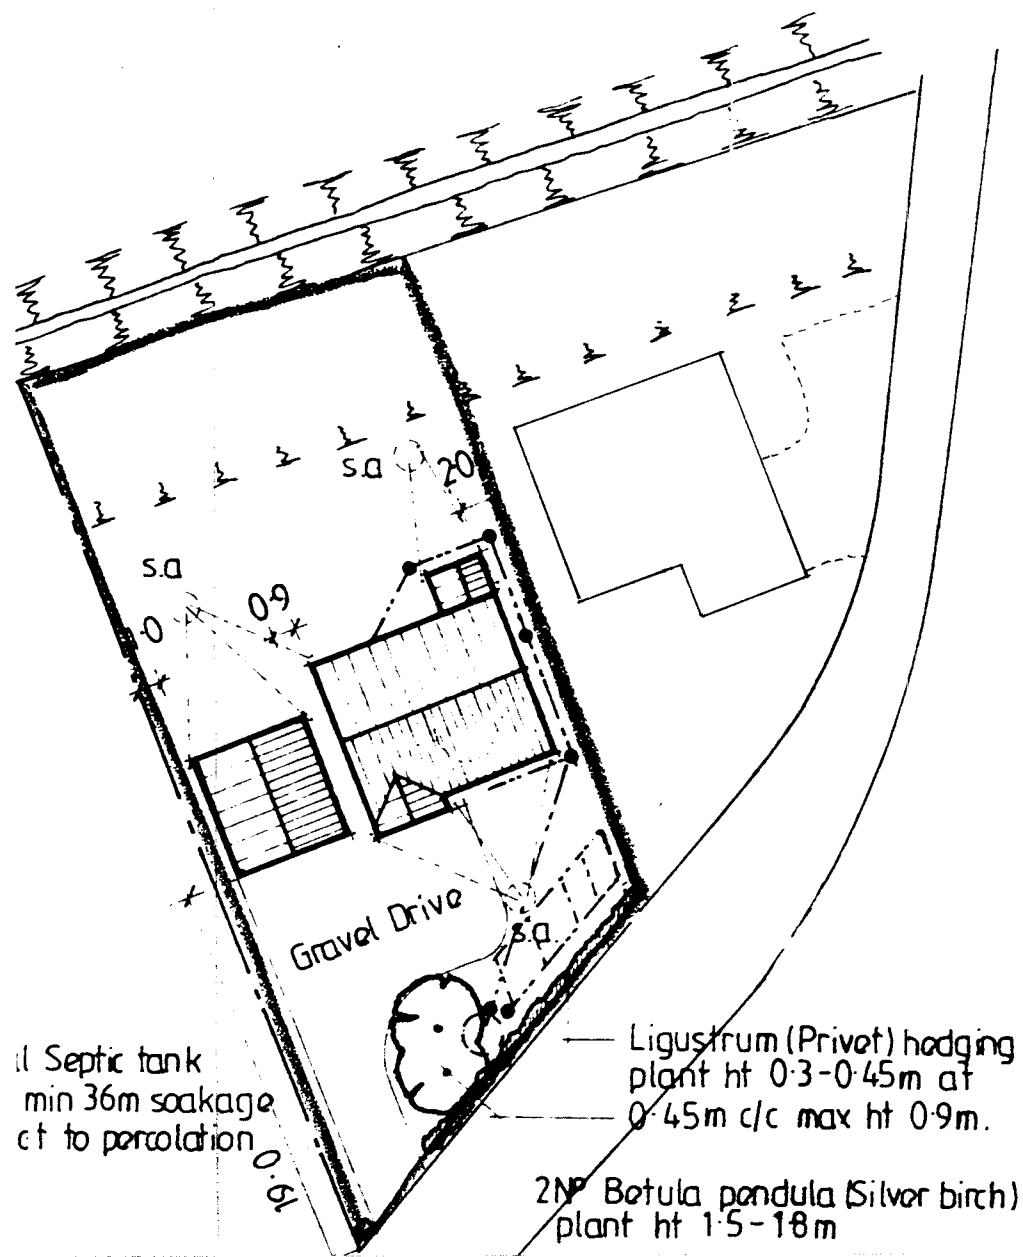

Septic tank
min 36m soakage
et to percolation

~~Ligustrum (Privet) hedging
plant ht 0.3-0.45m at
0.45m c/c max ht 0.9m.~~

~~2N~~ *Betula pendula* (Silver birch)
plant ht 1.5-18m