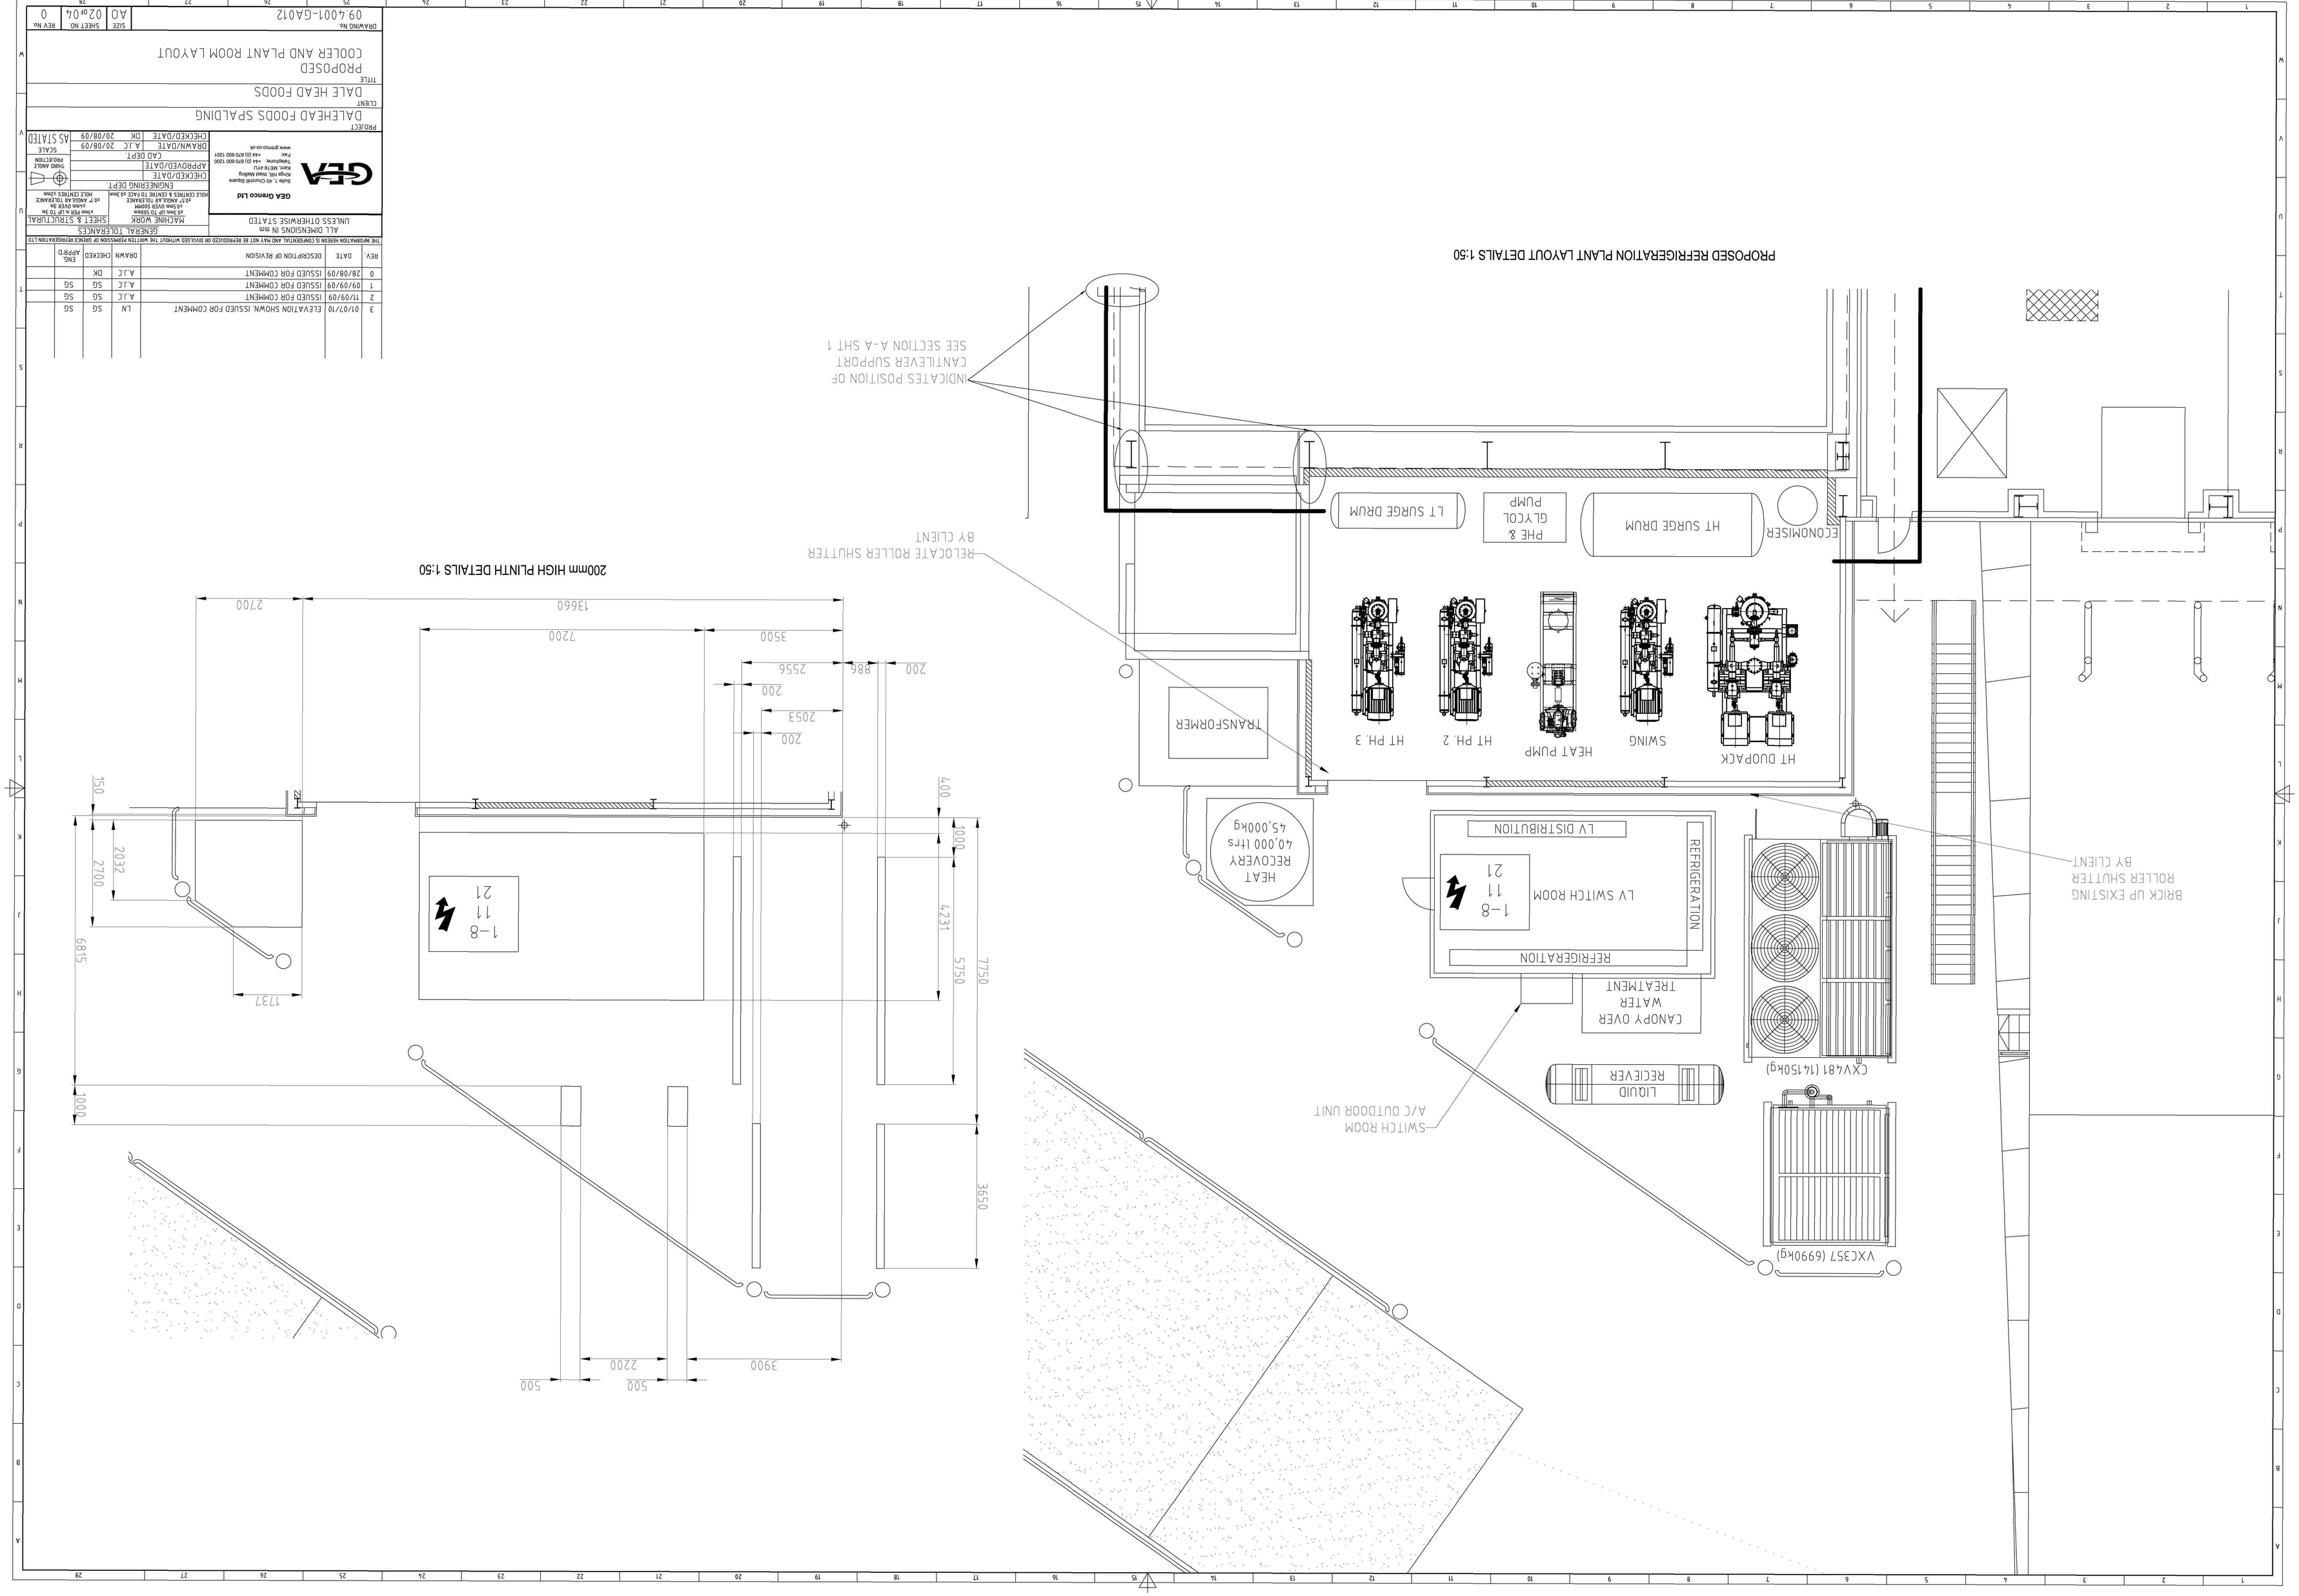

REV.	DATE	DESCRIPTION OF REVISION	DRAWN	CHECKED	ENG APPR'D
3	01/07/10	ELEVATION SHOWN. ISSUED FOR COMMENT	LN	SG	SG
2	11/09/09	ISSUED FOR COMMENT	A.J.C	SG	SG
1	09/09/09	ISSUED FOR COMMENT	A.J.C	SG	SG
0	28/08/09	ISSUED FOR COMMENT	A.J.C	DK	

THE INFORMATION HEREIN IS CONFIDENTIAL AND MAY NOT BE REPRODUCED OR DIVULGED WITHOUT THE WRITTEN PERMISSION OF GEA REFRIGERATION LTD

GENERAL TOLERANCES

ALL DIMENSIONS IN mm
UNLESS OTHERWISE STATED

MACHINE WORK
SHEET & STRUCTURAL
0.1mm UP TO 50mm
0.2mm UP TO 300mm
±0.5mm OVER 300MM
±1mm PER M UP TO 3m
±4mm OVER 3M
45° ANGLE FOR TOLERANCE
±1 FOR ANGLE FOR TOLERANCE
HOLE CENTRES & CENTRE TO FACE ±0.3mm
HOLE CENTRES ±2mm

ENGINEERING DEPT
CHECKED/DATE
APPROVED/DATE
CAD DEPT
DRAWN/DATE A.J.C 20/08/09
CHECKED/DATE DK 20/08/09
THIRD ANGLE PROJECTION
SCALE AS STATED

GEA Grenco Ltd
Stoke 'n Ad Churchill Square
Kings Hill, West Malling
Kent, ME19 4YU
Telephone +44 (0) 870-600 1300
Fax +44 (0) 870-600 1301
www.grenco.co.uk

PROJECT
DALEHEAD FOODS SPALDING

CLIENT
DALE HEAD FOODS

TITLE
PROPOSED
COOLER AND PLANT ROOM LAYOUT

DRAWING No. 09 4001-GA012
SIZE A0
SHEET NO. 02 OF 04
REV No. 0

DO NOT SCALE
IF IN DOUBT - ASK
THIS IS A CAD GENERATED DRAWING
DO NOT MANUALLY ALTER

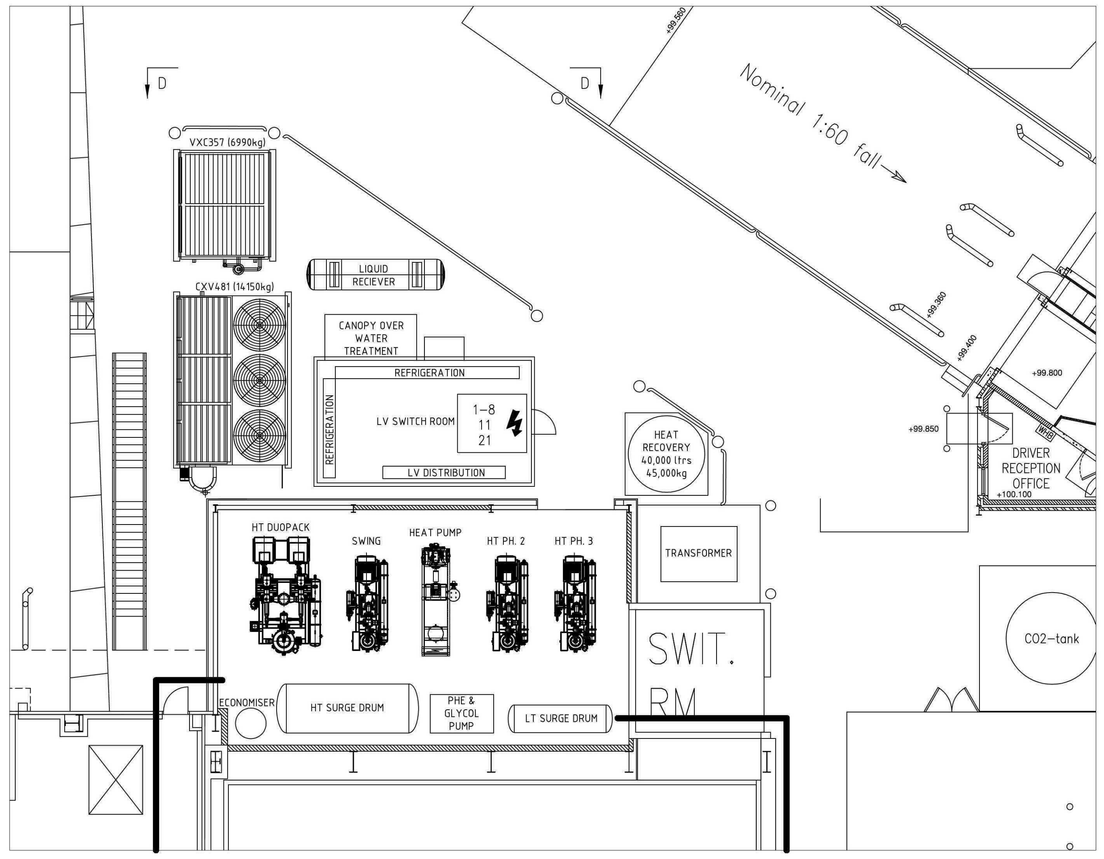

SCALE 1:40

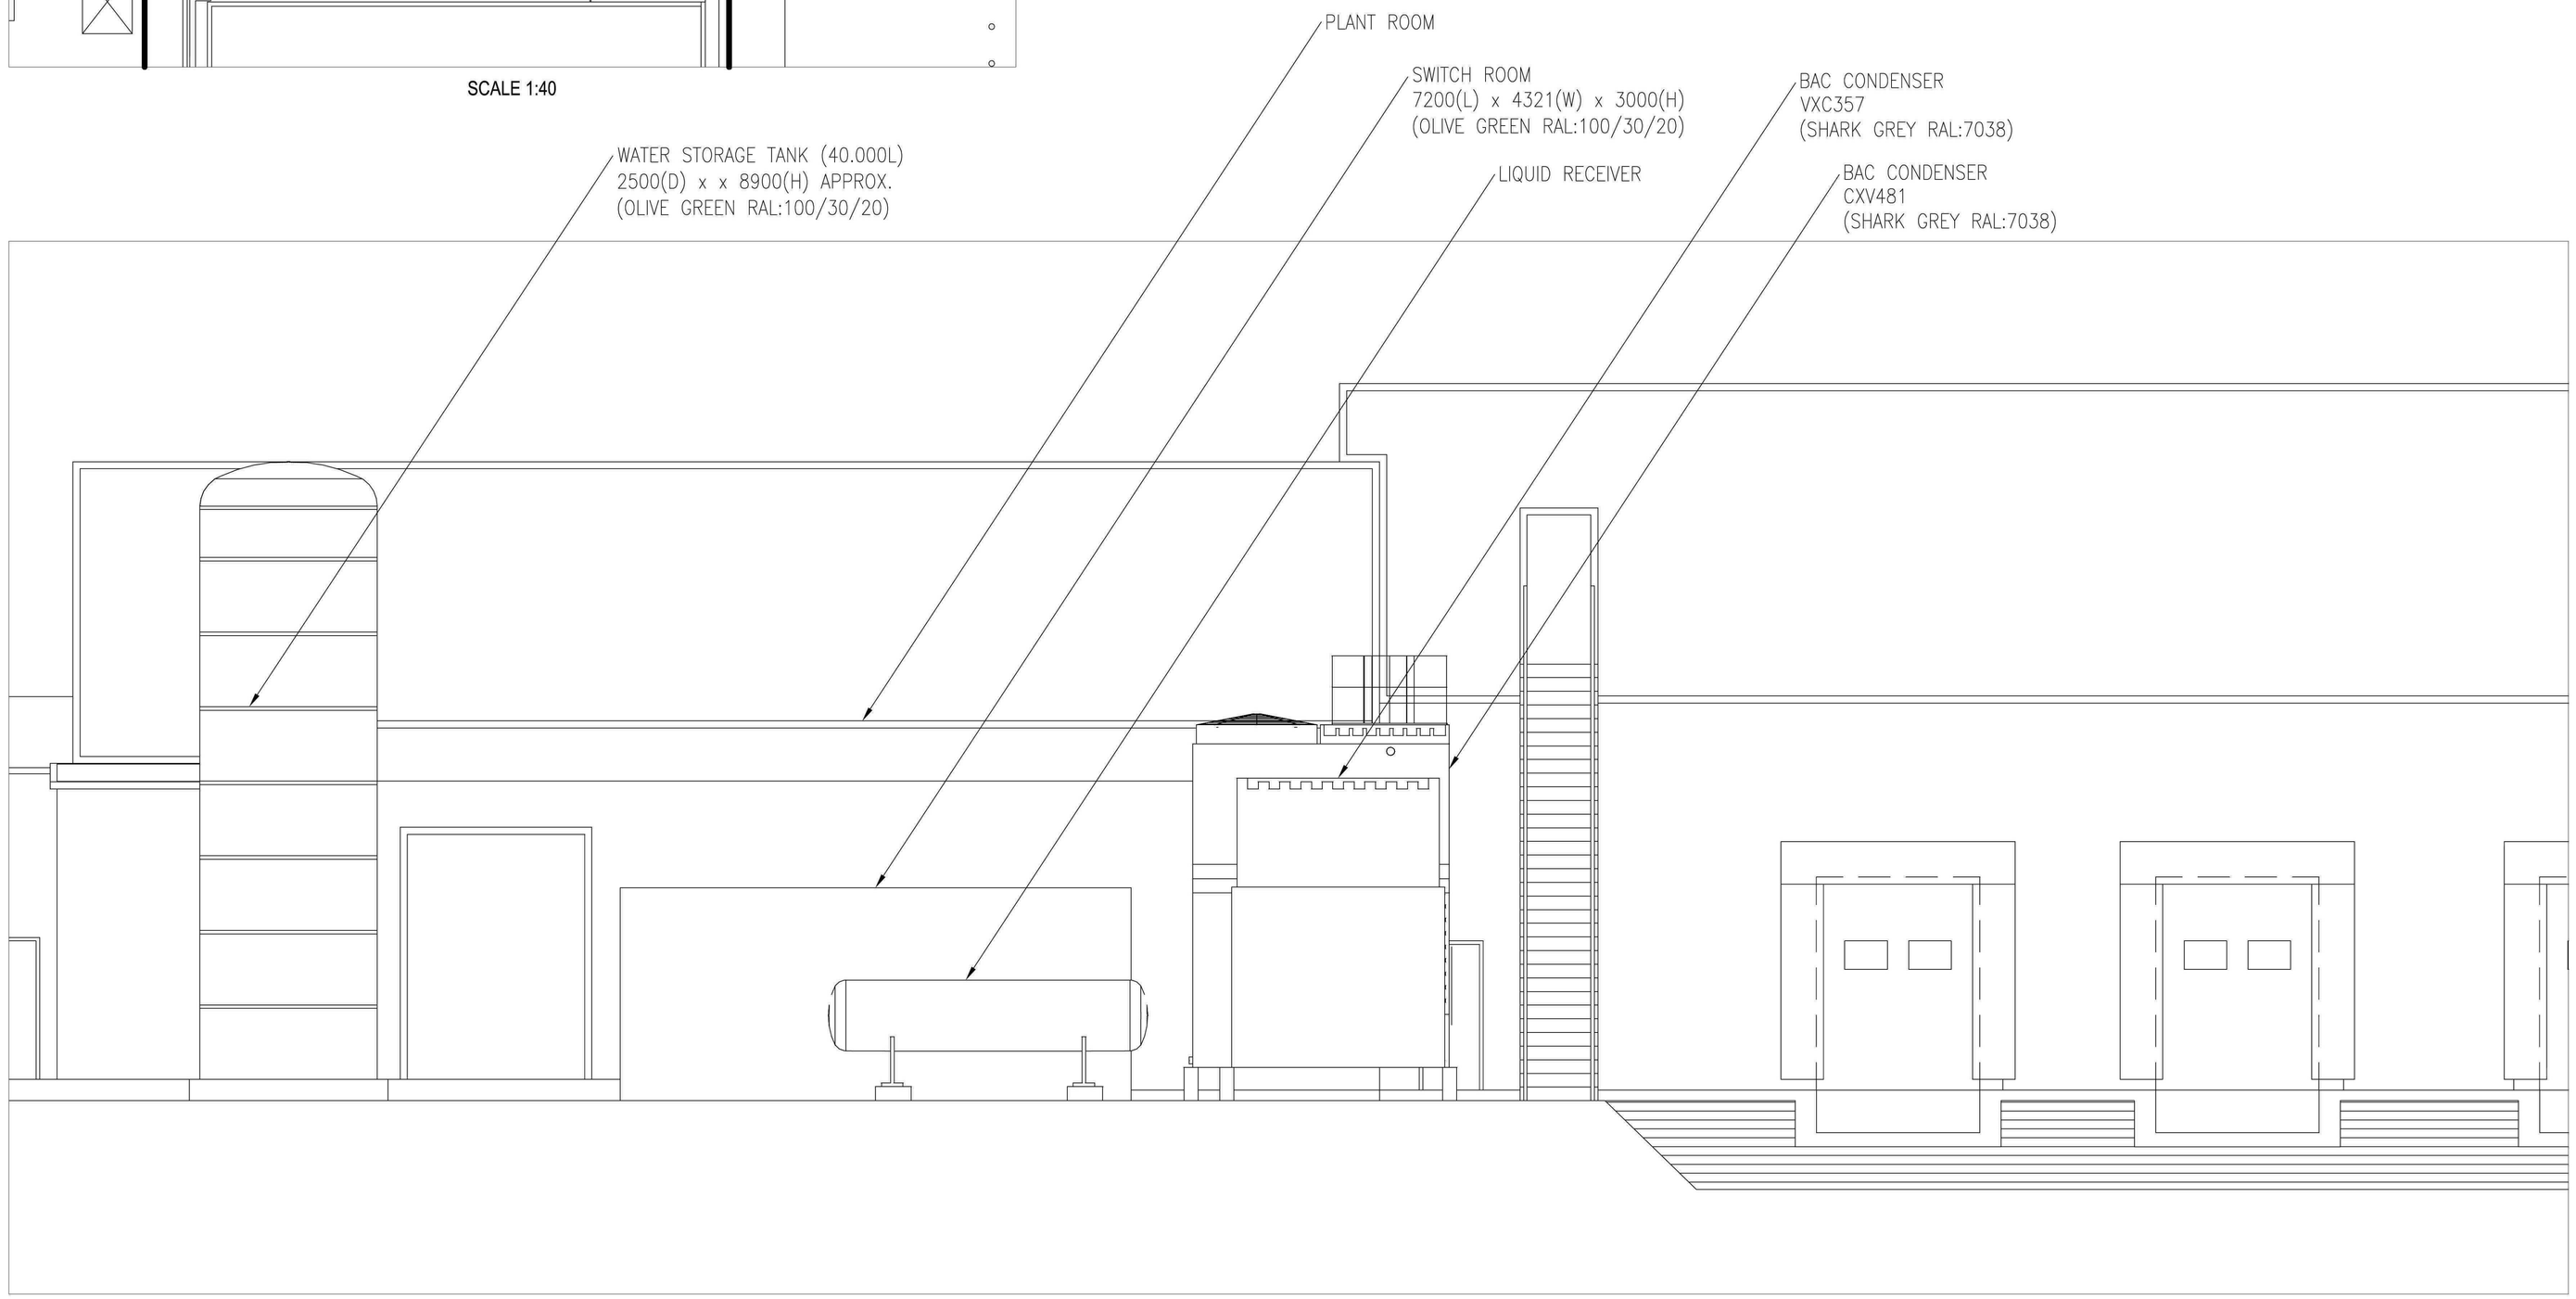

SECTION D-D
PLANT ROOM ELEVATION
SCALE 1:40

pHp architects

The Old Rectory Rectory Lane Milton Malsor
NORTHAMPTON NN7 3AQ
t: +44 (0)1604 858916 f: +44 (0)1604 859123
www.peter-haddon.com

Rev Date/Checked

CHILLERS 5-8 EXTENSION
DALEHEAD SPALDING Ltd.
FULNEY LANE SPALDING

PROPOSED ELEVATIONS

Issue Purpose: PLANNING
Drawn by: RT Checked by: CF
Scale @ A3: 1:40 Date: 07/10
CAD ref: DH0D6 Dwg no.: 3846/06 Rev: P1

Copyright reserved. Dimensions to be checked on site. Discrepancies to be reported before proceeding