


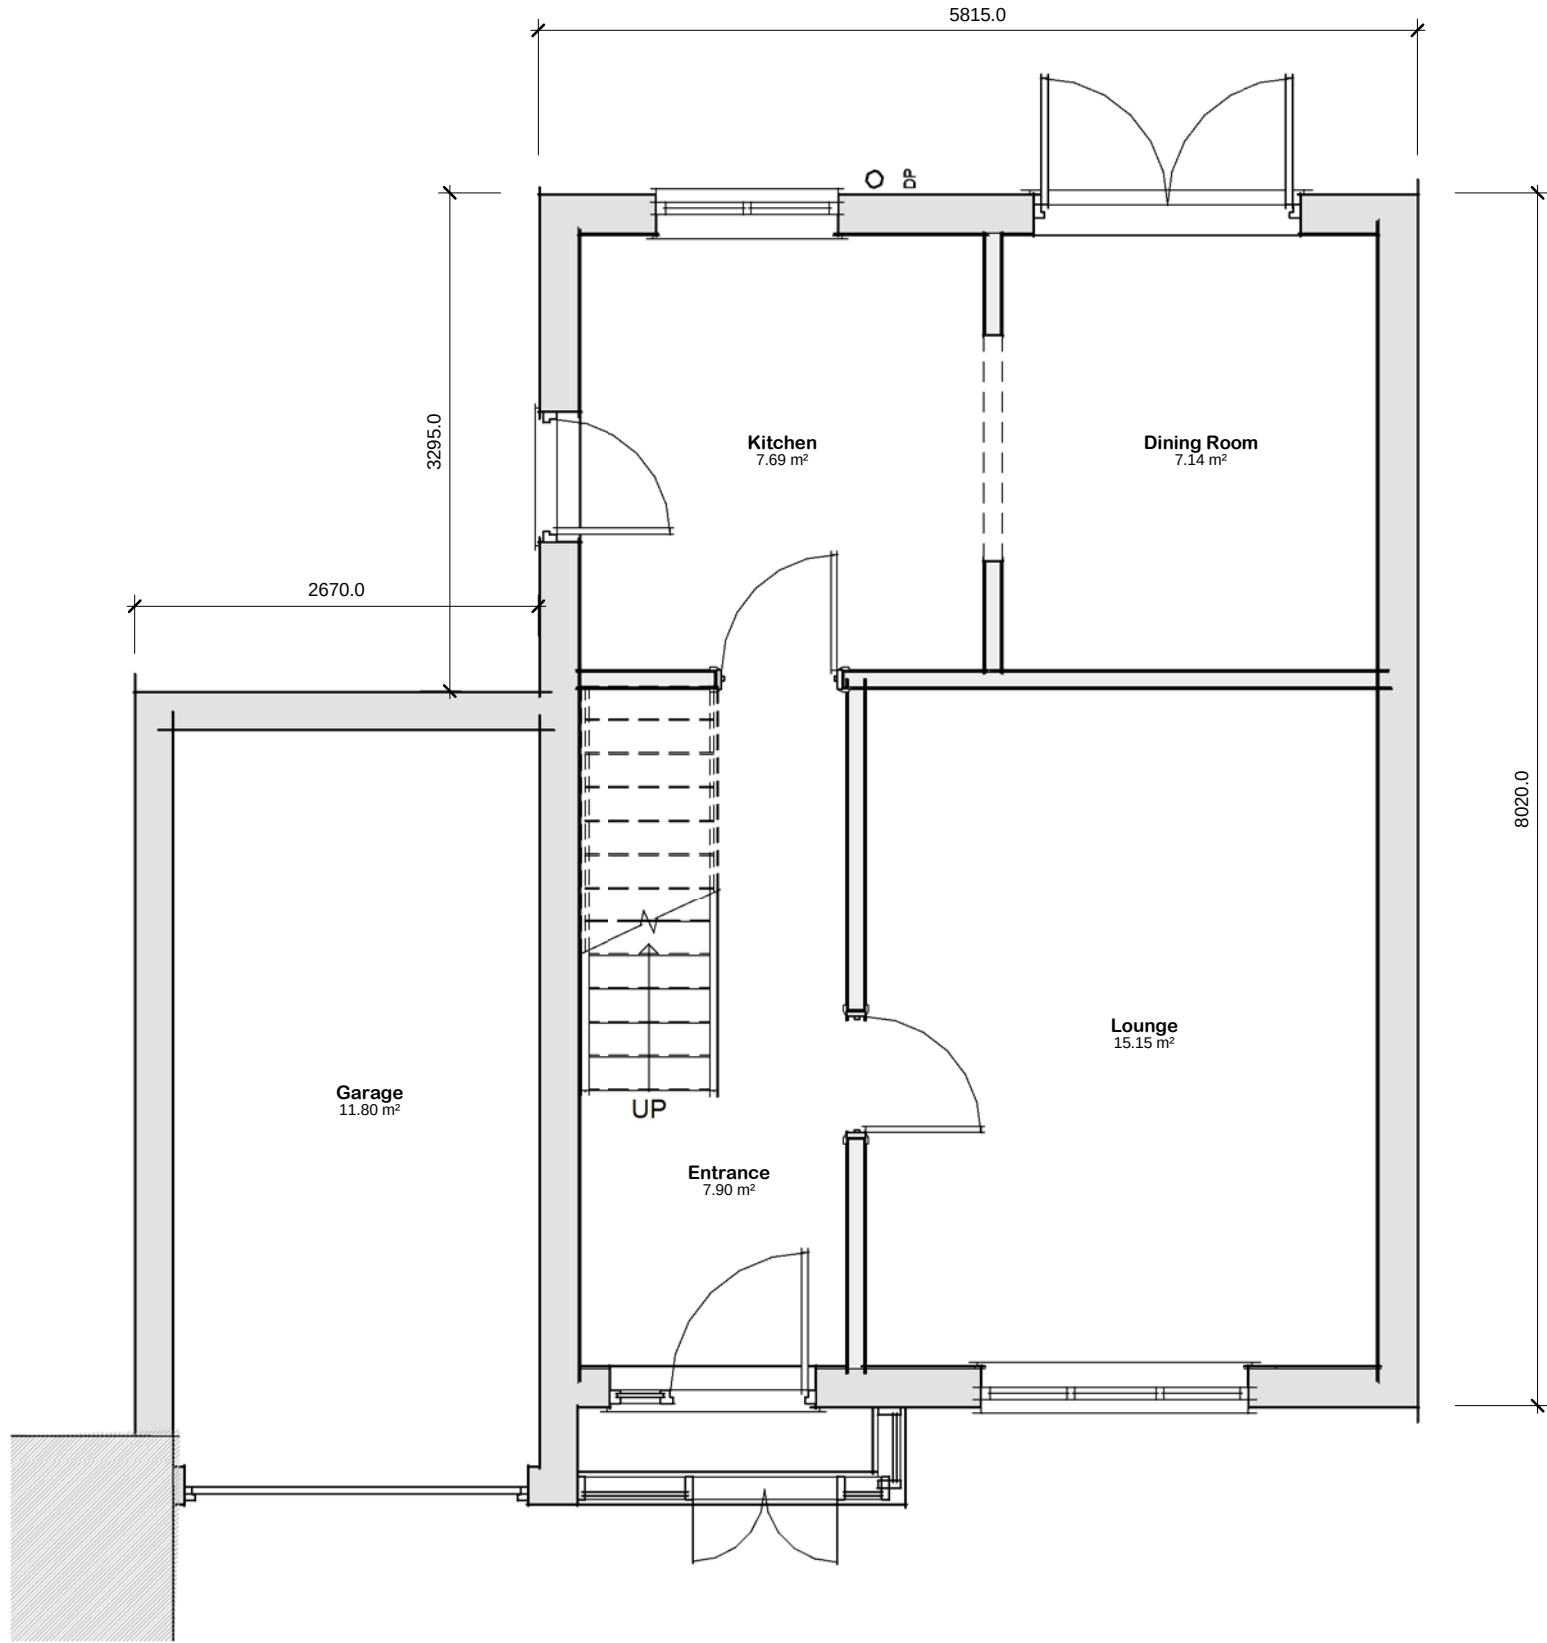

Room Schedule		
Name	Area	Perimeter
Dining Room	7.15 m²	10.7 m
Entrance	7.90 m²	12.5 m
Garage	11.80 m²	14.5 m
Kitchen	7.70 m²	11.1 m
Lounge	15.15 m²	15.7 m
Grand total: 5	49.70 m²	64.5 m

01 - Ground Floor Plan

1 : 50