


Room Schedule		
Name	Area	Perimeter
Breakfast Area	7.15 m²	10.7 m
Cloakroom	2.40 m²	6.8 m
Dining Room	9.10 m²	12.2 m
Entrance	7.90 m²	12.5 m
Family Room	15.10 m²	16.7 m
Kitchen	7.70 m²	11.1 m
Lounge	15.15 m²	15.7 m
Utility	7.00 m²	10.7 m
Grand total: 8	71.50 m²	96.5 m

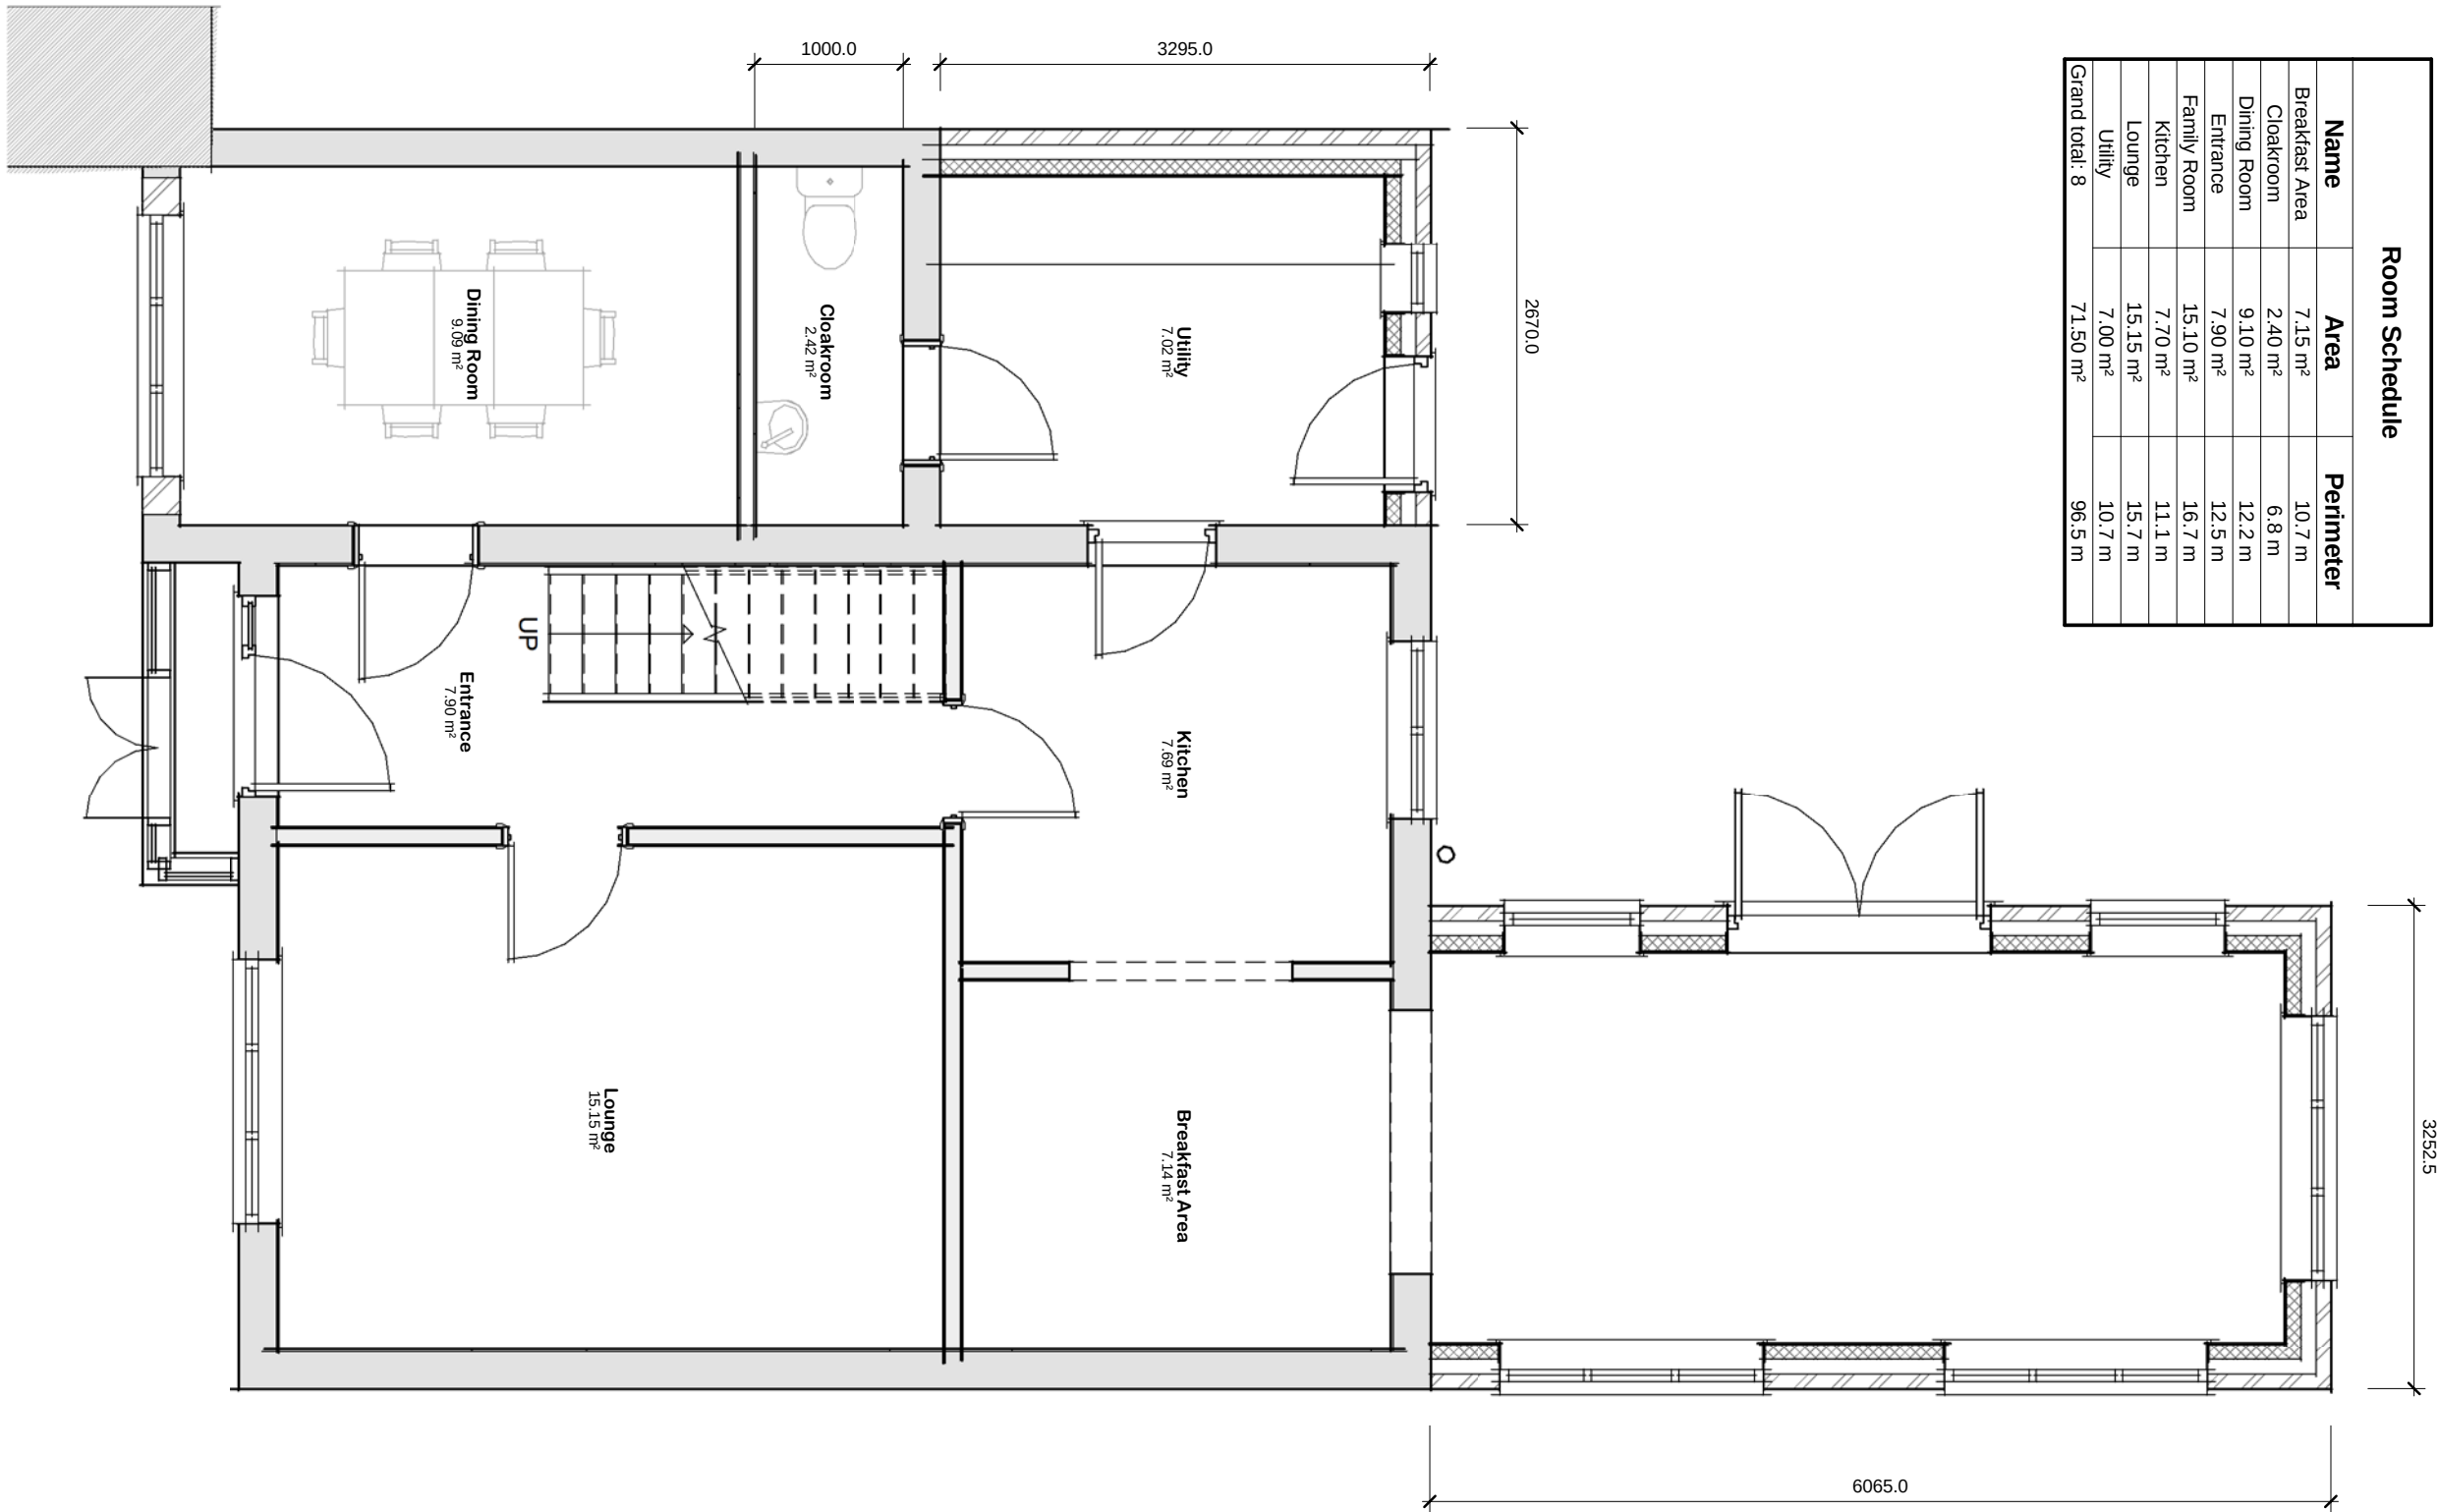

01 - Ground Floor Plan
1 : 50