





Front Elevation (South)

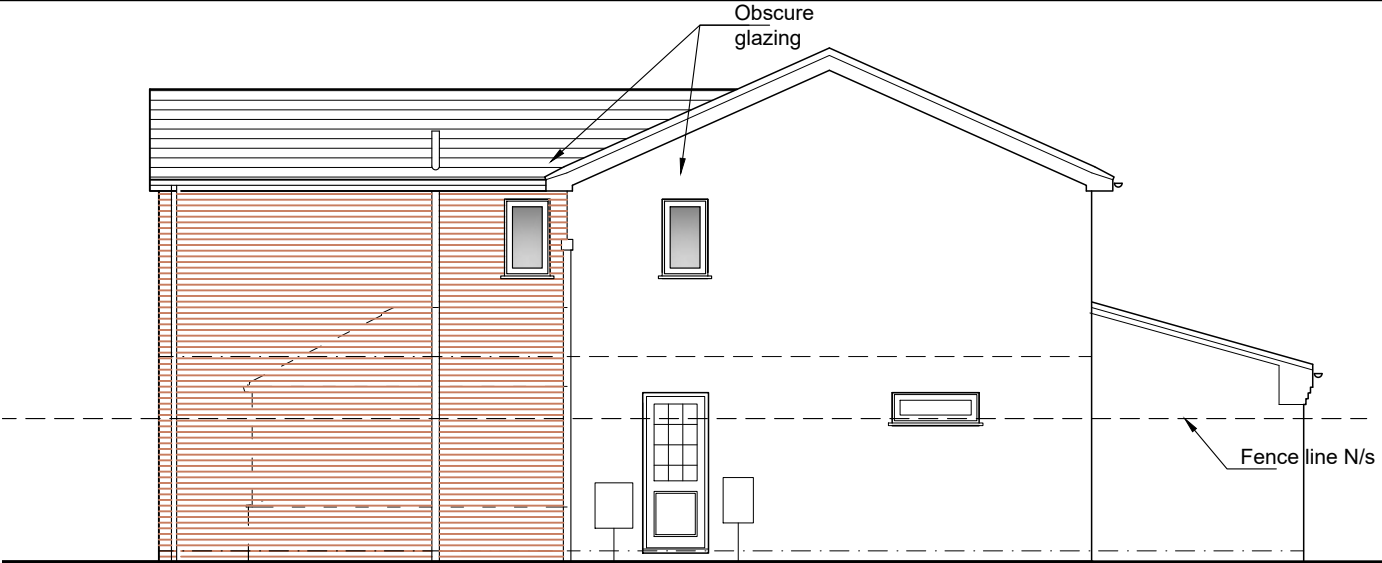

Side Elevation (West)




Rear Elevation (North)

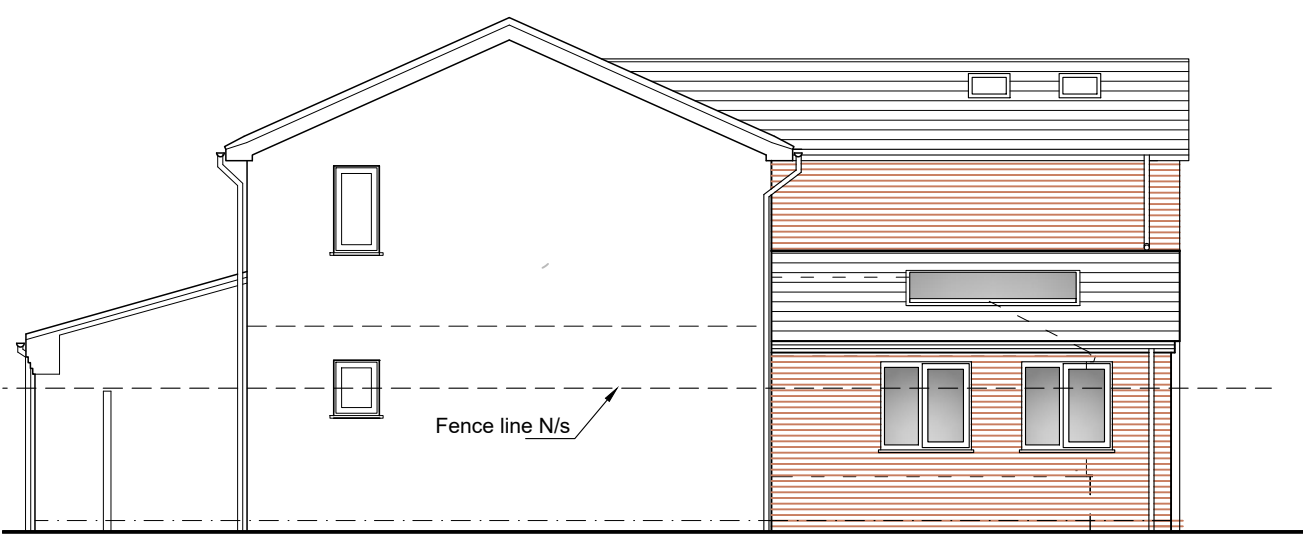

Side Elevation (East)

EXTERNAL FINISHES FOR PROPOSED EXTENSION

- ROOF (High Level)
- Concrete Pan Tiles - to match existing
- ROOF (Low Level)
- Concrete Pan Tiles - to match extg. as closely as poss
suitable for 17.5° pitch
- WALLS
- Buff Facing brick - to be similar to existing
- DOORS
- White Upvc
- WINDOWS
- White Upvc
- ROOF LIGHT
- Anthracite grey
- RWP's etc
- BLACK Upvc - to match existing.

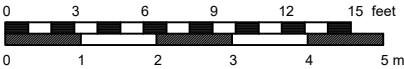

Proposed Elevations

- Rev E
- Jun 2022
- Length of Kitchen + Garden Room reduced by 450mm.
Bed 4 extension omitted.
- Rev D
- Sept 2021
- Valley gutter shown on rear elevation + RWP added to East elevation
- Rev C
- Aug 2021
- Low level Flat roof changed to pitched + rooflight updated accordingly.
Kitchen window widened. Kitchen /Garden Rm door opening width updated.
- Rev B
- Mar 2021
- Notes updated

Colour	J M A D Architecture			
	www.jennymcintee.co.uk info@jmadarch.co.uk Tel 07921 003153			
Project:	Extension & Alterations	Date:	February 2021	
Address:	14 Saxon Close, Spalding Lincs PE12 6AX	Scale:	1:100 on A3	
		drawn:	TW	checked: JM
Client:	Mr & Mrs Rains	Job No:	19120	
Drawing Title:	Proposed Elevations	Dwg No:	06 E Prelim	