


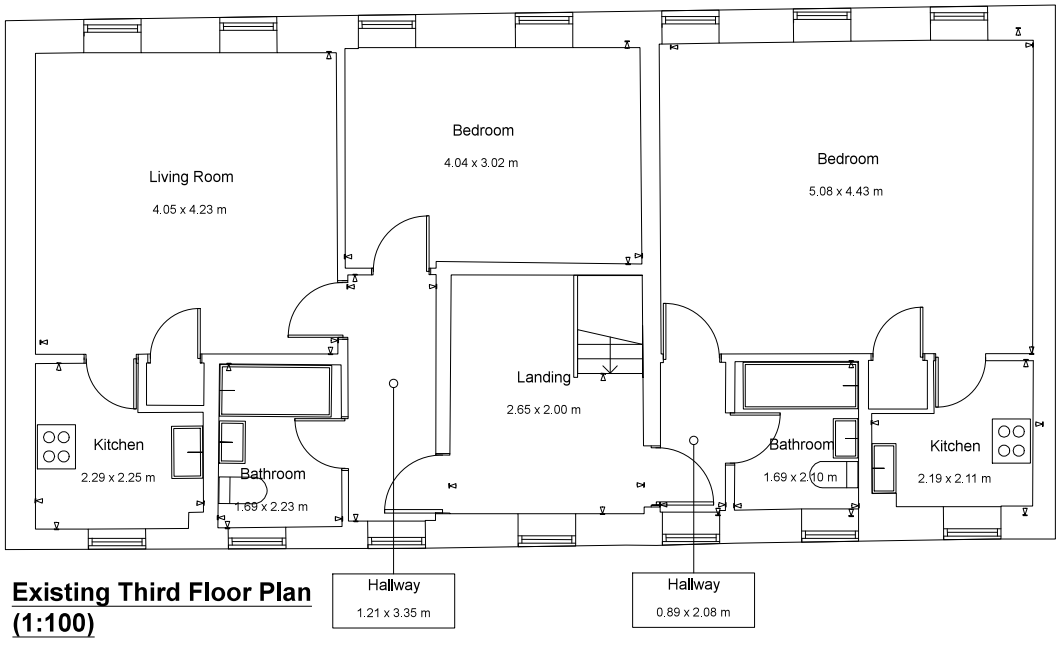


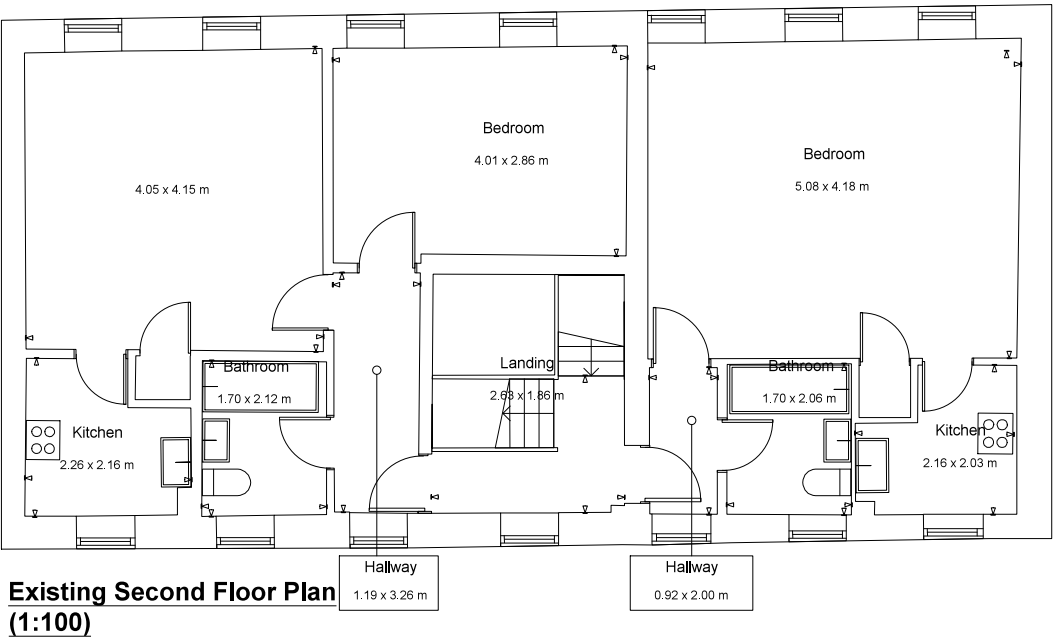

Do not scale dimensions off drawing except for planning purposes. Contractor to check measurements on site and is responsible for the stability of all the new and existing building whilst the works are proceeding.

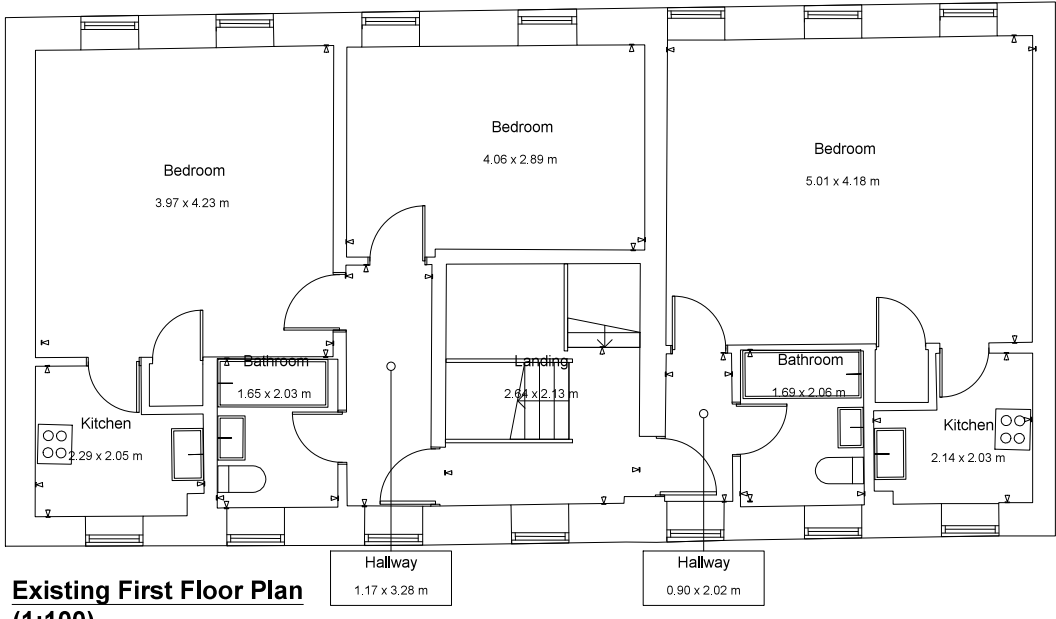

Drawing Title Existing Floor Plans	
Location Beechfield House, Spalding, PE11 1UD	
Drawing No. BHEX001	Date 10 June 2026
Scale As Seen @ A3	Rev 001

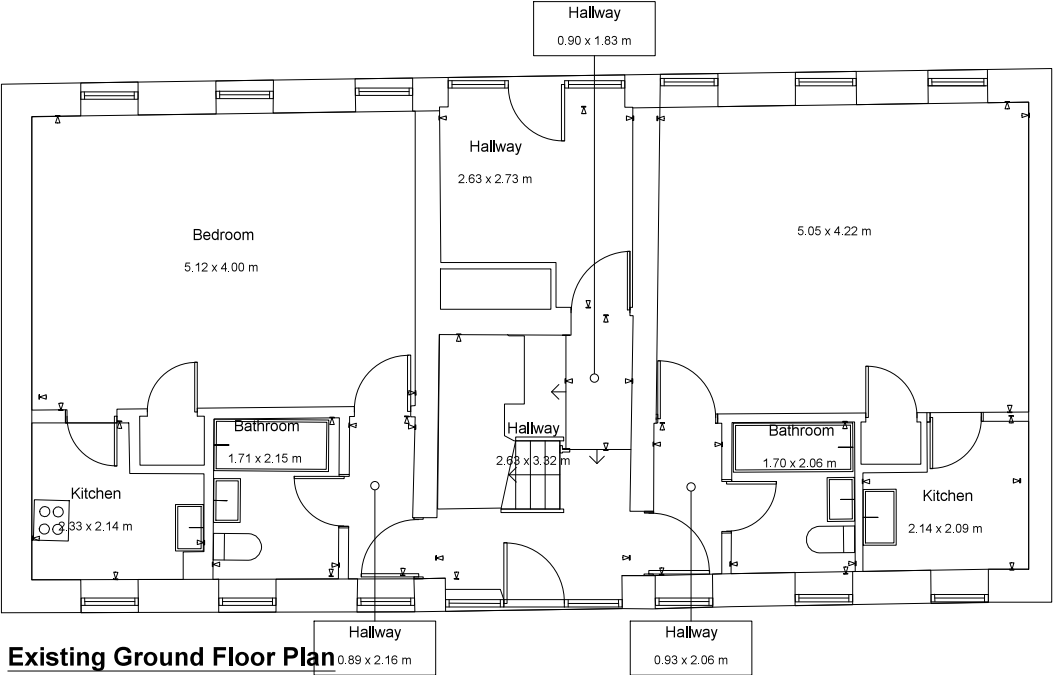