



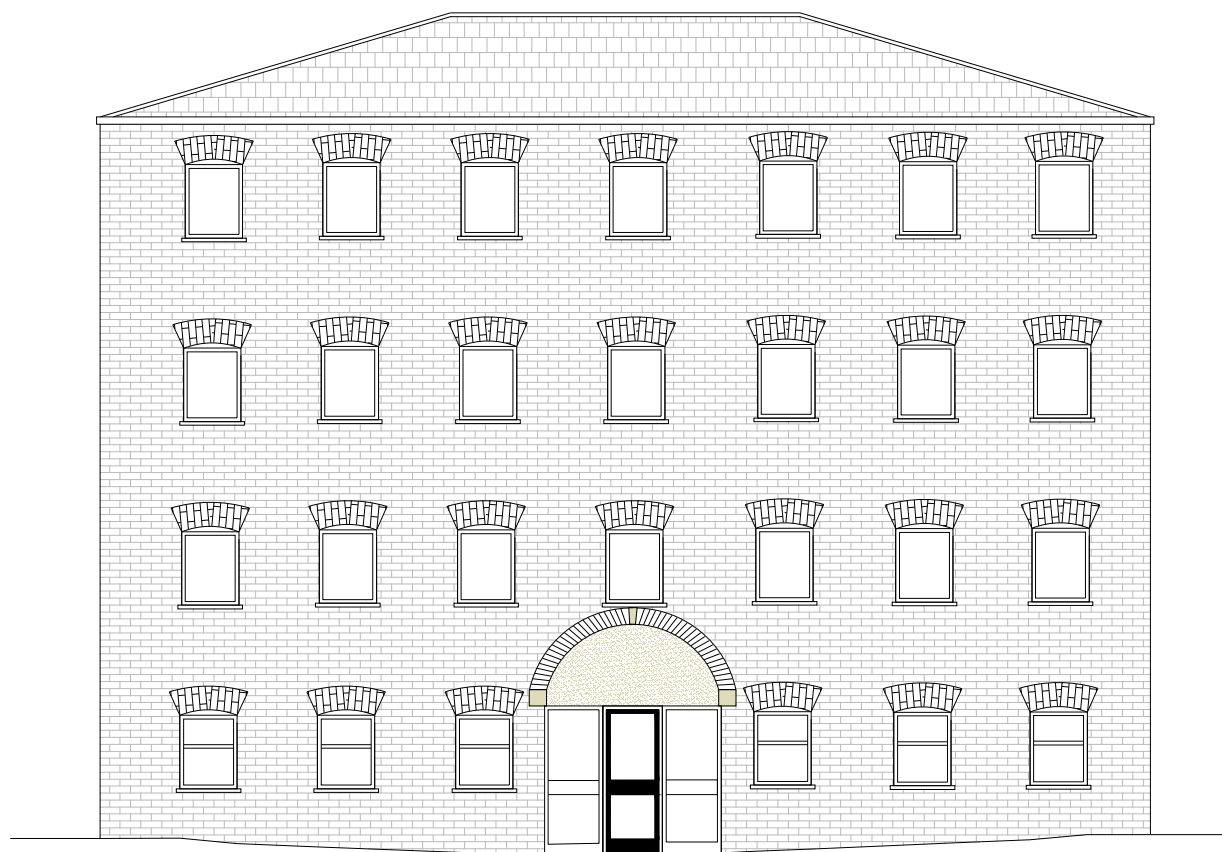

Existing Front Elevation
(1:100)

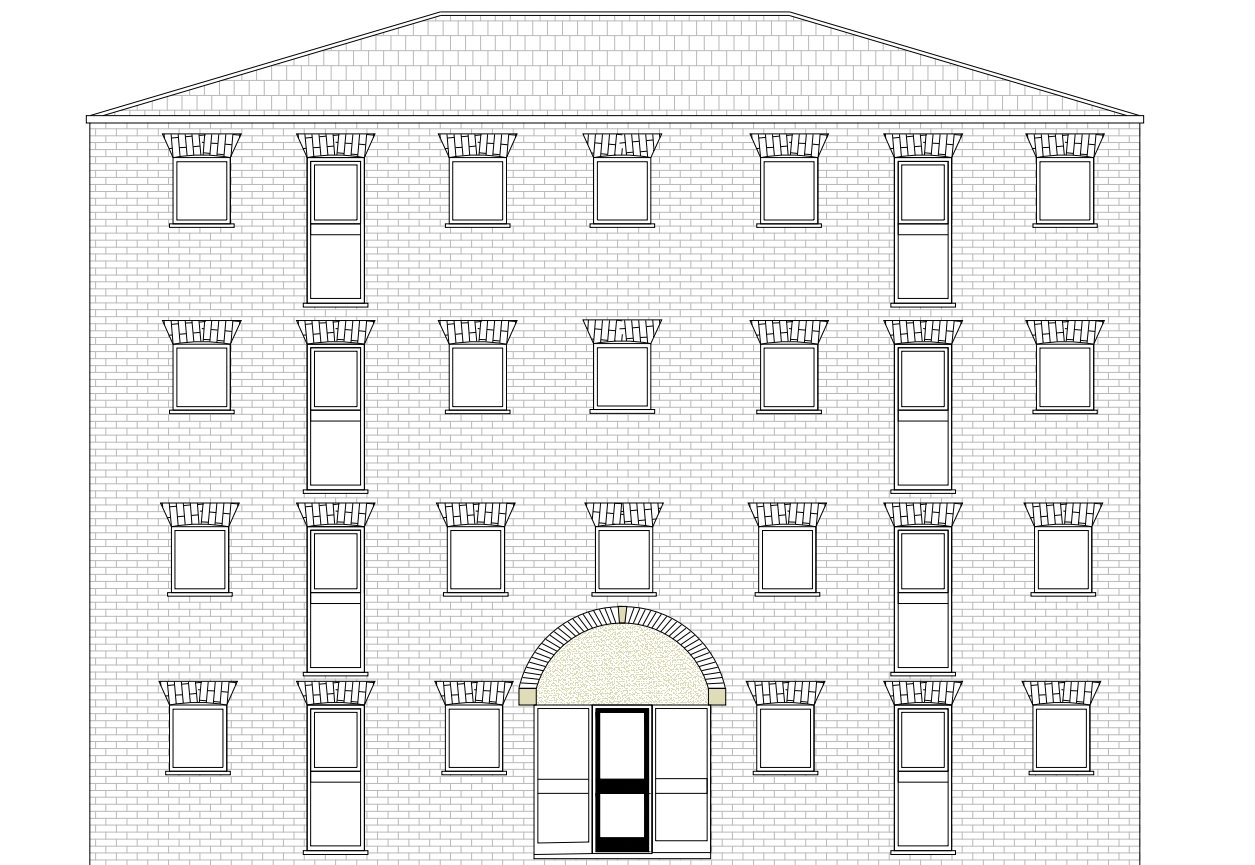

Existing Rear Elevation
(1:100)



Do not scale dimensions off drawing except for planning purposes. Contractor to check measurements on site and is responsible for the stability of all the new and existing building whilst the works are proceeding.



Drawing Title	
Existing Elevations	
Location	
Beechfield House, Spalding, PE11 1UD	
Drawing No.	Date
BHEX002	10 June 2026
Scale	Rev
As Seen @ A3	001