


Existing Ground Floor Plan
(1:100)

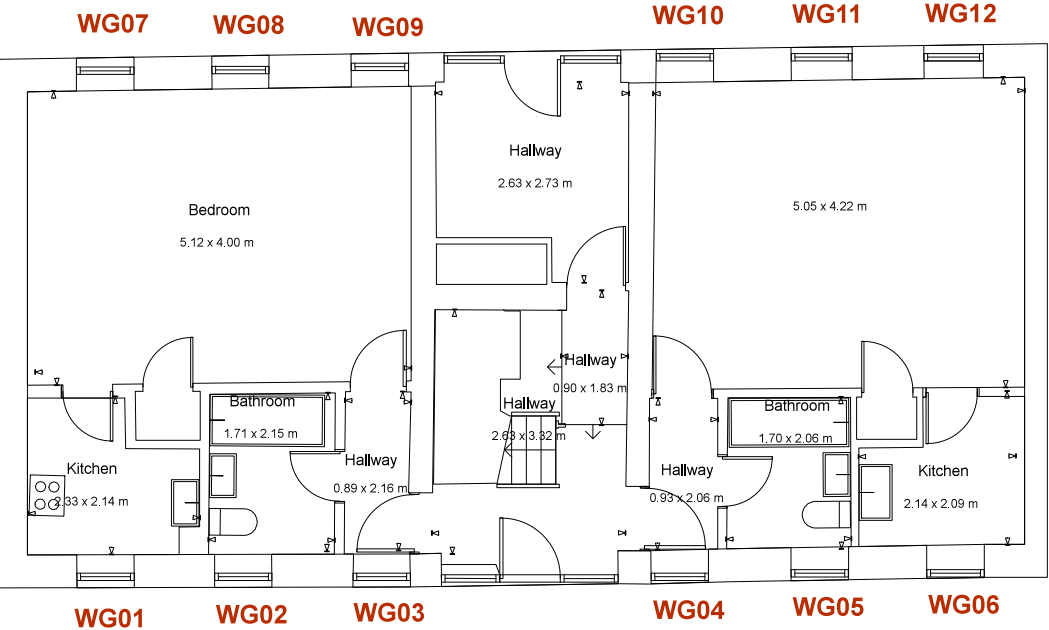

Do not scale dimensions off drawing except for planning purposes. Contractor to check measurements on site and is responsible for the stability of all the new and existing building whilst the works are proceeding.

Window Schedule - Existing

Reference	Structural Opening (w x h)	Quality	Operation type	Material
WG01	773 x954	Low	Vertical Sliding Sash	Painted Timber
WG02	782 x 951	Low	Vertical Sliding Sash	Painted Timber
WG03	758 x 971	Low	Vertical Sliding Sash	Painted Timber
WG04	772 x 982	Low	Vertical Sliding Sash	Painted Timber
WG05	761 x 983	Low	Vertical Sliding Sash	Painted Timber
WG06	795 x 987	Low	Vertical Sliding Sash	Painted Timber
WG07	737 x 992	Low	Top hung outward opening casement	Painted Timber
WG08	787 x 1975	Low	Full height, bottom half fixed glazing, top hung casement	Painted Timber
WG09	761 x 1000	Low	Top hung outward opening casement	Painted Timber
WG10	772 x 982	Low	Top hung outward opening casement	Painted Timber
WG11	773 x 2044	Low	Full height, bottom half fixed glazing, top hung casement	Painted Timber
WG12	761 x 783	Low	Top hung outward opening casement	Painted Timber

Drawing Title Existing Window Schedule - Ground Floor	
Location Beechfield House, Spalding, PE11 1UD	
Drawing No. BHEX003	Date 10 June 2026
Scale As Seen @ A3	Rev 001

