


Existing First Floor Plan
(1:100)

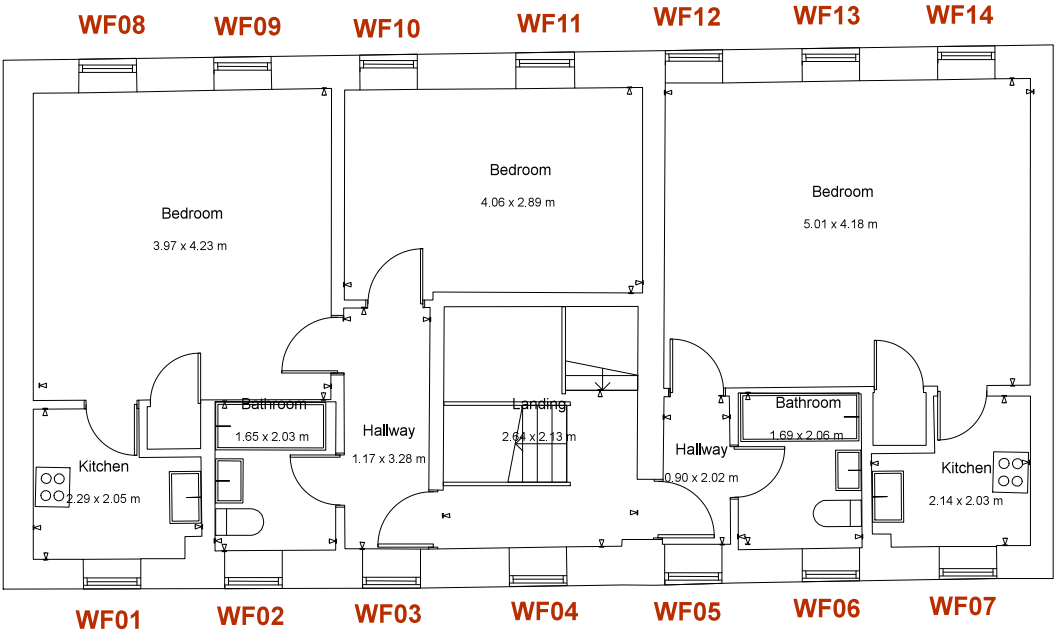

Do not scale dimensions off drawing except for planning purposes. Contractor to check measurements on site and is responsible for the stability of all the new and existing building whilst the works are proceeding.

Window Schedule - Existing

Reference	Structural Opening (w x h)	Quality	Operation type	Material
WF01	794 X 989	Low	Top hung outward opening casement	Painted Timber
WF02	776 X 990	Low	Top hung outward opening casement	Painted Timber
WF03	783 X 996	Low	Top hung outward opening casement	Painted Timber
WF04	784 X 995	Low	Top hung outward opening casement	Painted Timber
WF05	771 X 993	Low	Top hung outward opening casement	Painted Timber
WF06	789 X 996	Low	Top hung outward opening casement	Painted Timber
WF07	785 X 971	Low	Top hung outward opening casement	Painted Timber
WF08	785 X 1003	Low	Top hung outward opening casement	Painted Timber
WF09	792 X 2046	Low	Full height, bottom half fixed glazing, top hung casement	Painted Timber
WF10	786 X 998	Low	Top hung outward opening casement	Painted Timber
WF11	800 X 957	Low	Top hung outward opening casement	Painted Timber
WF12	784 X 1004	Low	Top hung outward opening casement	Painted Timber
WF13	780 X 2060	Low	Full height, bottom half fixed glazing, top hung casement	Painted Timber
WF14	789 X 996	Low	Top hung outward opening casement	Painted Timber

Drawing Title Existing Window Schedule - First Floor	
Location Beechfield House, Spalding, PE11 1UD	
Drawing No. BHEX004	Date 10 June 2026
Scale As Seen @ A3	Rev 001

