


Existing Second Floor Plan
(1:100)

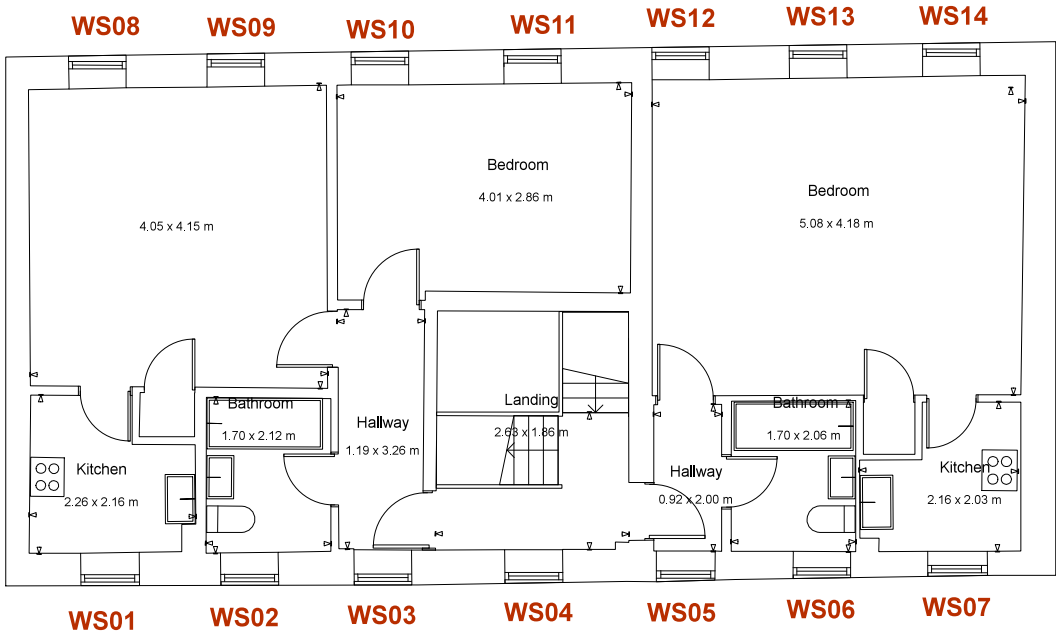

Do not scale dimensions off drawing except for planning purposes. Contractor to check measurements on site and is responsible for the stability of all the new and existing building whilst the works are proceeding.

Window Schedule - Existing

Reference	Structural Opening (w x h)	Quality	Operation type	Material
WS01	789 X 986	Low	Top hung outward opening casement	Painted Timber
WS02	776 X 985	Low	Top hung outward opening casement	Painted Timber
WS03	778 X 985	Low	Top hung outward opening casement	Painted Timber
WS04	779 X 1007	Low	Top hung outward opening casement	Painted Timber
WS05	773 X 1002	Low	Top hung outward opening casement	Painted Timber
WS06	776 X 987	Low	Top hung outward opening casement	Painted Timber
WS07	782 X 979	Low	Top hung outward opening casement	Painted Timber
WS08	792 X 1003	Low	Top hung outward opening casement	Painted Timber
WS09	793 X 2060	Low	Full height, bottom half fixed glazing, top hung casement	Painted Timber
WS10	781 X 997	Low	Top hung outward opening casement	Painted Timber
WS11	788 X 1003	Low	Top hung outward opening casement	Painted Timber
WS12	771 X 997	Low	Top hung outward opening casement	Painted Timber
WS13	771 X 2052	Low	Full height, bottom half fixed glazing, top hung casement	Painted Timber
WS14	773 X 1002	Low	Top hung outward opening casement	Painted Timber

Drawing Title Existing Window Schedule - Second Floor	
Location Beechfield House, Spalding, PE11 1UD	
Drawing No. BHEX005	Date 10 June 2026
Scale As Seen @ A3	Rev 001

