


Existing Third Floor Plan
(1:100)

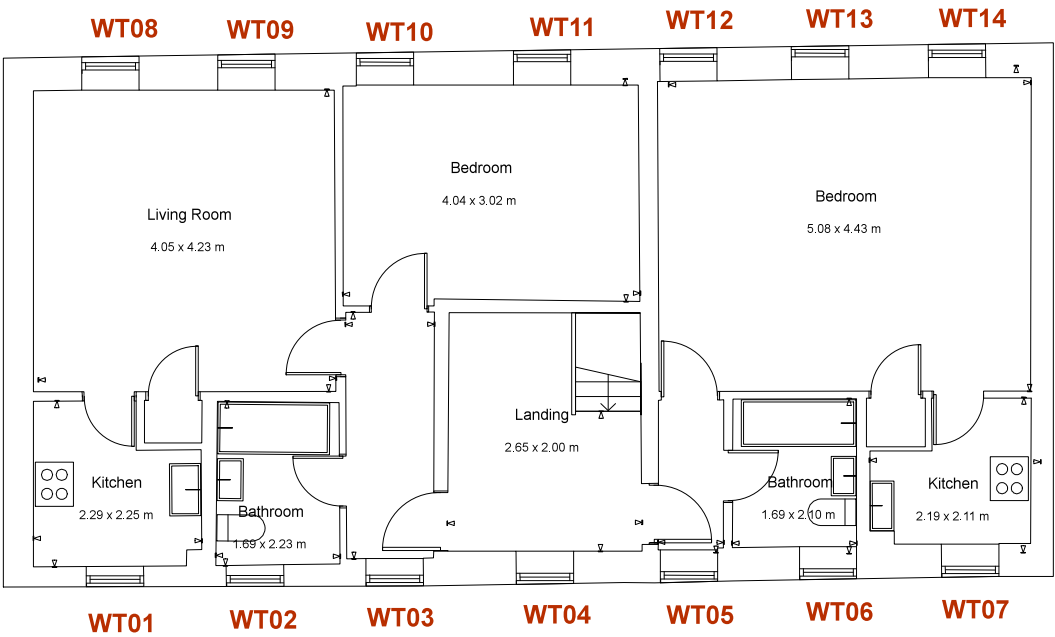

Do not scale dimensions off drawing except for planning purposes. Contractor to check measurements on site and is responsible for the stability of all the new and existing building whilst the works are proceeding.

Window Schedule - Existing

Reference	Structural Opening (w x h)	Quality	Operation type	Material
WT01	780 X 997	Low	Top hung outward opening casement	Painted Timber
WT02	763 X 986	Low	Top hung outward opening casement	Painted Timber
WT03	778 X 982	Low	Top hung outward opening casement	Painted Timber
WT04	783 X 1006	Low	Top hung outward opening casement	Painted Timber
WT05	800 X 999	Low	Top hung outward opening casement	Painted Timber
WT06	777 X 981	Low	Top hung outward opening casement	Painted Timber
WT07	780 1019	Low	Top hung outward opening casement	Painted Timber
WT08	787 X 1007	Low	Top hung outward opening casement	Painted Timber
WT09	793 X 2060	Low	Full height, bottom half fixed glazing, top hung casement	Painted Timber
WT10	785 X 1014	Low	Top hung outward opening casement	Painted Timber
WT11	787 X 1009	Low	Top hung outward opening casement	Painted Timber
WT12	793 X 981	Low	Top hung outward opening casement	Painted Timber
WT13	793 X 1820	Low	Full height, bottom half fixed glazing, top hung casement	Painted Timber
WT14	789 X 1002	Low	Top hung outward opening casement	Painted Timber

Drawing Title Existing Window Schedule - Third Floor	
Location Beechfield House, Spalding, PE11 1UD	
Drawing No. BHEX006	Date 10 June 2026
Scale As Seen @ A3	Rev 001

