





Do not scale dimensions off drawing except for planning purposes. Contractor to check measurements on site and is responsible for the stability of all the new and existing building whilst the works are proceeding.

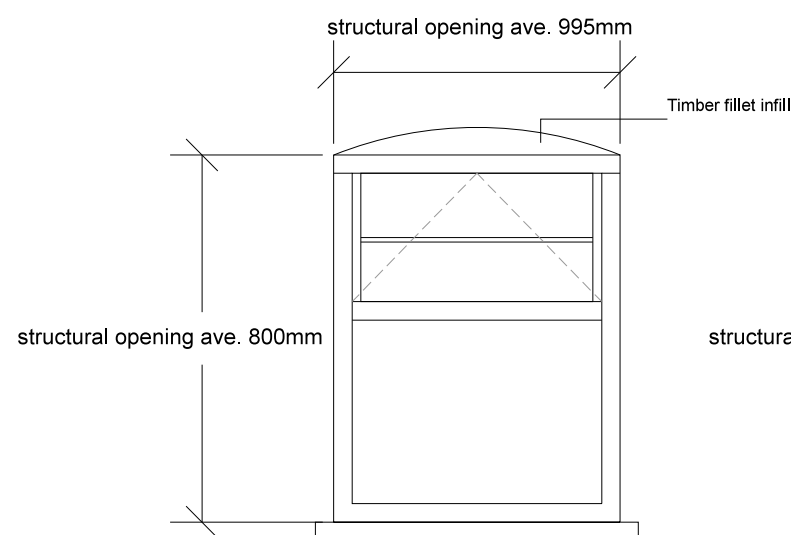

Window Type 1 (1:20)
(6 No.)

WG01, WG02, WG03,
WG04, WG05, WG06

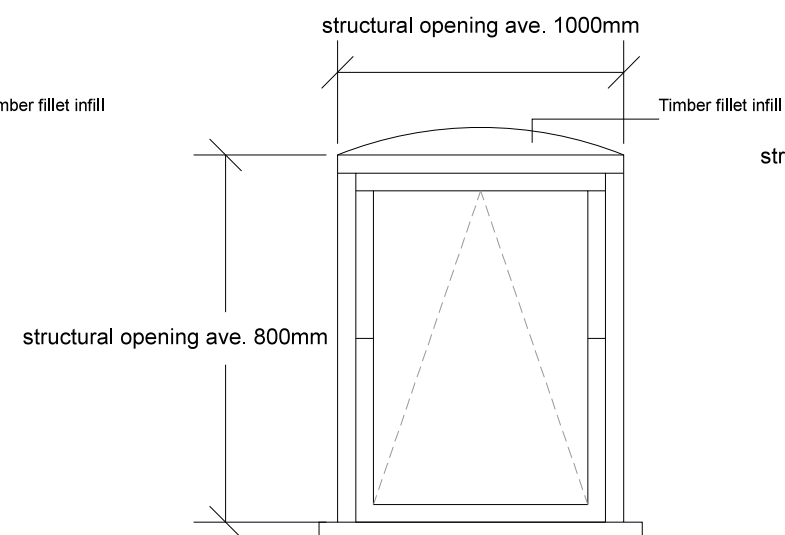


Window Type 2 (1:20)
(40 No.)

WG07, WG09, WG10,
WG12

WF01, WF02, WF03,
WF04, WF05, WF06,
WF07, WF08, WF10,
WF11, WF12, WF14

WS01, WS02, WS03,
WS04, WS05, WS06,
WS07, WS08, WS10,
WS11, WS12, WS14

WT01, WT02, WT03,
WT04, WT05, WT06,
WT07, WT08, WT10,
WT11, WT12, WT14

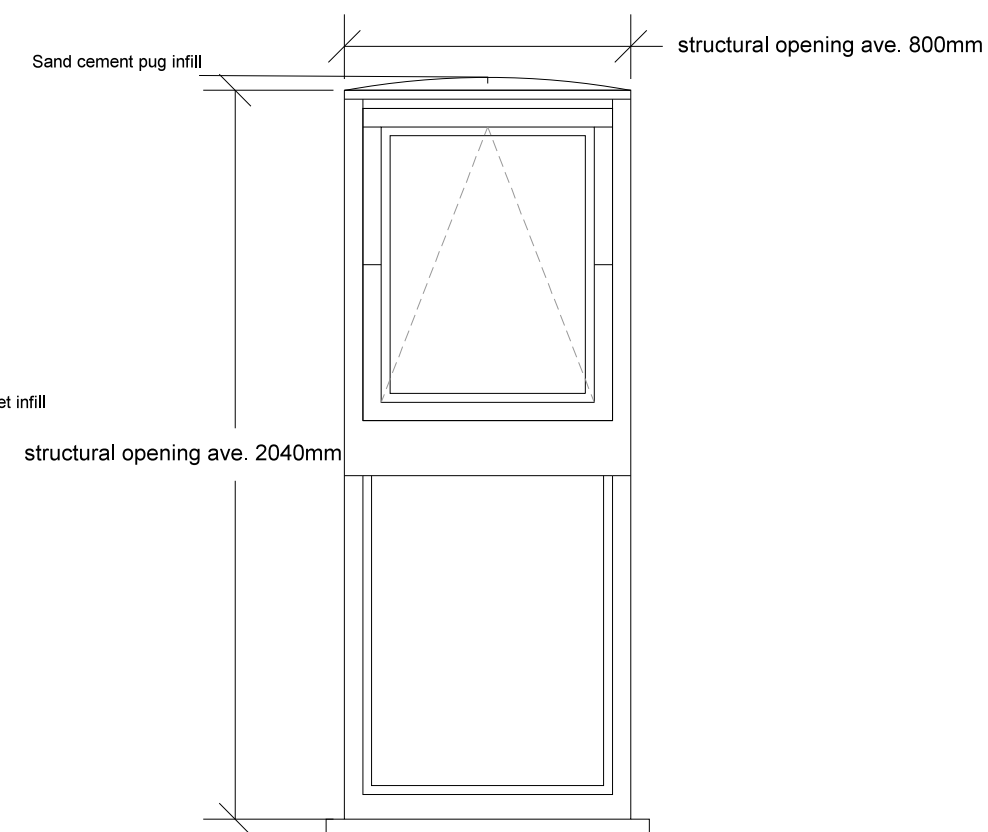

Window Type 3 (1:20)
(8 No.)

WG08, WG11
WF09, WF09, WS09,
WS13, WT09, WT13

1:100 0 2 4 6 8 10

<u>Drawing Title</u> Existing Window Elevations	
<u>Location</u> Beechfield House, Spalding, PE11 1UD	
<u>Drawing No.</u> BHEX007	<u>Date</u> 10 June 2026
<u>Scale</u> As Seen @ A3	<u>Rev</u> 001