


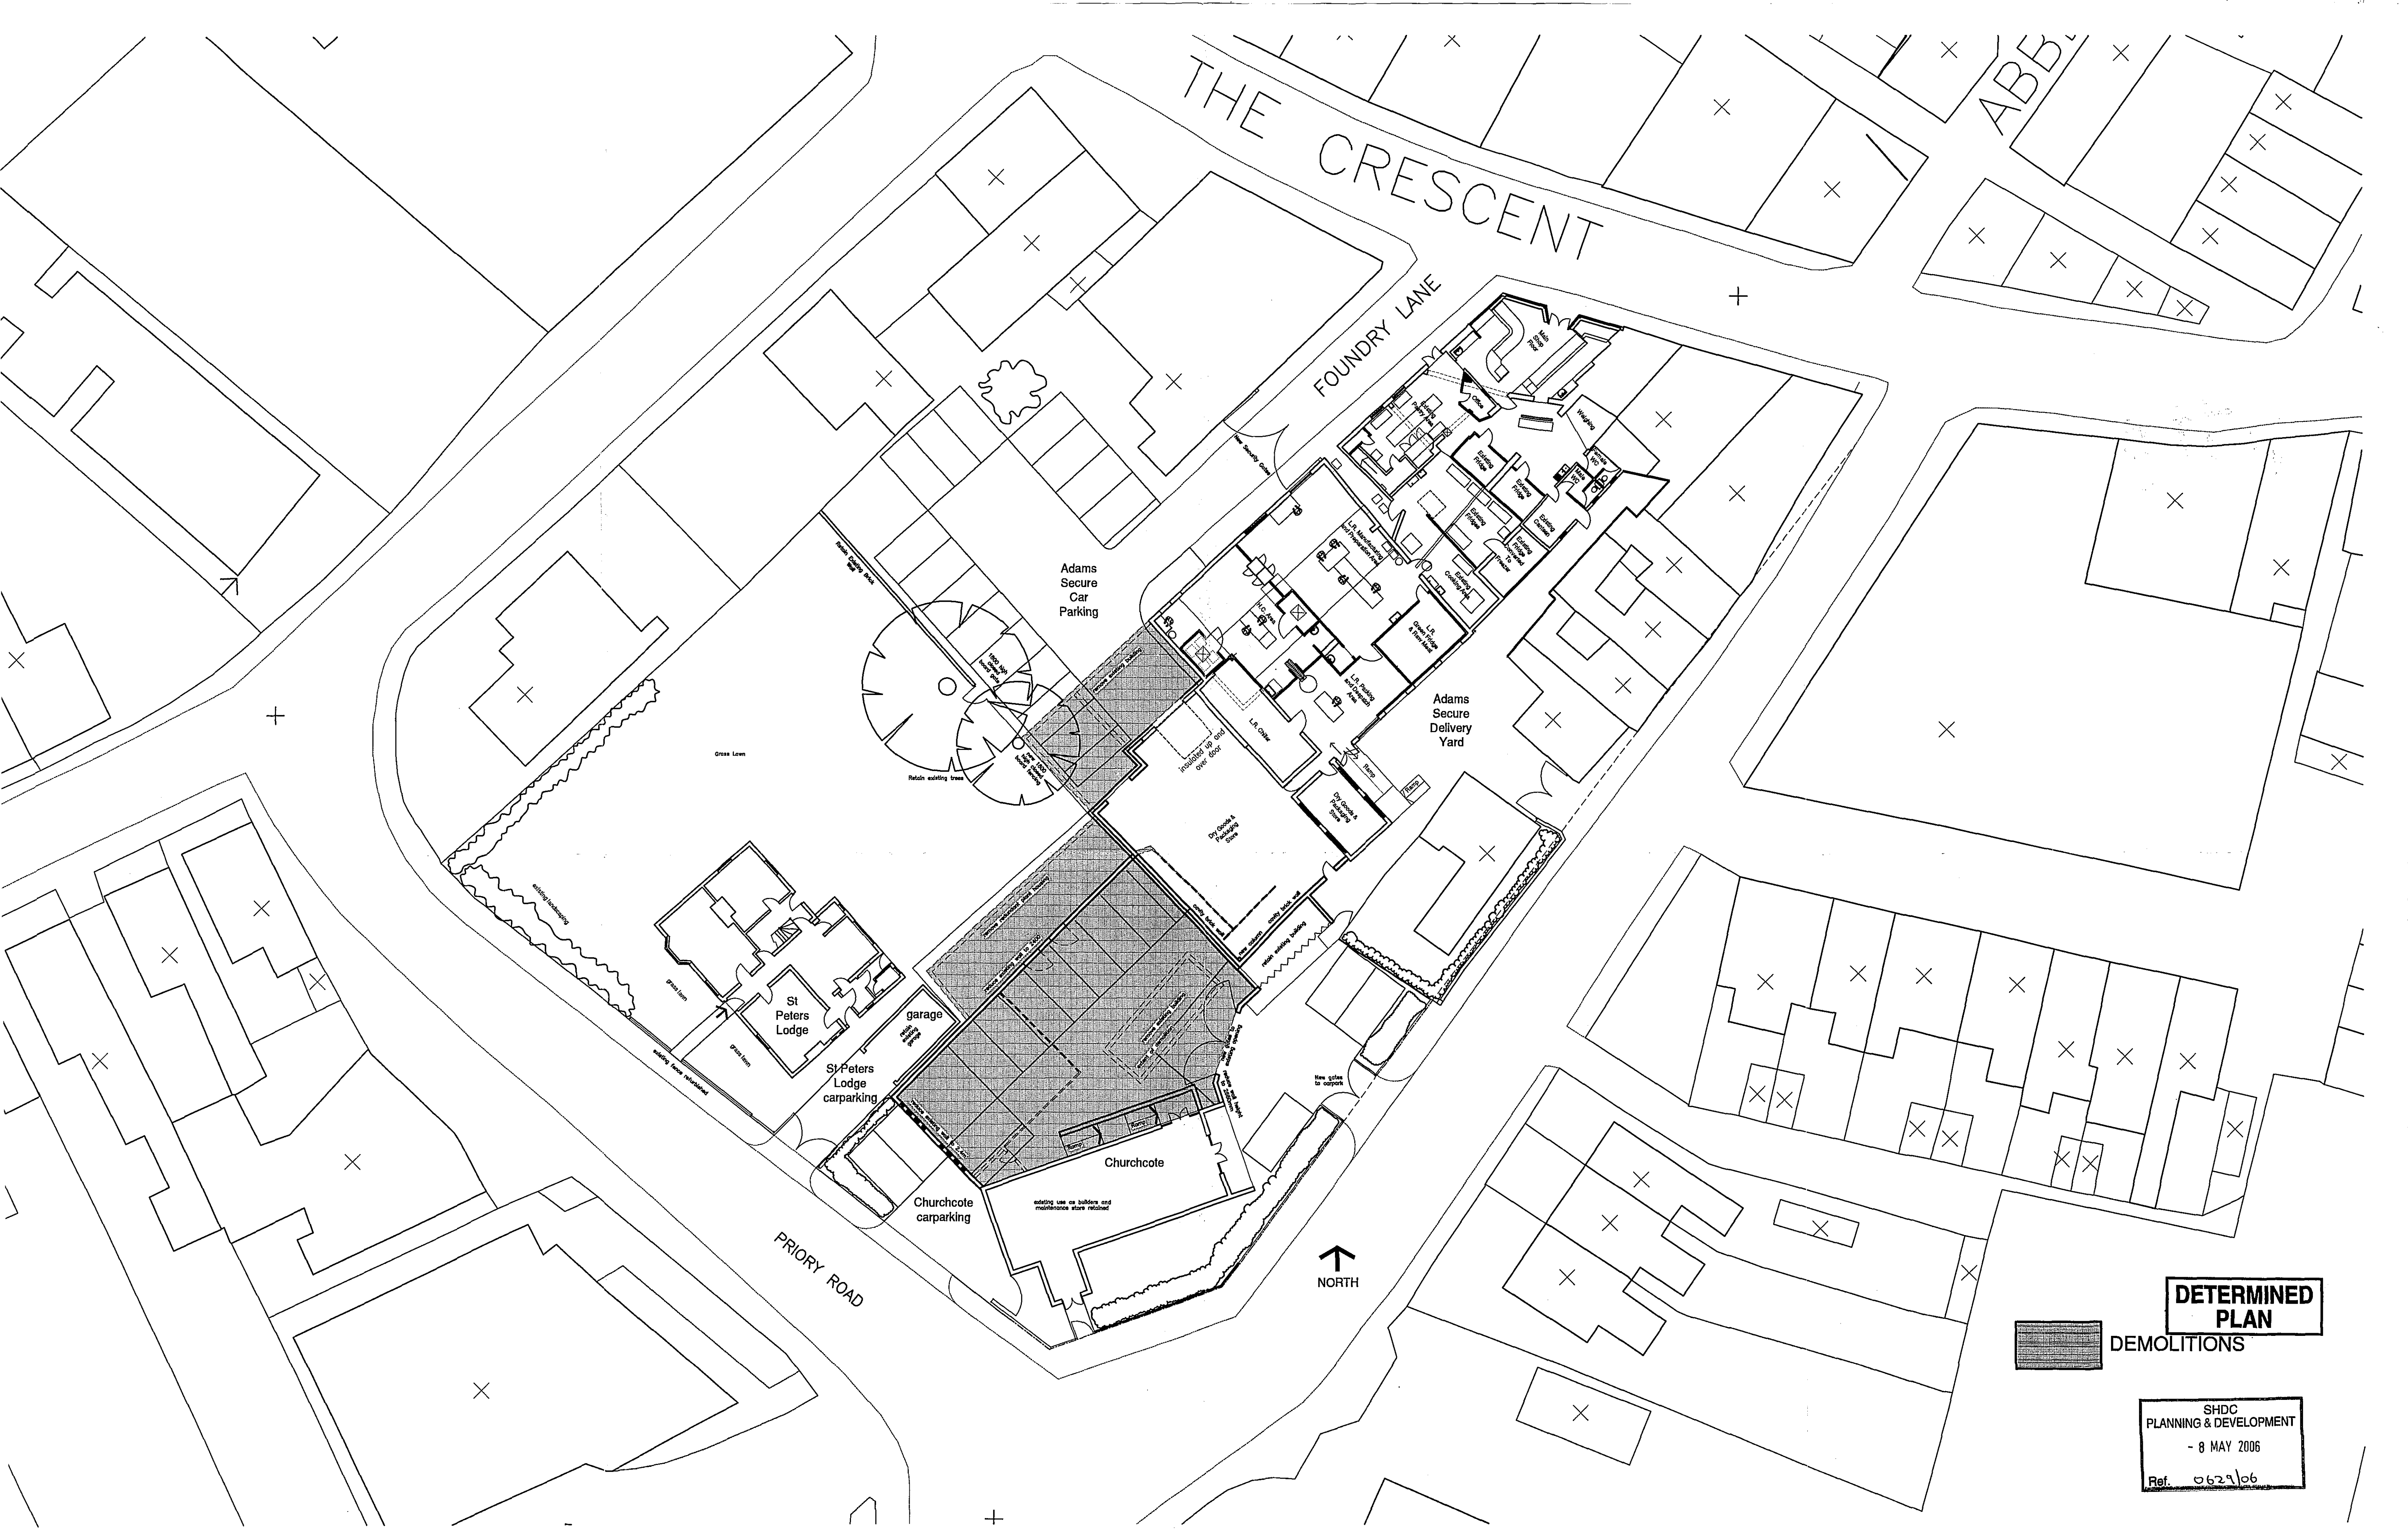

DETERMINED PLAN

DEMOLITIONS

SHDC
PLANNING & DEVELOPMENT
- 8 MAY 2006
Ref. 0629/06

NOTES:

Planning Application Issue:	Checked by:
Building Regulations Application Issue:	Checked by:
Tender Issue:	Checked by:
Final Issue:	Checked by:

REVISIONS:

1	ORIGINAL	
---	----------	--

SITE RE-DEVELOPMENT
GEO ADAMS AND SONS LTD
THE CRESCENT, SPALDING
DEMOLITION PLAN
PETER HADDON AND PARTNERS
architects
The Old Rectory, Rectory Lane, Milton Malsor
Northampton NN7 3AQ
Tel: 01604 858916 Fax: 01604 859123
e-mail: mail@peter-haddon.com

0604 CRS06	Date: NOV 2006	3333/21
Scale of A1: 1:200	Drawn: RT	

COPYRIGHT RESERVED
Do not scale. Dimensions to be checked on site.
Discrepancies to be reported before proceeding.