


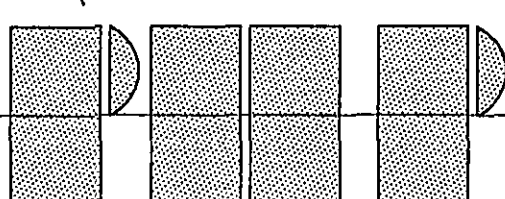

SUPERSEDED

SHDC
PLANNING & DEVELOPMENT
- 8 MAY 2006
Ref. 0629/06



COPYRIGHT RESERVED
Do not scale. Dimensions to be checked on site
Discrepancies to be reported before proceeding.


NOTES:

Planning Application Issue: Checked by:
Building Regulations Application Issue: Checked by:
Tender Issue: Checked by:
Final Issue: Checked by:

REVISIONS:

A: DRAWING UPDATES TO REFLECT 13/01/04 MEETING NOTES. 25.11.04. RT
B: ADDITIONAL NOTES ADDED. GATES REPOSITIONED. 2.12.04. RT
C: DRAWING UPDATED TO REFLECT CHANGES NEW GATES AND PLANTING ADDED. 25.02.05. RT
D: DRAWING UPDATED TO REFLECT CURRENT DESIGN. ADDED TO CHURCHCOTE REMOVED. FOUNDRY LANE SECURITY GATES MOVED. 28.09.05. RT
E: DRAWING UPDATED WITH NEW SURVEY INFORMATION. CARPARK LAYOUT REVISED. 15.02.06. RT
F: DRAWING UPDATED TO AGREE WITH LATEST SURVEY. NEW GATES AND FENCE ADDED TO SOUTH EAST ENTRANCE. 29.03.06. RT

SITE RE-DEVELOPMENT
GEO ADAMS AND SONS LTD
THE CRESCENT, SPALDING
PROPOSED GROUND FLOOR PLAN
PETER HADDON AND PARTNERS
C/O Ref: CR506 Date: NOV 2004
Scale of A1: 1:200 Drawn: CCBWERT

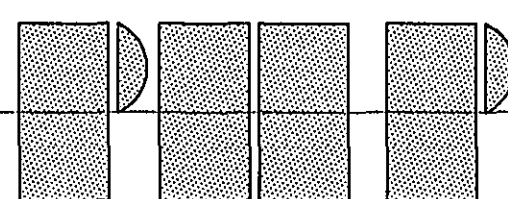

architects
The Old Rectory, Rectory Lane, Milton Malsor
Northampton NN7 3AQ
Tel: 01604 858916 Fax: 01604 859123
e-mail: mail@peter-haddon.com