




SPALDING




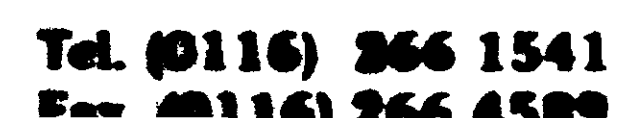

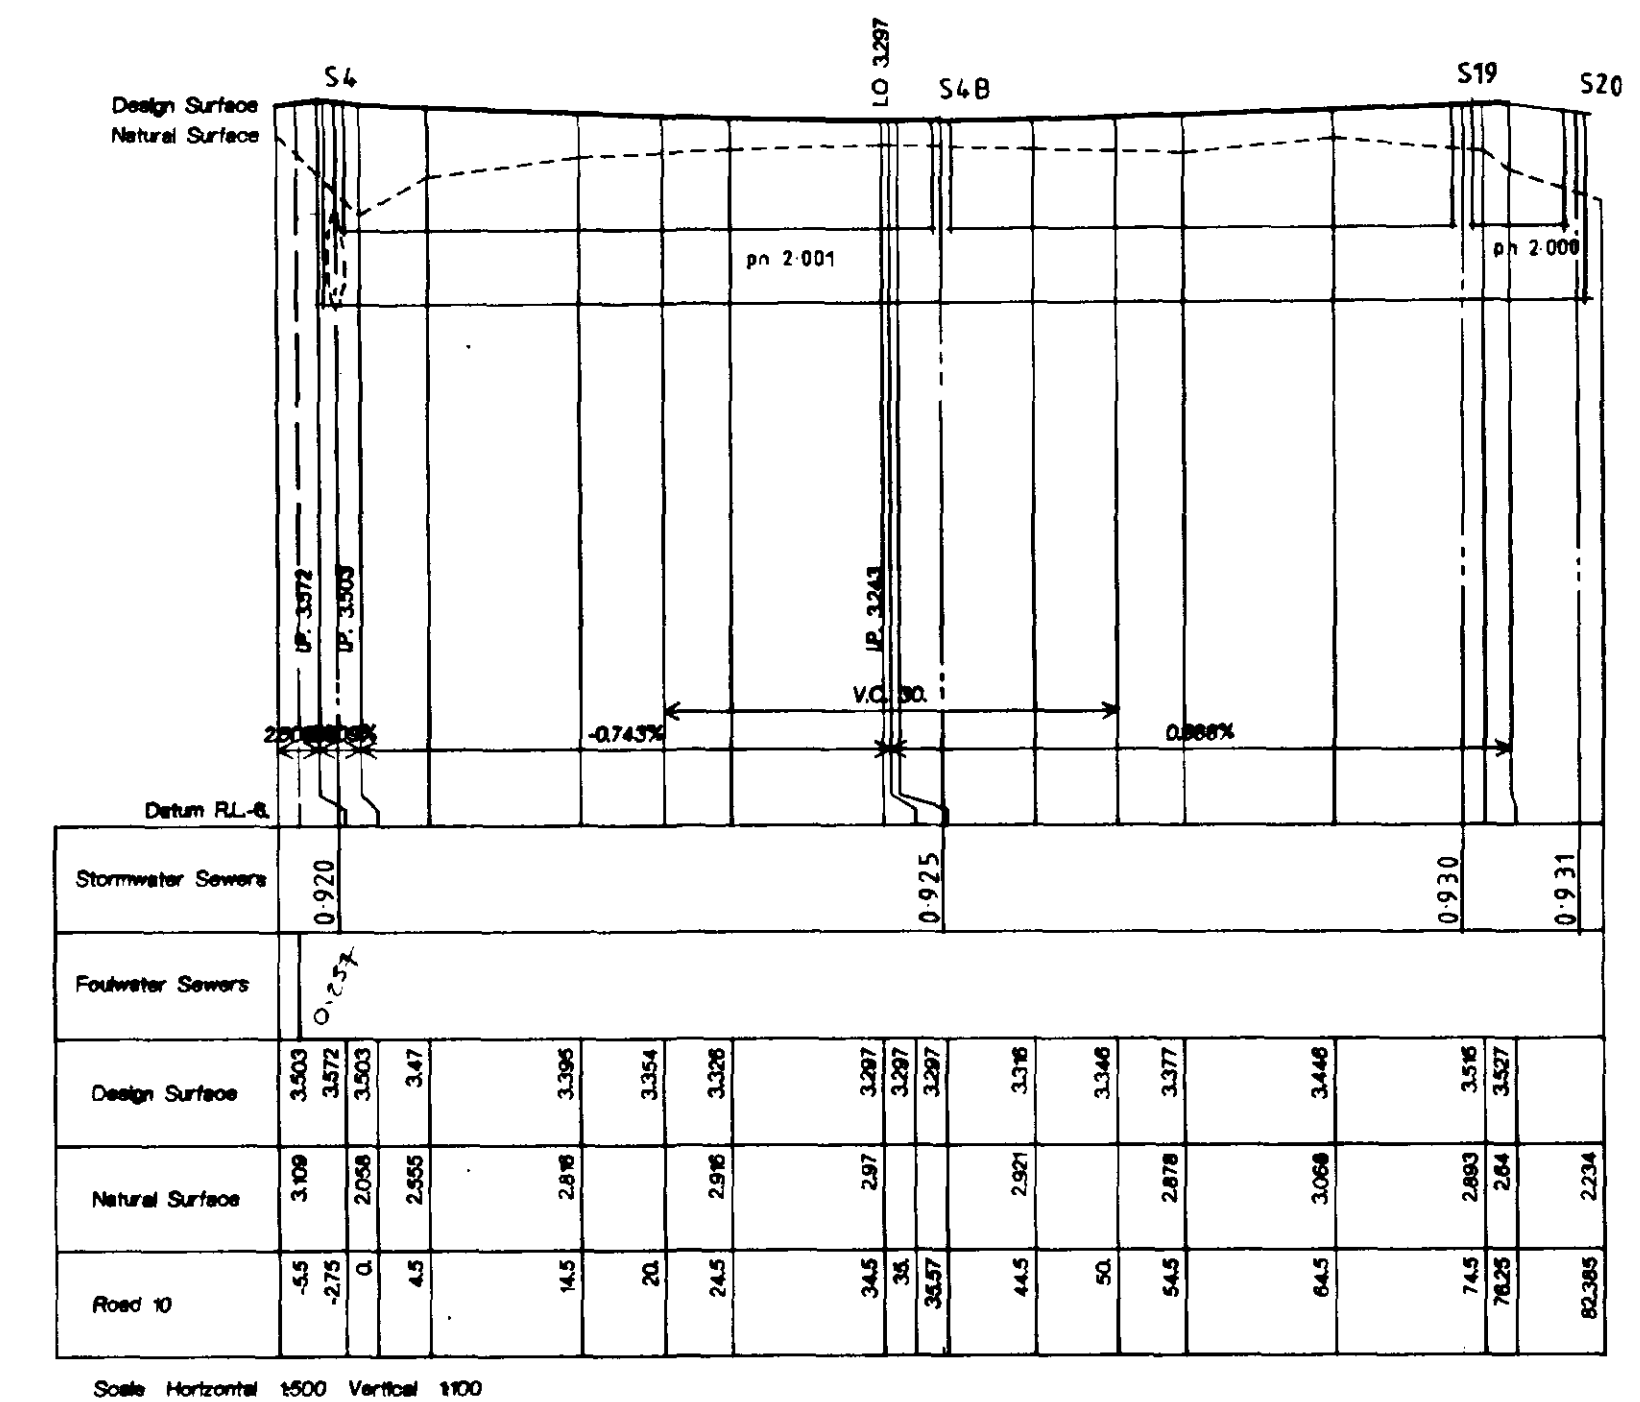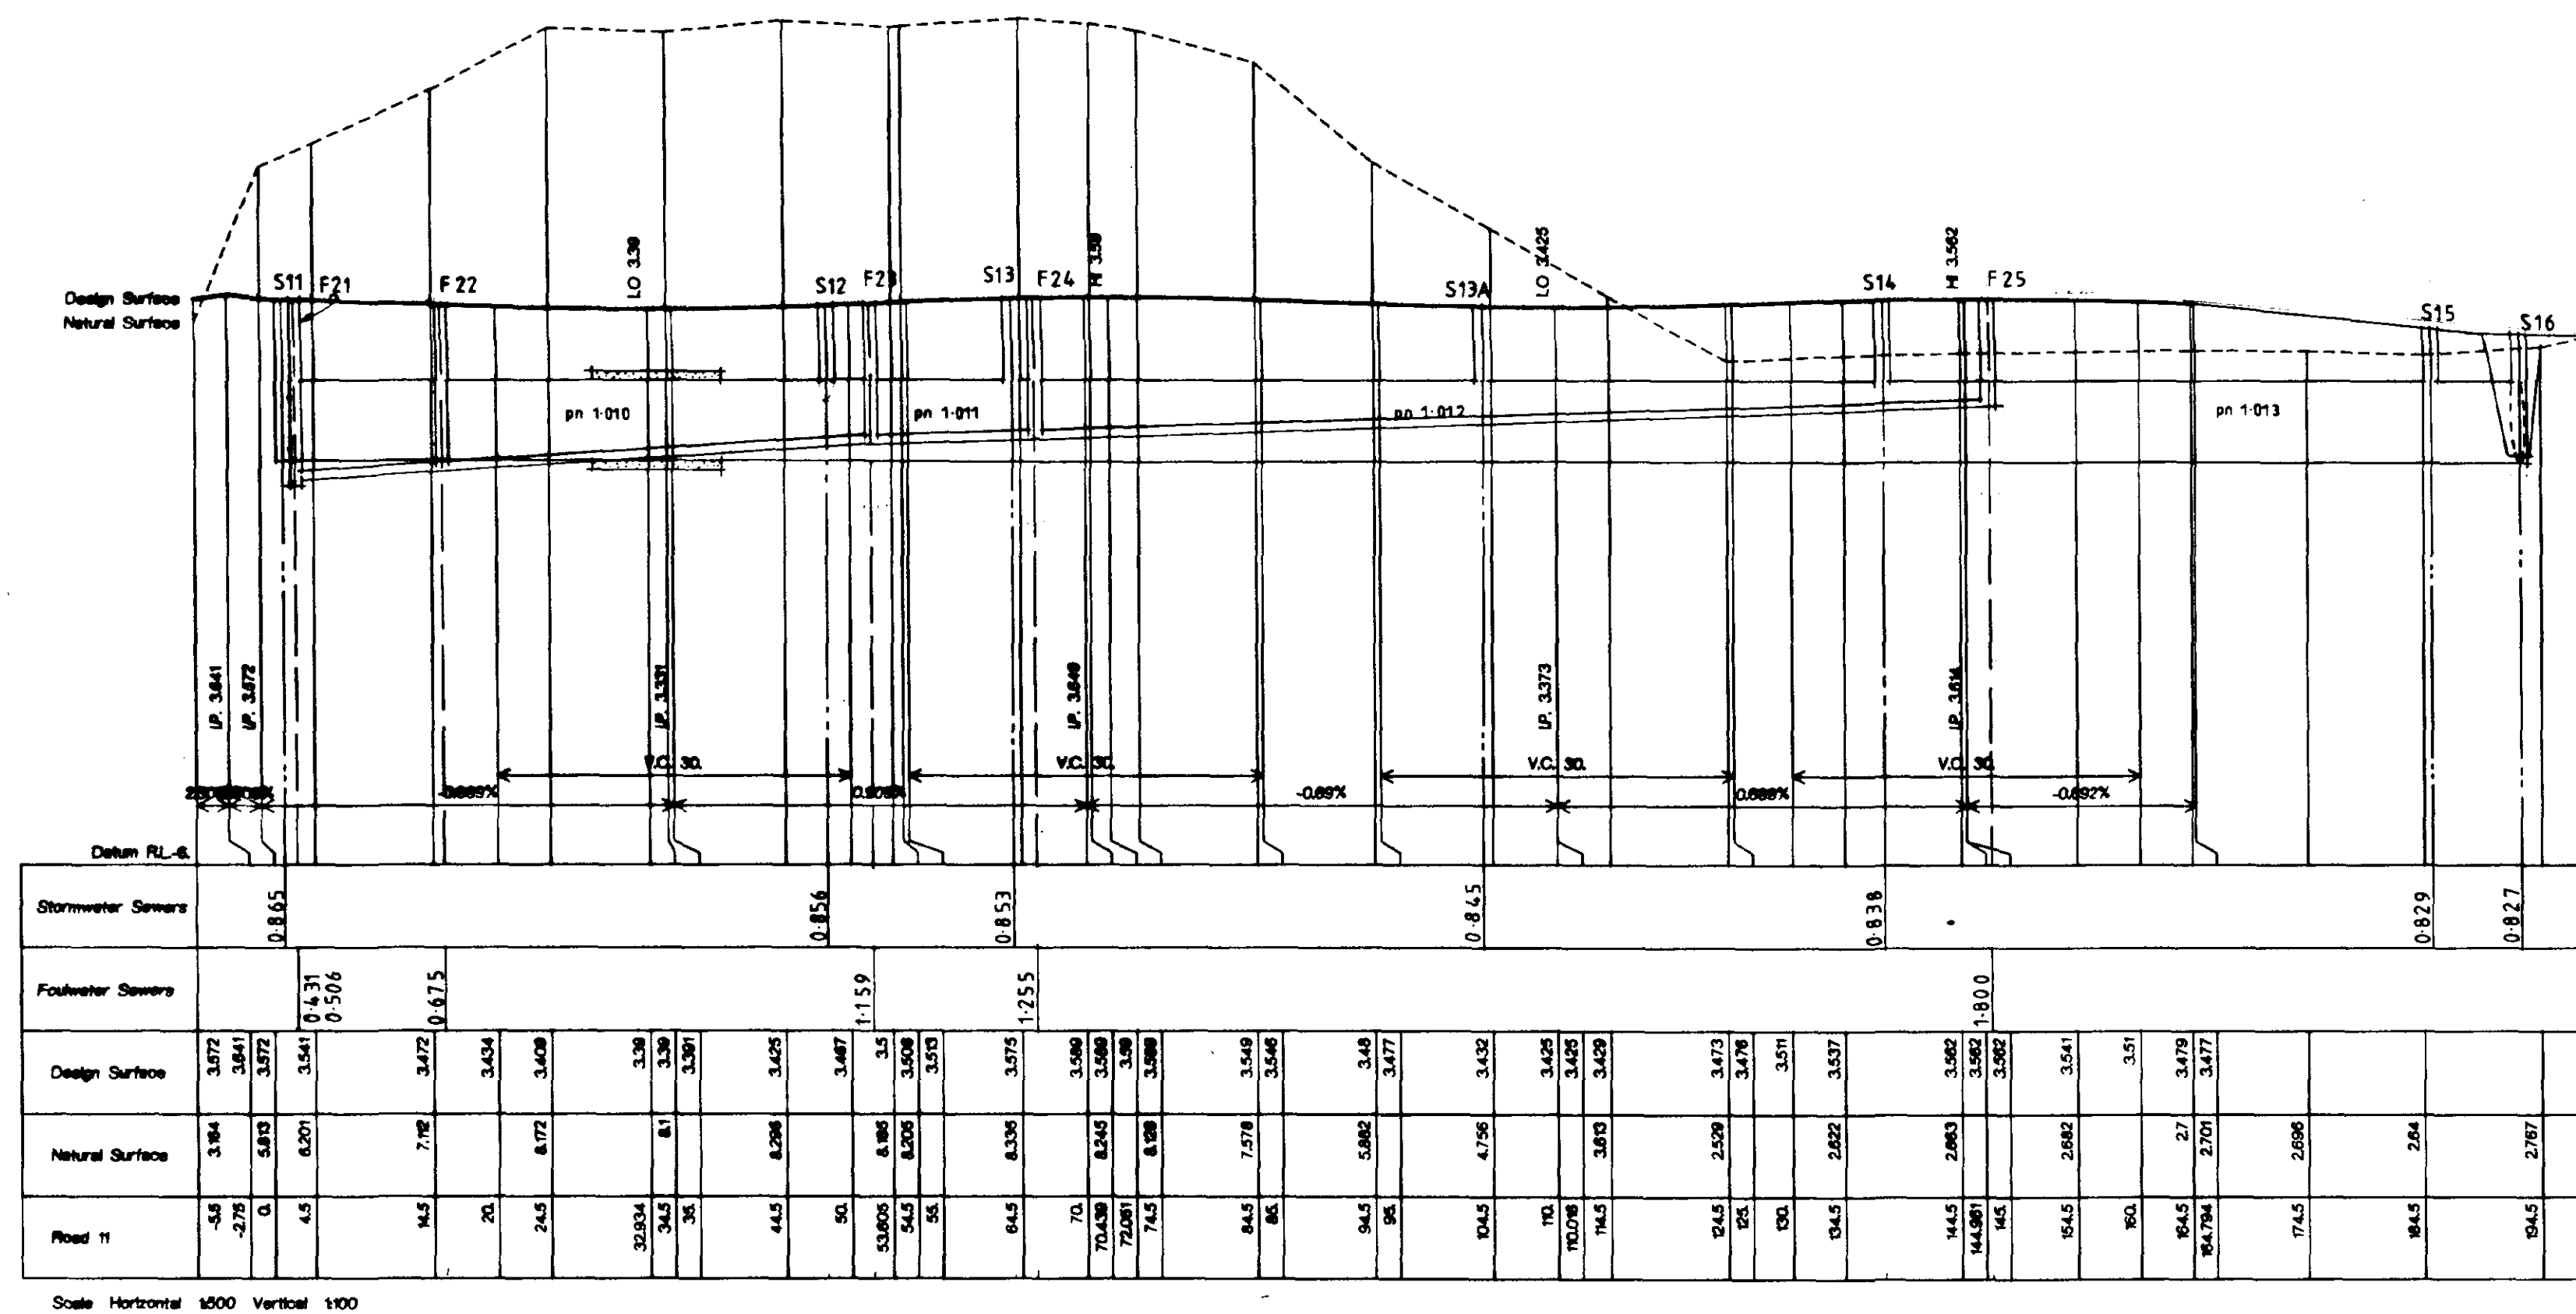


S11-S12 = 1350mm dia. 45.66m at 1 in 5000
 S12-S13 = 1350mm dia. 15.99m at 1 in 5000
 S13-S13A = 1350mm dia. 40.00m at 1 in 5000
 S13A-S14 = 1350mm dia. 33.85m at 1 in 5000
 S14-S15 = 1350mm dia. 47.31m at 1 in 5000
 S15-S16 = 1350mm dia. 7.61m at 1 in 5000
 S20-S19 = 975mm dia. 8.00m at 1 in 7750
 S19-S4B = 975mm dia. 34.62m at 1 in 7750
 S4B-S4 = 975mm dia. 40.00m at 1 in 7750
 S22-S21 = 375mm dia. 23.69m at 1 in 550
 S21-S9 = 375mm dia. 32.74m at 1 in 564

F25-F24 = 150mm dia. 81.75m at 1 in 150
 F24-F23 = 150mm dia. 14.40m at 1 in 150
 F23-F22 = 150mm dia. 36.30m at 1 in 75
 F22-F21 = 150mm dia. 12.68m at 1 in 75
 F19-F18 = 150mm dia. 25.60m at 1 in 150

ROAD AND SEWER SECTIONS

SPALDING

manholes S4-S4B-S19, S9-S21-S22,
 S23, S24 and S11-S17 to have a
 225 mm. deep sump.

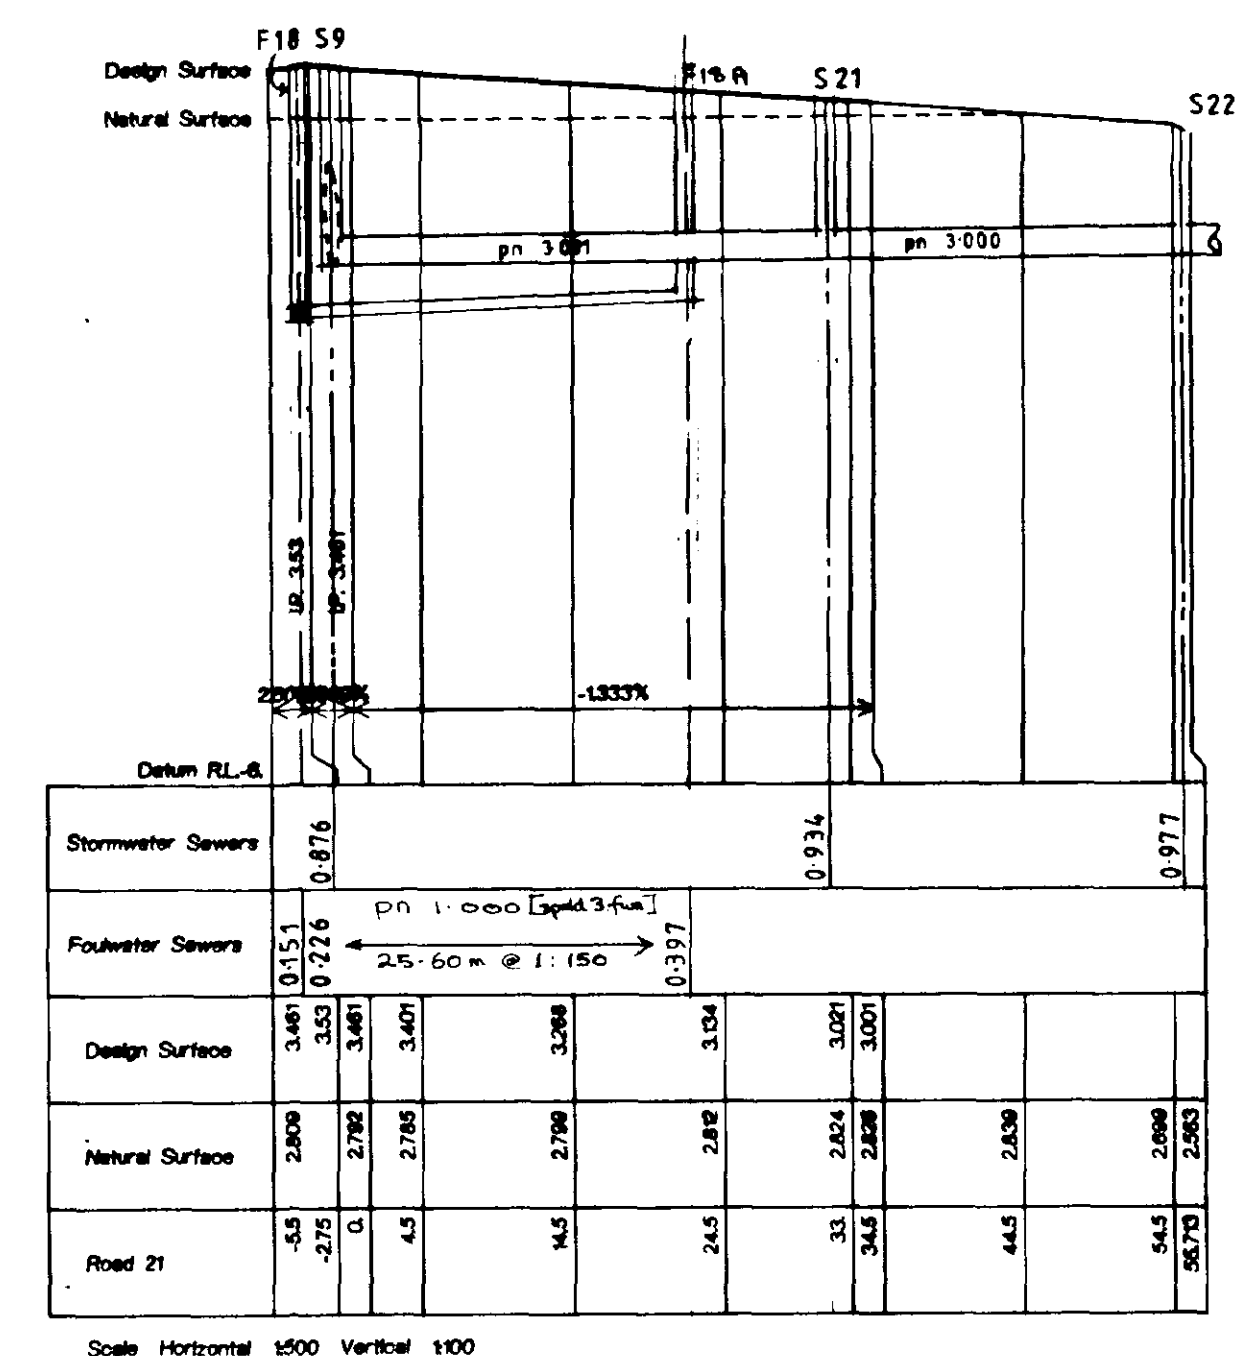

Jelson Limited,
 370 Loughborough Road,
 Leicester LE4 5PR.


Tel. (0116) 266 1541

SOUTH HOLLAND DC
 HOUSING & PLANNING
 18 MAY 2000
 Ref: 0634/00

DETERMINED
 PLAN

DWG.NO.728.07--MAY 1997

Revision A - addition of S4B and S13A. July 1997.

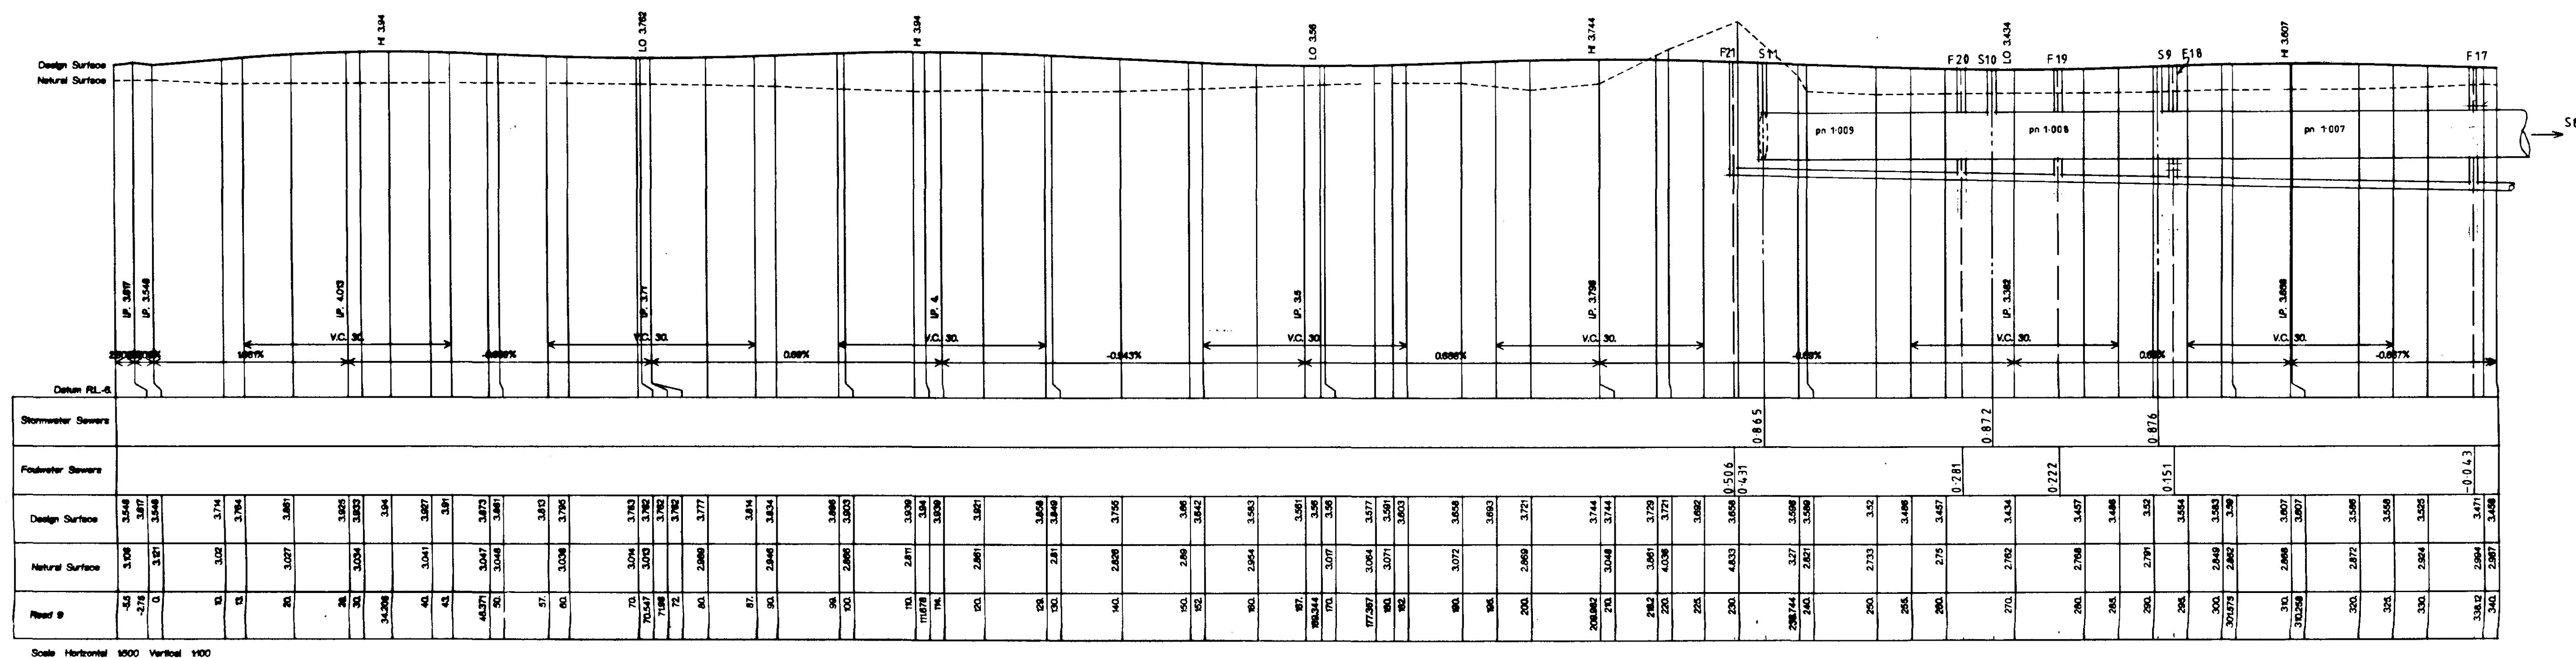

S8-S9 = 1350mm dia. 50.53m at 1 in 5500
 S9-S10 = 1350mm dia. 24.34m at 1 in 5500
 S10-S11 = 1350mm dia. 34.21m at 1 in 5500

F21-F20 = 225mm dia. 33.75m at 1 in 225
 F20-F19 = 225mm dia. 13.28m at 1 in 225
 F19-F18 = 225mm dia. 15.98m at 1 in 225
 F18-F17 = 225mm dia. 43.65m at 1 in 225

ROAD AND SEWER SECTIONS

SPALDING

DWG.NO.728.05--MAY1997

SOUTH HOLLAND DC
 HOUSING & PLANNING
 18 MAY 2000
 Ref: 0634/00

manholes S11, S10 and S9
 to have a 225 mm deep sump.




Jelson Limited,
 370 Loughborough Road,
 Leicester LE4 5PR.


Tel. (0116) 266 1541
 Fax. (0116) 266 4589

DETERMINED
 PLAN


NOTES

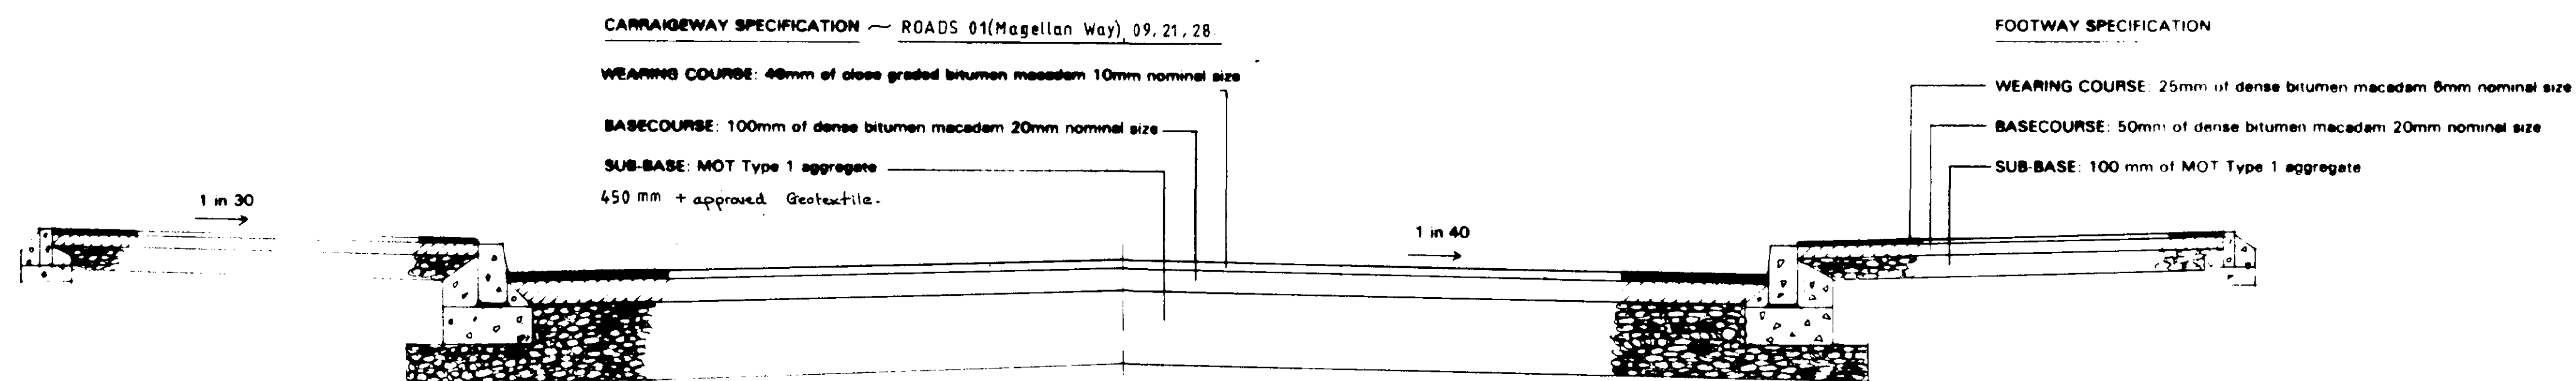


TYPICAL ROAD DETAIL: ROADS 01, 09, 21, 28.

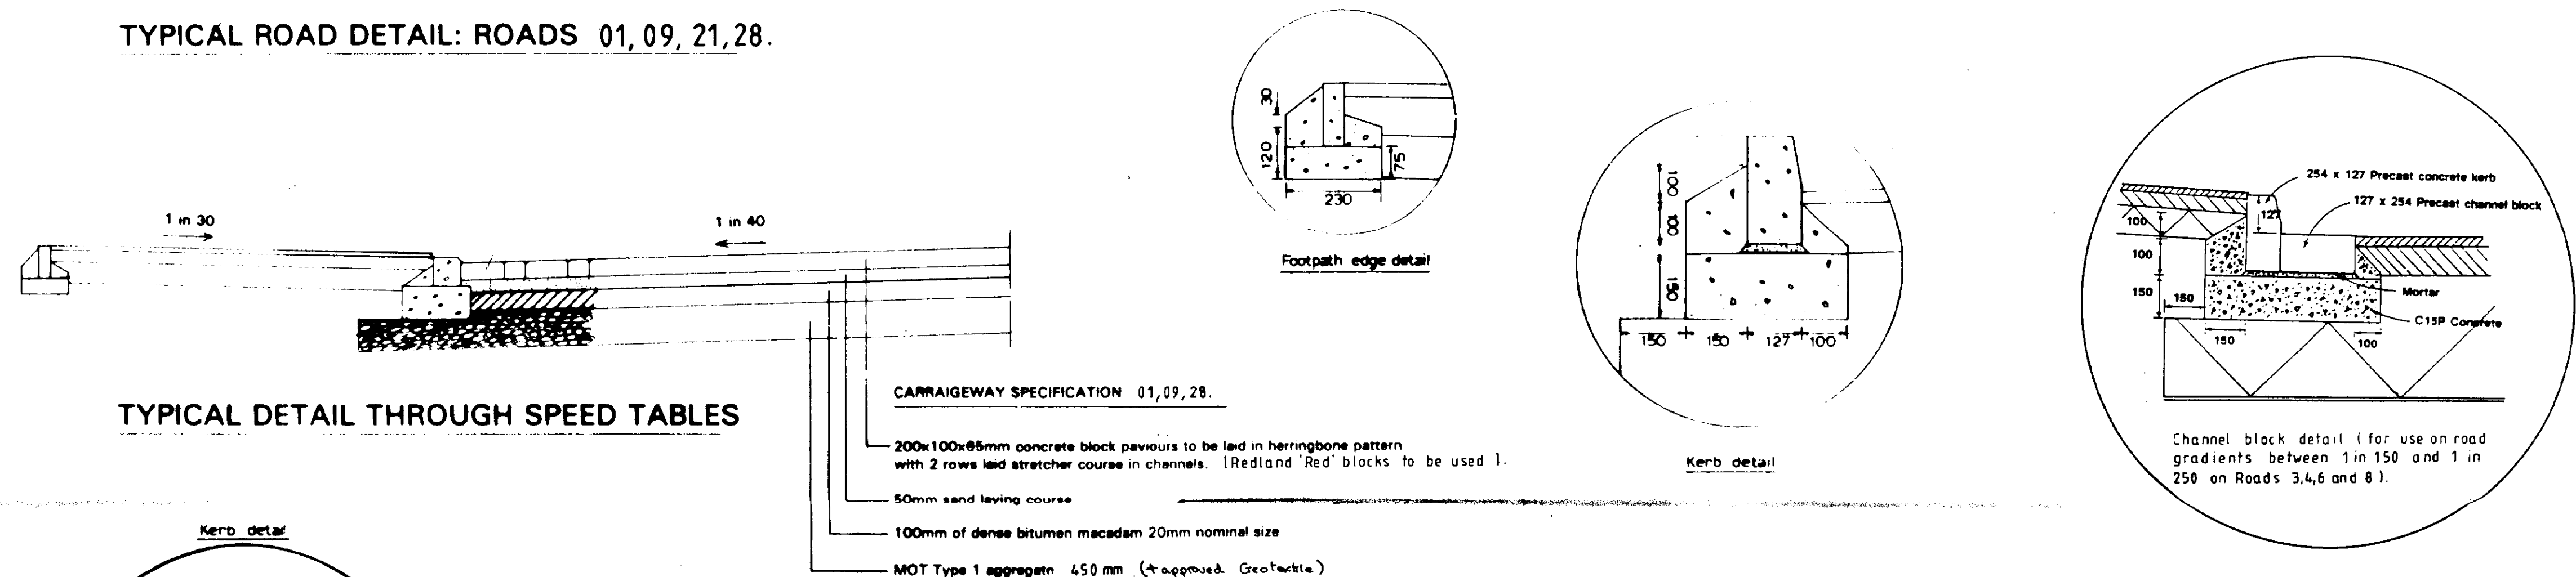

TYPICAL DETAIL THROUGH SPEED TABLES

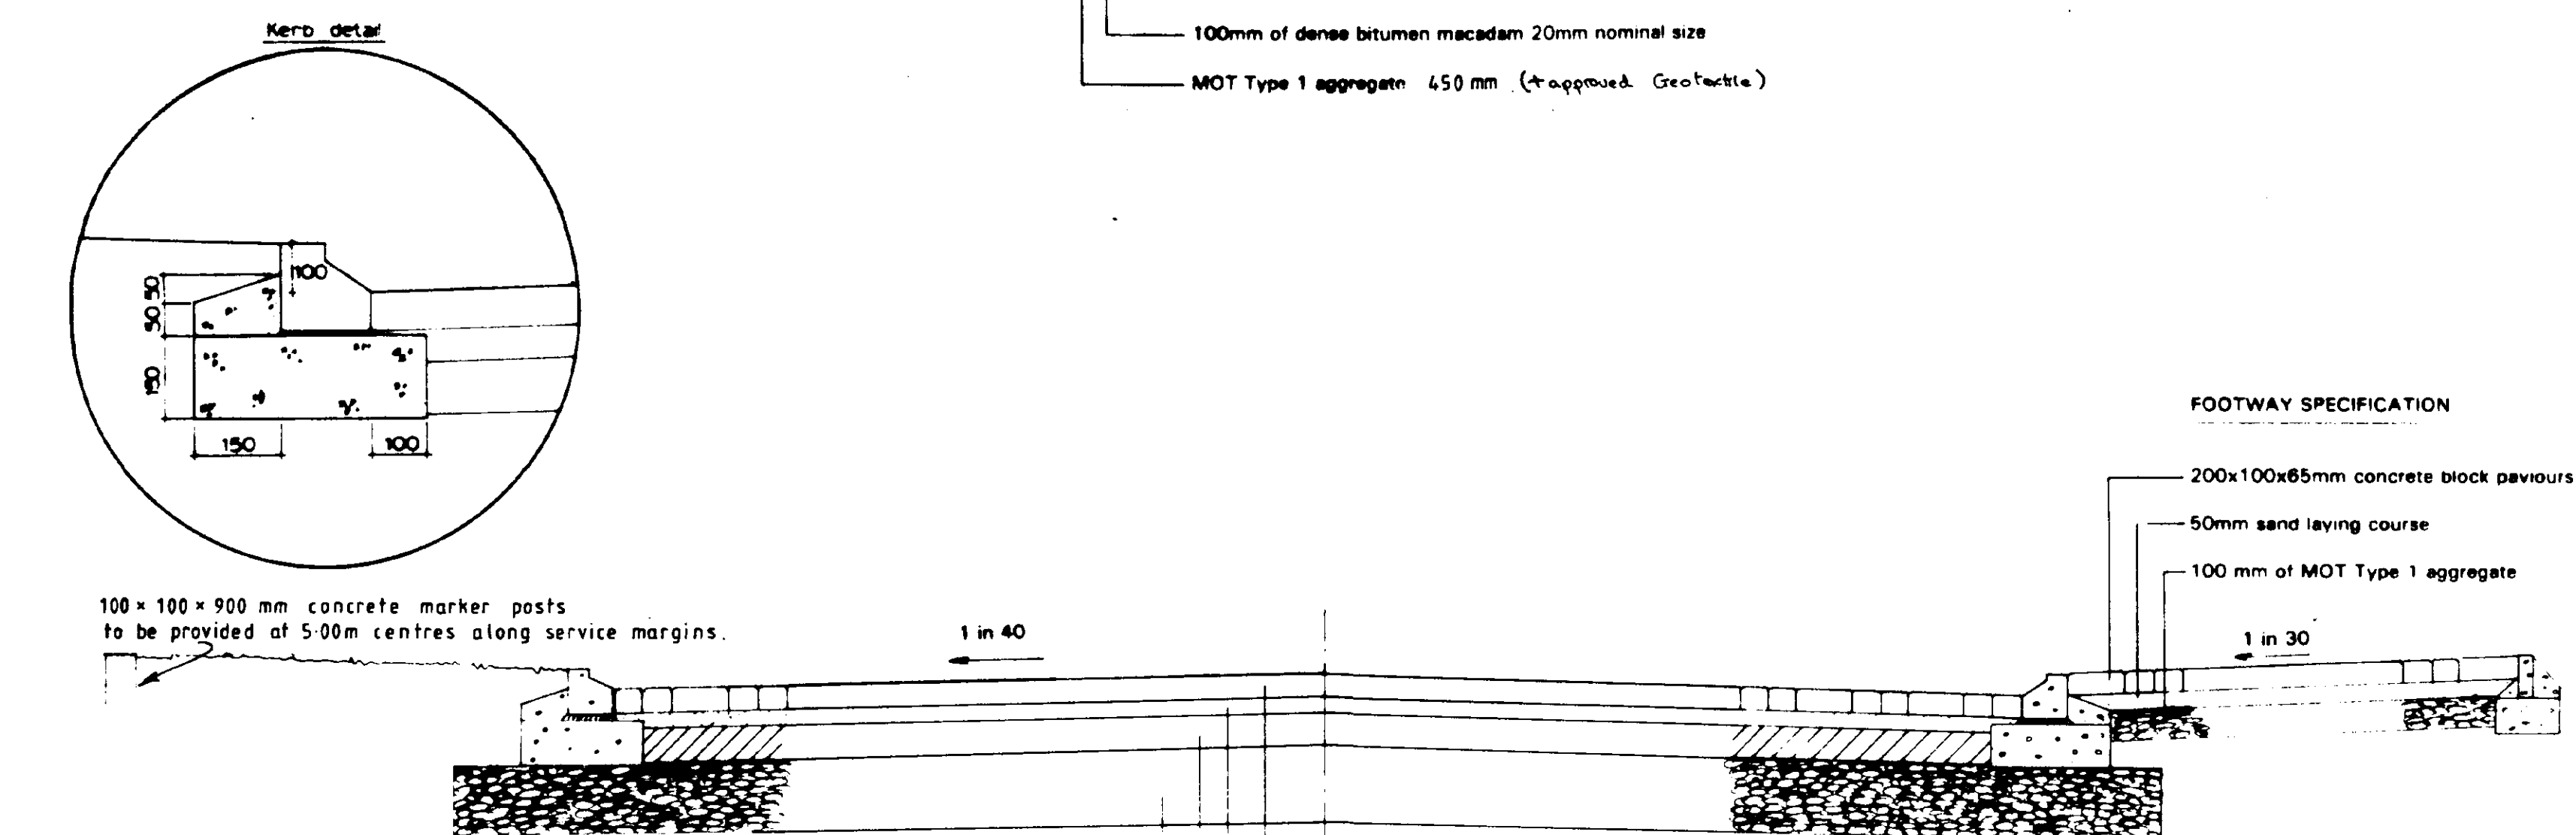

TYPICAL ROAD DETAIL: ROADS 08, 28(part), 31.

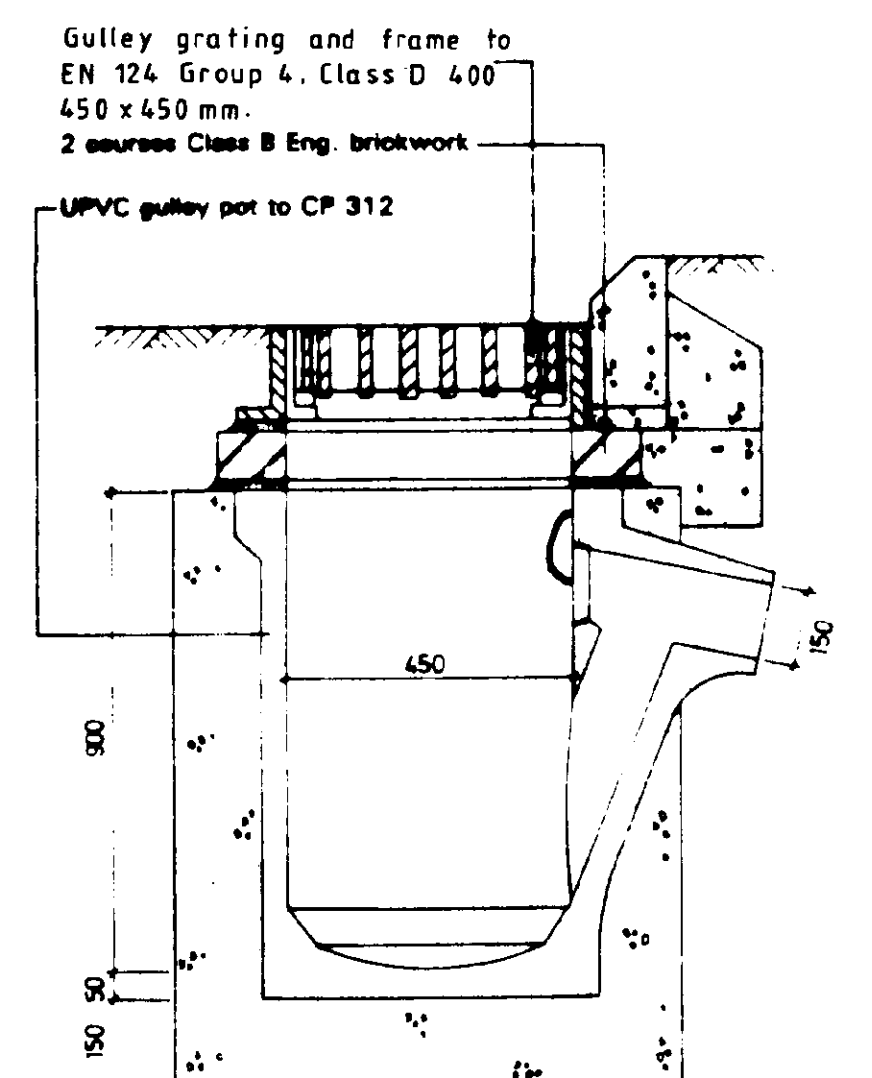

Gully detail
all details to EN 124, Group 4 Class D 400
Gully covers shall be hinged, but non-removable.

AMENDMENTS

SOUTH HOLLAND DC
HOUSING & PLANNING
18 MAY 2000
Ref: 0634/00




Jelson Limited,
370 Loughborough Road,
Leicester LE4 5PR.
Tel. (0533) 661541
Fax. (0533) 664589

HIGHWAY DETAILS - London Road/ St Thomas's Road Spalding.

drn. by *SR Parker*
scale NTS
date May 2000

drg. no. 728-19

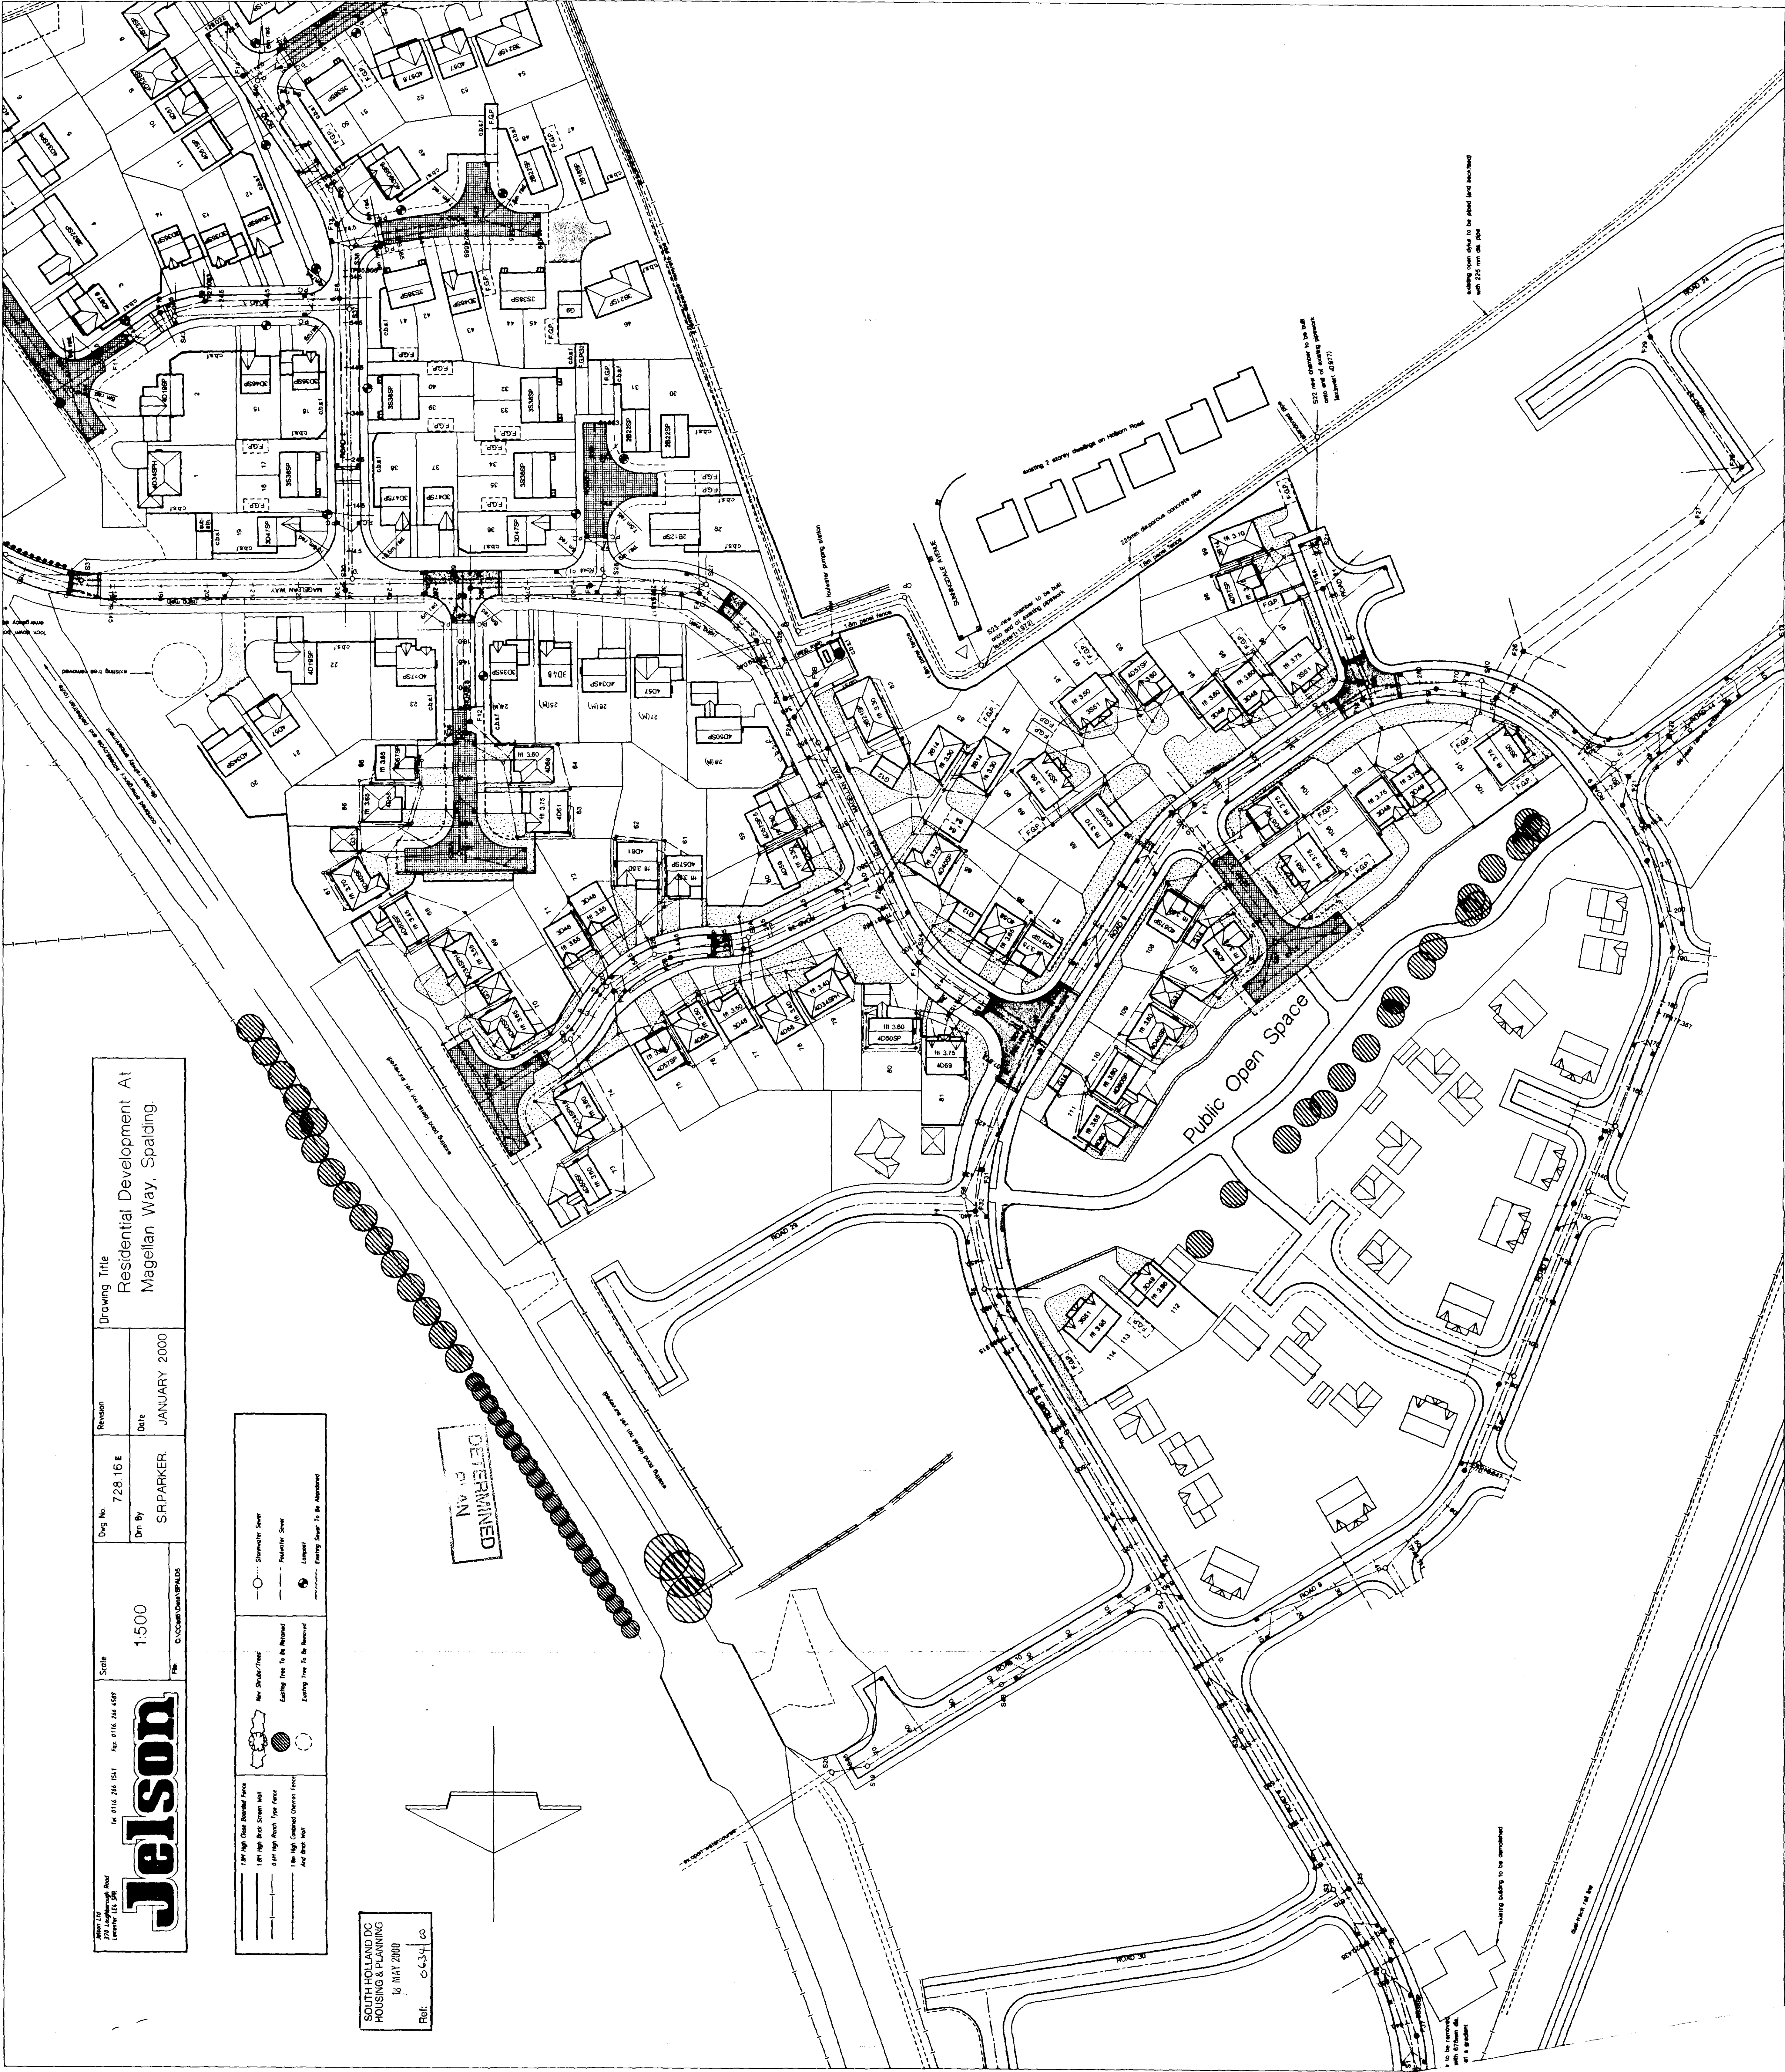


Jelson


Scale: 1:500


Rev: 0

Dwg Title: Residential Development At Magellan Way, Spalding

Drawn By: SRPARKER

Date: JANUARY 2000

SOUTH HOLLAND DC
HOUSING & PLANNING

DETERMINED
PLAN