




BLOCK PLAN

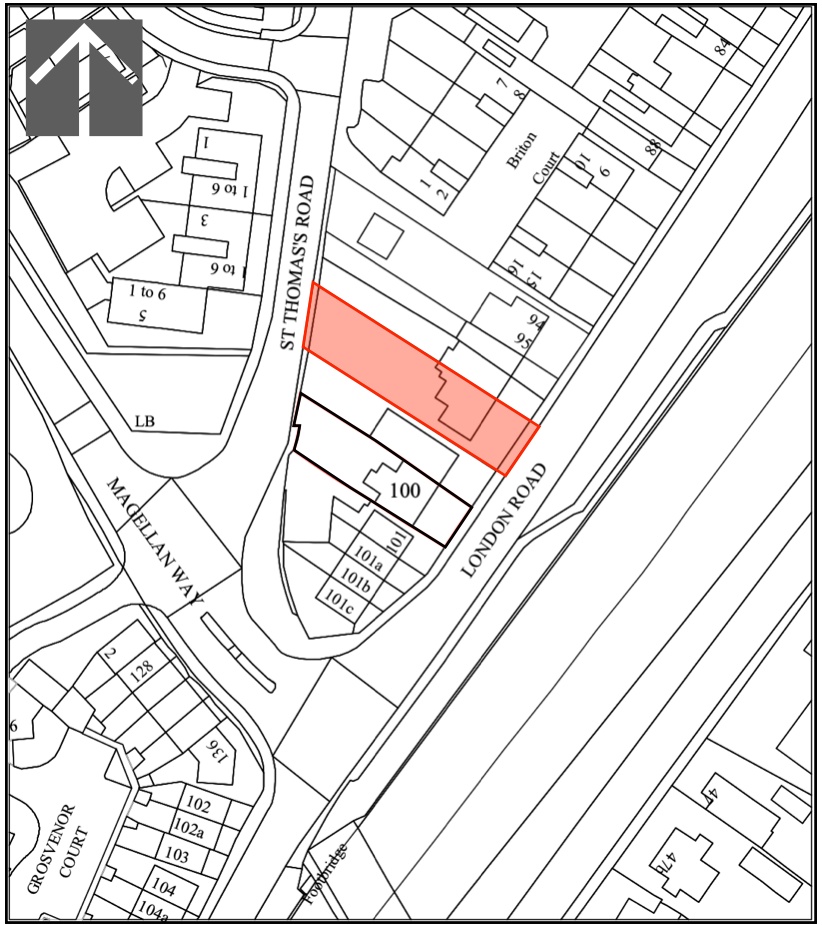

LOCATION PLAN

ENVIRONMENTAL SUSTAINABILITY: -

- PLOT 1- 4kW solar array laid flat to high level flat roof area.
7kW EV car charger fitted to front of property.
4kW storage battery.
- PLOT 2 & 3- Timber frame construction offering excellent insulation for the property.
8kW solar array laid flat to each flat roof area.
7kW EV car charger fitted to front of property.
8kW storage battery.
Electric boiler system.

SOFT LANDSCAPING: -

- TREE TYPES- ALL TO BE PLANTED AS HEAVY STANDARD
- ALL TREES- RED MAPLE
- TO PLANTING BEDS PROVIDE PRIVET BOX HEDGING APPROX 400 TO 600mm HIGH.
- GARDEN LAID TO GRASS.

HARD LANDSCAPING: -

- PRIVATE DRIVE TO PLOT 2 & 3 BE GREY BLOCK PAVING. NEW DRIVE TO FRONT OF PLOT 1 TO BE IN GOLDEN GRAVEL.
- REPLACE EXISTING TIMBER FENCING TO NORTHERN SIDE WITH NEW TIMBER IN GREY 2.0M HIGH REDUCING TO 0.9M HIGH TOWARDS ST THOMAS'S ROAD.
- EXISTING WALL BETWEEN 98 & 99 LONDON ROAD TO BE ADJUSTED IN HEIGHT IN PLACES TO 2M HIGH TO PROVIDE PRIVACY TO REAR GARDENS OF NEW AND EXISTING PREMISES. ALSO PROVIDE 2M HIGH NEW WALLING IN BETWEEN 98 AND THE PROPOSED PROPERTIES AT THE REAR FOR PRIVACY.
- THE WALLING TO THE FRONT OF PLOT 1 ADJACENT THE PUBLIC FOOTPATH TO BE REMOVED TO ALLOW ACCESS FOR OFF ROAD PARKING.
- FOOTPATHS TO BE LAID IN GREY BLOCK PAVING.
- PATIOS TO BE LAID IN CREAM SMOOTH TILE

MATERIALS: -

- WALL RENDER - SMOOTH OFF WHITE inc privacy walling
- WALL CLADDING- DARK GREY FAKE VERTICAL BOARDING
- ROOF- SANDTOFT CALDERDALE SLATE OR SIMILAR & DARK GREY FIBREGLASS FLAT COVERING.
- WINDOWS - GREY UPVC OR ALUMINIUM
- DOORS - GREY UPVC OR ALUMINIUM
- FRONT DOOR TO BE OAK (PLOT 1)
- RAINWATER GOODS - BLACK UPVC

PROPOSED EXTENSION & ALTERATIONS TO EXISTING DWELLING AND 2 ADDITIONAL DWELLINGS (SEMI DETACHED) AT 98 LONDON ROAD SPALDING for FARAMARZ MIR JAVADI & ROBERT MARIAN FECHETE

BLOCK & LOCATION PLANS

1/100 1/1250 AT A1 JUNE 2022

J167-PL 1

Julian Warrick
Architectural Design Consultant



Email: julian@jwarrick-design-cons.com
Tel: 01775 820123
Mob: 07849 652067
JulianWarrick.co.uk
Houzz.co.uk

8 Beech Grove
Donington
Spalding
Lincs
PE11 4XQ