

Schedule of House Types

520/71/1A/SK5

ktc-01-11-05


Type	Plots	Unit Total
Mayfair	1,18,38,43	4
Holly	2,4,7,13,15,20,41	7
Woburn	3,6,9,16,25,31,34	7
Narborough	5,22,24,50	4
Raleigh	8,39	2
Hamilton	10,17,28,48	4
Poplars	11,40	2
Beechwood	12,36	2
Oakwood	14,21,27,30,33,45	6
Armstrong	19,26,29,35,42	5
Laurel	23,37,49	3
Sycamores	32	1
Willow	44,47,120,129	4
Clarendon	46	1
Alton	108,109,110,111,126,127,128	7
Ripon	104,105	2
Oakham	102,103,106,107,113,114,115,116, 117,118,121,122,123	13
Hatfield	101,112,119,130	4
3 Storey Dwelling	124,125	2
		80

Affordable Units

Nene 2	137,139,140,141,142,143, 144,145,146	9
Nene 3	135,136,138	3

Bungalows

Type F	131,132,133,134	4
		96

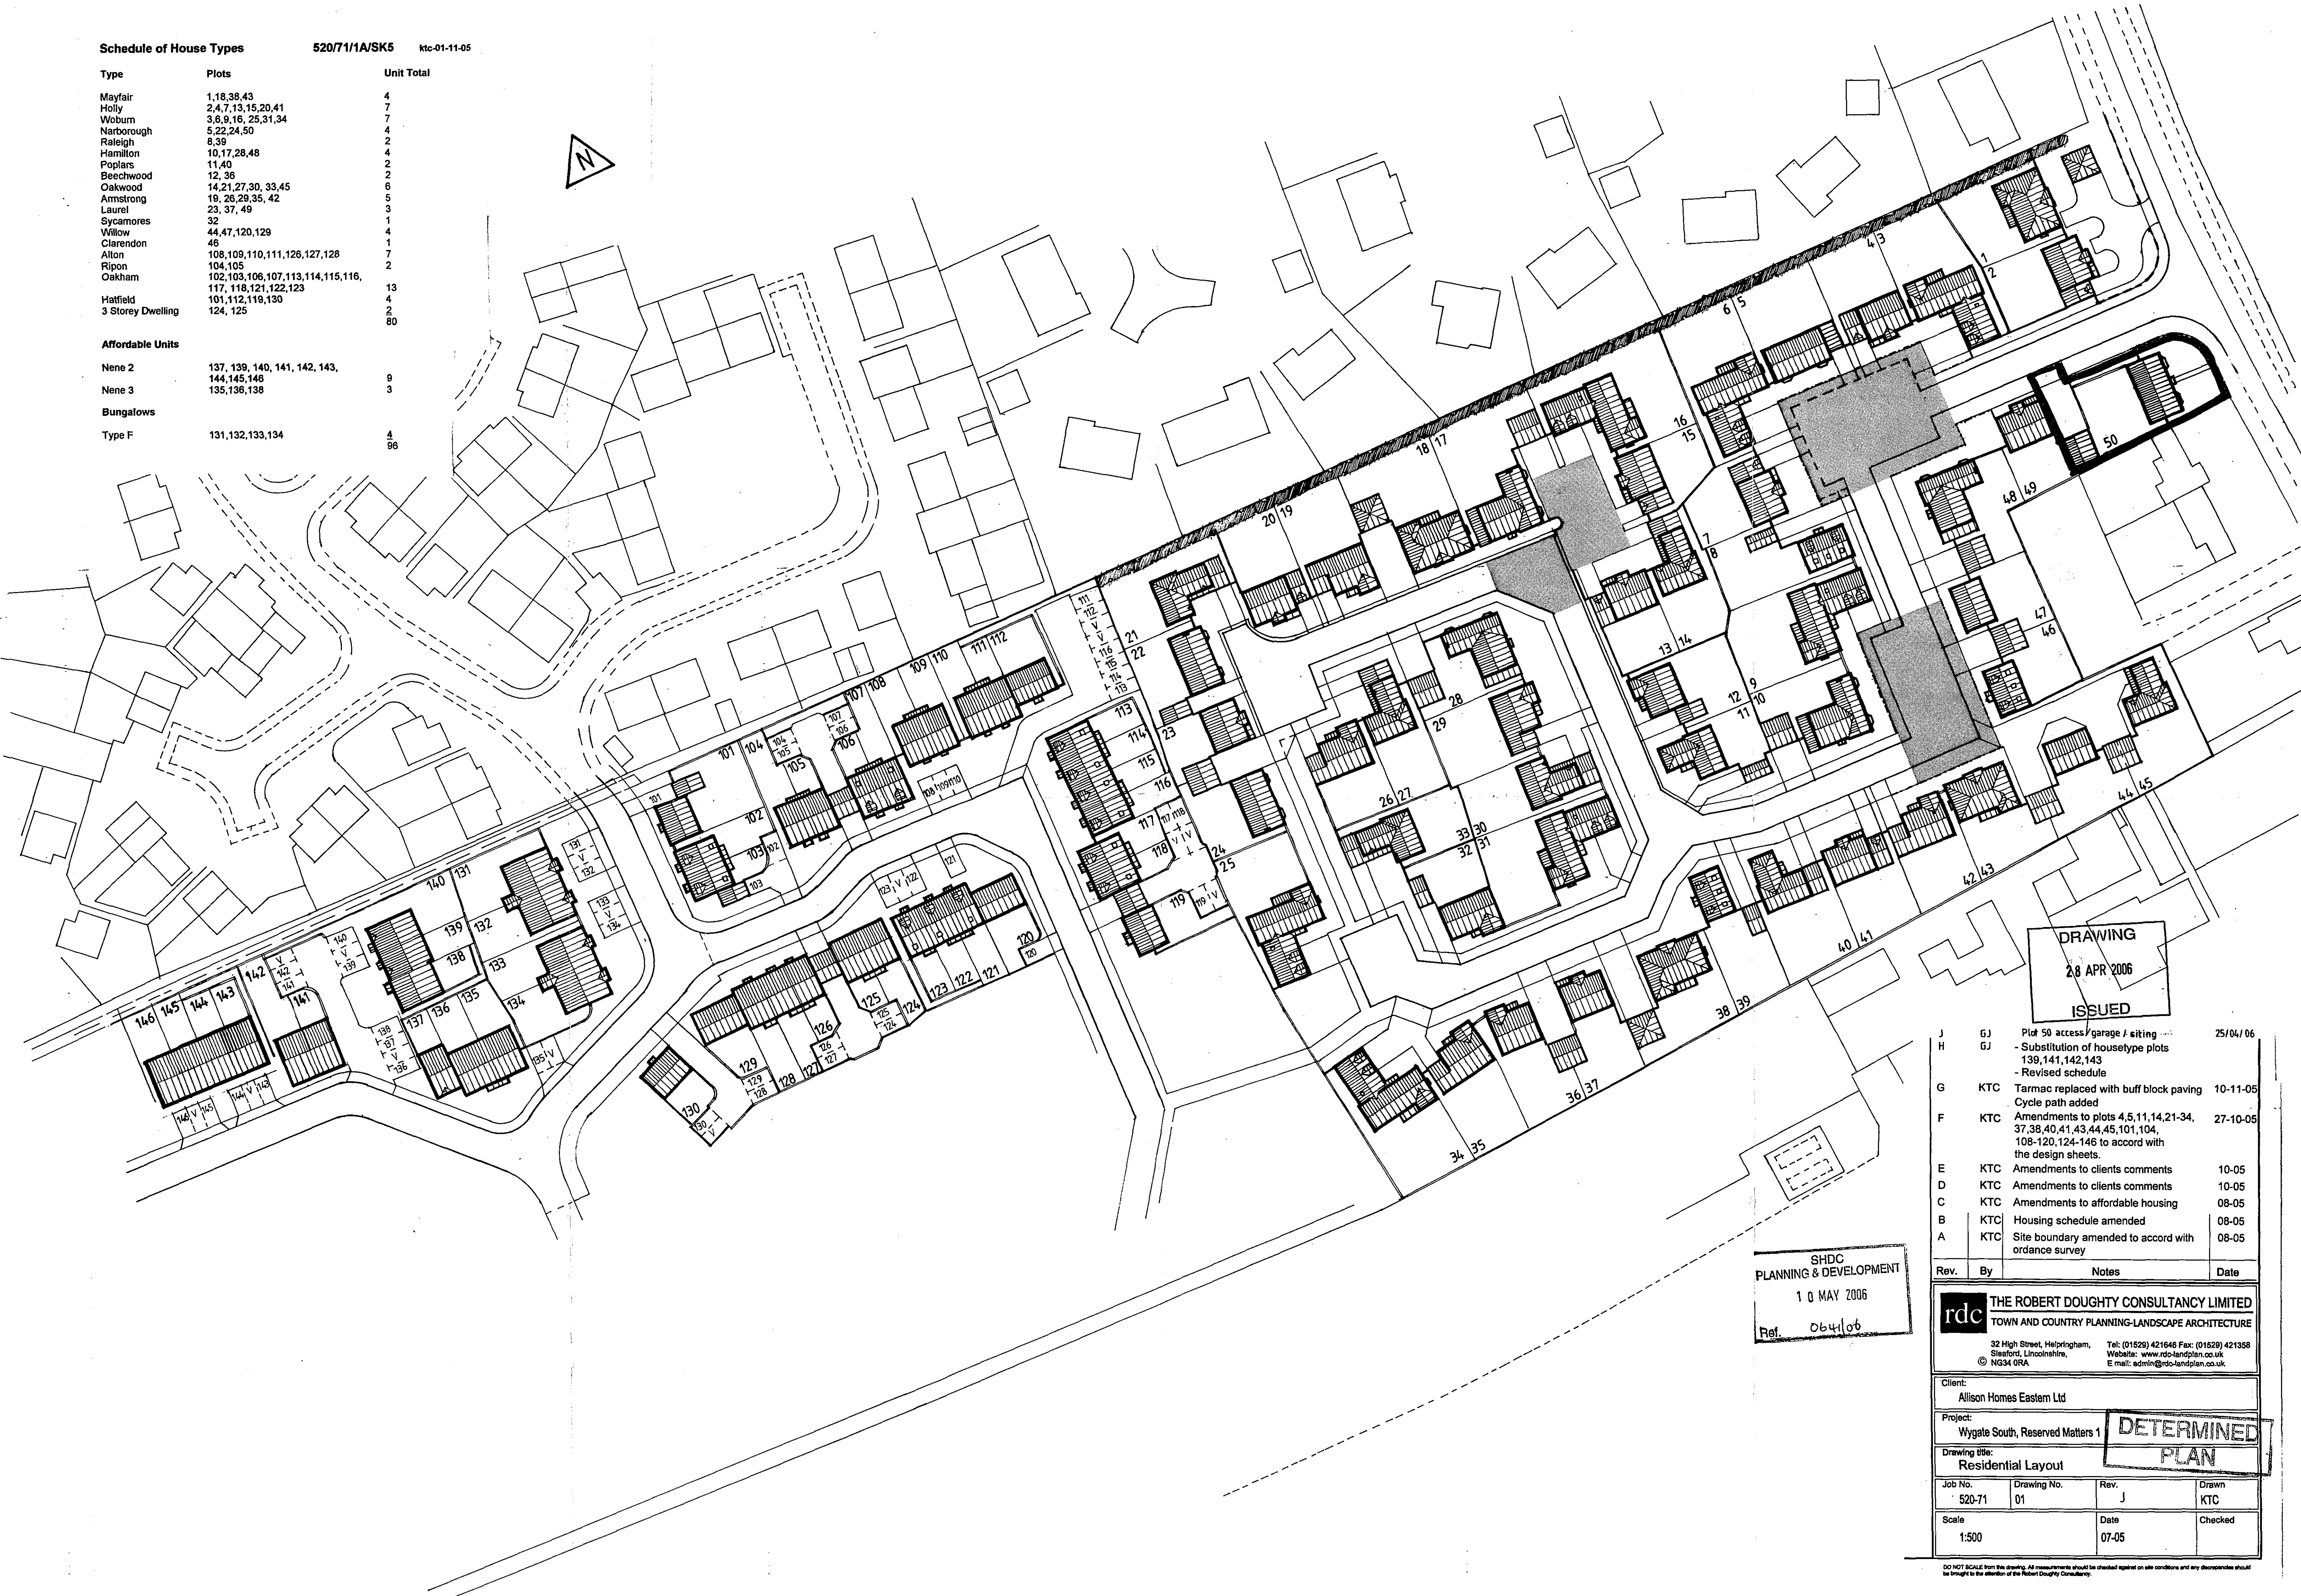

DRAWING

28 APR 2006

ISSUED

J	GJ	Plot 50 access / garage / sitting	25/04/06
H	GJ	- Substitution of house type plots 139,141,142,143 - Revised schedule	
G	KTC	Tarmac replaced with buff block paving Cycle path added	10-11-05
F	KTC	Amendments to plots 4,5,11,14,21-34, 37,38,40,41,43,44,45,101,104, 108-120,124-146 to accord with the design sheets.	27-10-05
E	KTC	Amendments to clients comments	10-05
D	KTC	Amendments to clients comments	10-05
C	KTC	Amendments to affordable housing	08-05
B	KTC	Housing schedule amended	08-05
A	KTC	Site boundary amended to accord with ordnance survey	08-05

Rev.	By	Notes	Date
------	----	-------	------

rdc THE ROBERT DOUGHTY CONSULTANCY LIMITED
TOWN AND COUNTRY PLANNING-LANDSCAPE ARCHITECTURE
32 High Street, Helpingsham, Steaford, Lincolnshire, NG34 0PA
Tel: (01529) 421646 Fax: (01529) 421358
Website: www.rdc-landplan.co.uk
E mail: admin@rdc-landplan.co.uk

Client:
Allison Homes Eastern Ltd

Project:
Wygate South, Reserved Matters 1

Drawing title:
Residential Layout

Job No.	Drawing No.	Rev.	Drawn
520-71	01	J	KTC

Scale	Date	Checked
1:500	07-05	

**DETERMINED
PLAN**

SHDC
PLANNING & DEVELOPMENT
10 MAY 2006
Ref. 064106

DO NOT SCALE from this drawing. All measurements should be checked against on site conditions and any discrepancies should be brought to the attention of the Robert Doughty Consultancy.