


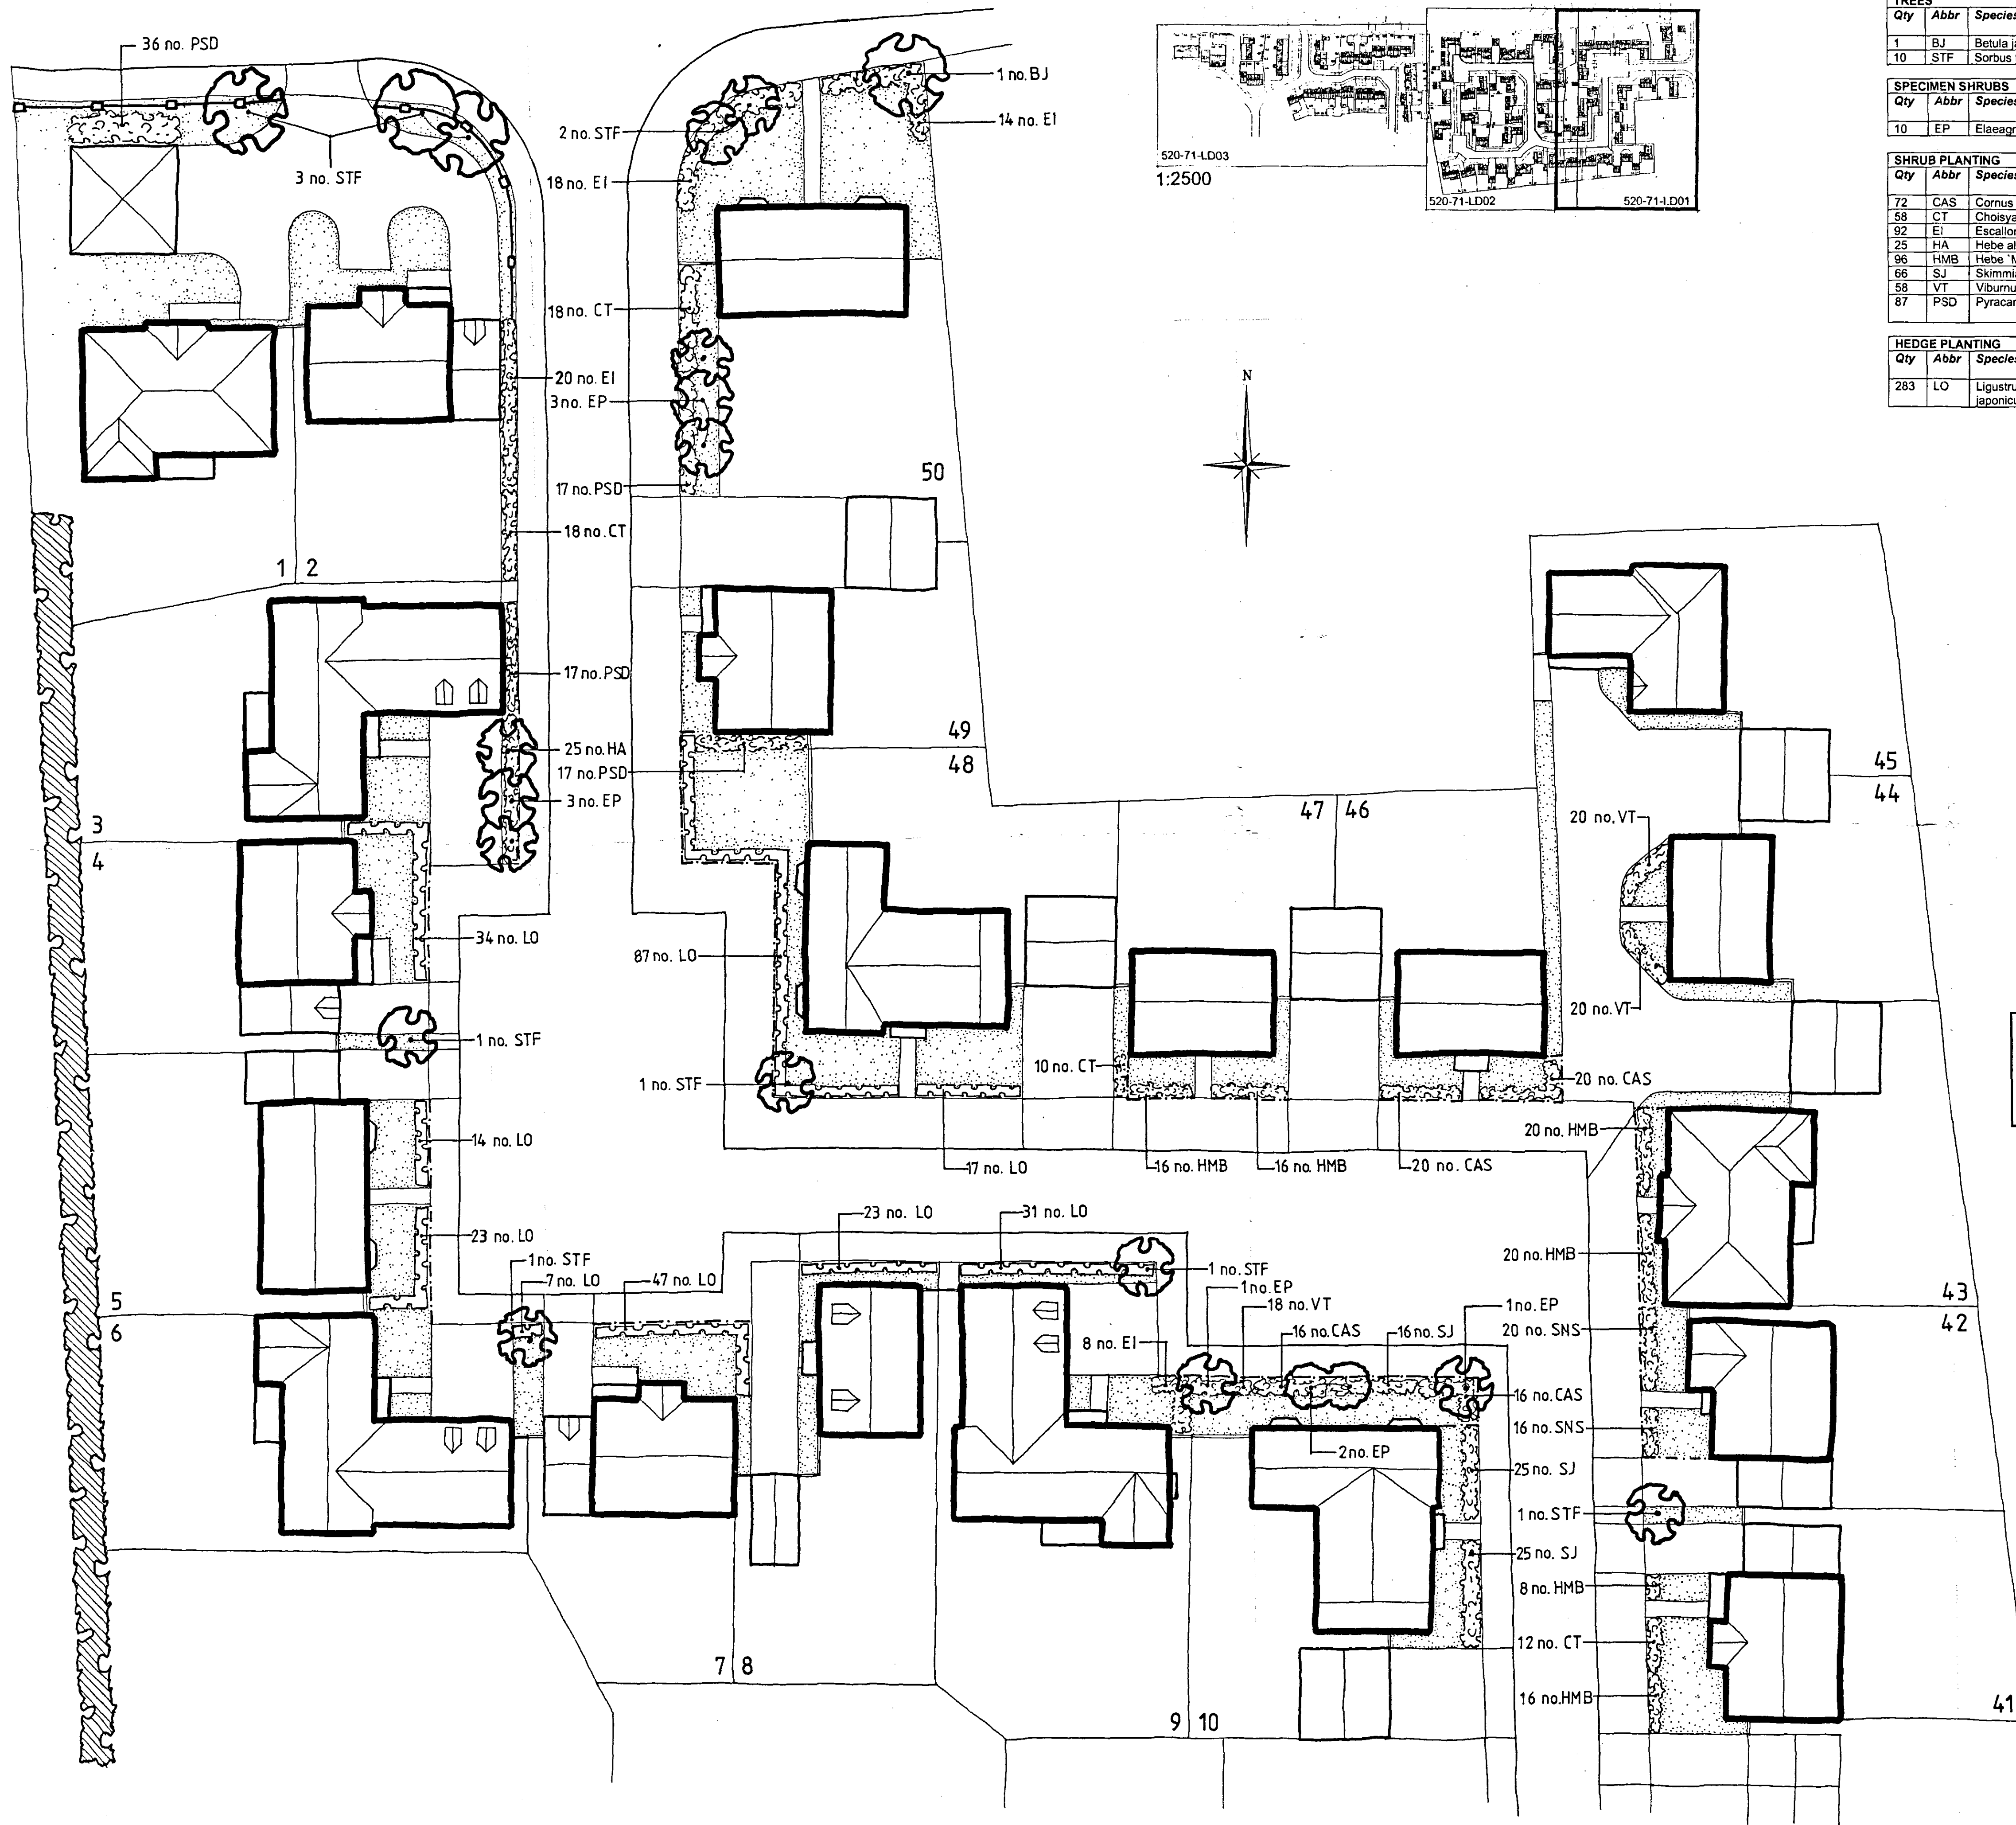

PLANTING SCHEDULE

TREES						
Qty	Abbr	Species	Form	Age	Girth (cm)	Height (cm)
1	BJ	Betula jacquemontii	EHS	3x	16-18	Min 450
10	STF	Sorbus thuringiaca 'Fastigiata'	EHS	3x	16-18	Min 450

SPECIMEN SHRUBS					
Qty	Abbr	Species	Size (cm)	Pot Size (L)	Form
10	EP	Elaeagnus pungens 'Maculata'	80-100	20	Specimen shrub

SHRUB PLANTING						
Qty	Abbr	Species	Size (cm)	Pot Size (L)	Habit	Min no of Breaks
72	CAS	Cornus alba 'Sibirica'	40-60	3	Branched	4
58	CT	Choisya ternata 'Sundance'	30-40	3	Bushy	4
92	EI	Escallonia 'Iveyi'	40-60	3	Bushy	4
25	HA	Hebe albicans	20-30D	2	Bushy	3
96	HMB	Hebe 'Midsummer Beauty'	30-40	3	Bushy	5
66	SJ	Skimmia japonica	40-60	5	Bushy	5
58	VT	Viburnum tinus	40-60	5	Bushy	5
87	PSD	Pyracantha 'Soleil D'Or'	60-80	3	Leader + laterals	3

HEDGE PLANTING						
Qty	Abbr	Species	Size (cm)	Pot Size (L)	Habit	Min no of Breaks
283	LO	Ligustrum japonicum	60-80	3	Branched	5

KEY

- Existing hedge
- Proposed trees
- Proposed shrubs
- Proposed hedge
- Grass areas
- 1.0 m high wall and railings
- 1.2 m high railings

DRAWING
10 MAY 2007
ISSUED

Rev.	By	Notes	Date
F	MD	Changes to planting schedule	03-04-07
E	MD	Changes to layout and landscape proposals	10-01-07
D	JC	Planting schedule amended following request from client	22-03-06
C	JC	Plan amended to incorporate changes to plot designs and addition of cycleway	10-11-05
B	KTC	Amendments made in accordance with clients comments	21-10-05
A	JC	Amendments made in accordance with comments received from client on 02/08/05	12-09-05

rdc
Robert Doughty
Consultancy

Client:
Allison Homes Eastern Limited

Project:
Wygale South, RM1

Drawing title:
Landscape Details 1 of 3

Job No. 520-71 Drawing No. LD01 Rev. F Drawn JC

Scale 1:200@A1 Date 07/05 Checked

DO NOT SCALE from this drawing. All measurements should be checked against the dimensions and any discrepancies should be brought to the attention of the Design/Consultancy.

DEVELOPED
PLAN