


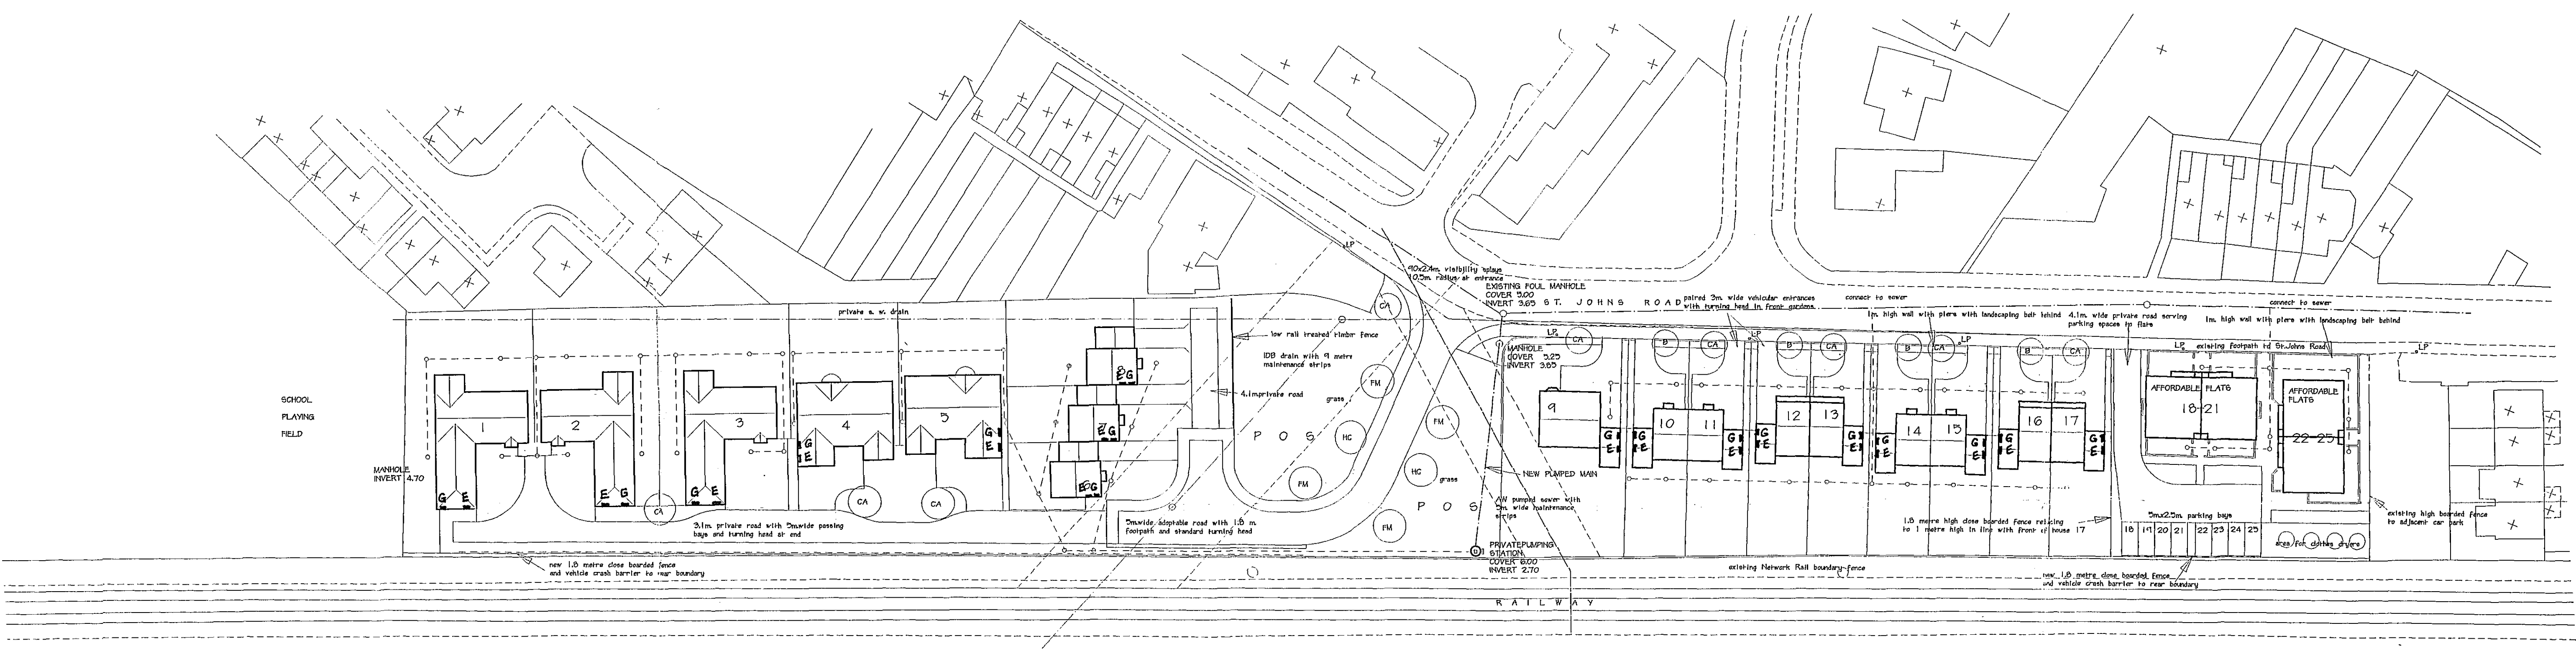

KEY TO TREE PLANTING

- B - Silver Birch
- CA - Crab Apple
- HC - Horse Chestnut
- FM - Field Maple

All to be 2.1 metres high, well staked and protected by metal tree guards

LANDSCAPING

Landscaping behind front boundary wall to be a mixture of Cotoneaster, Dog Rose and Laurel.

Ground cover planting around flats to be a mixture of the following shrubs @ 4 per sq.m
Hebe pakiensis
Rosa Rugosa
Potentilla Elizabeth
Cotoneaster micro phyllus
Symphoricarpus

- REVISIONS:-
Planning amendments 02/06
Pumping station added 03/06
Drains added, plots 9-25 03/06
Plot 9 revised 04/06
Existing lampposts added 04/06

CONDITION 5

M. PARKER & SONS LIMITED
BUILDERS & CONTRACTORS
ST. JOHNS RD SPALDING Lincs PE11 1JX
FAX. 01775 762171 TEL. 01775 724777

CONDITION 5

GAS & ELECTRIC BOX POSITIONS

THE GAS & ELECTRIC METER BOXES ARE OF A STANDARD DESIGN SUPPLIED BY THE PUBLIC UTILITIES AND WILL BE SET AT THE REGULATION HEIGHTS.

PROPOSED RESIDENTIAL DEVELOPMENT
ST. JOHNS ROAD
SPALDING
SITE LAYOUT PLAN

SHDC PLANNING & DEVELOPMENT
10 MAY 2006
Ref. 0650106

SCALES 1:500
DRG. NO. 03JRS S/L RevC DATE 10/05

MASTER